


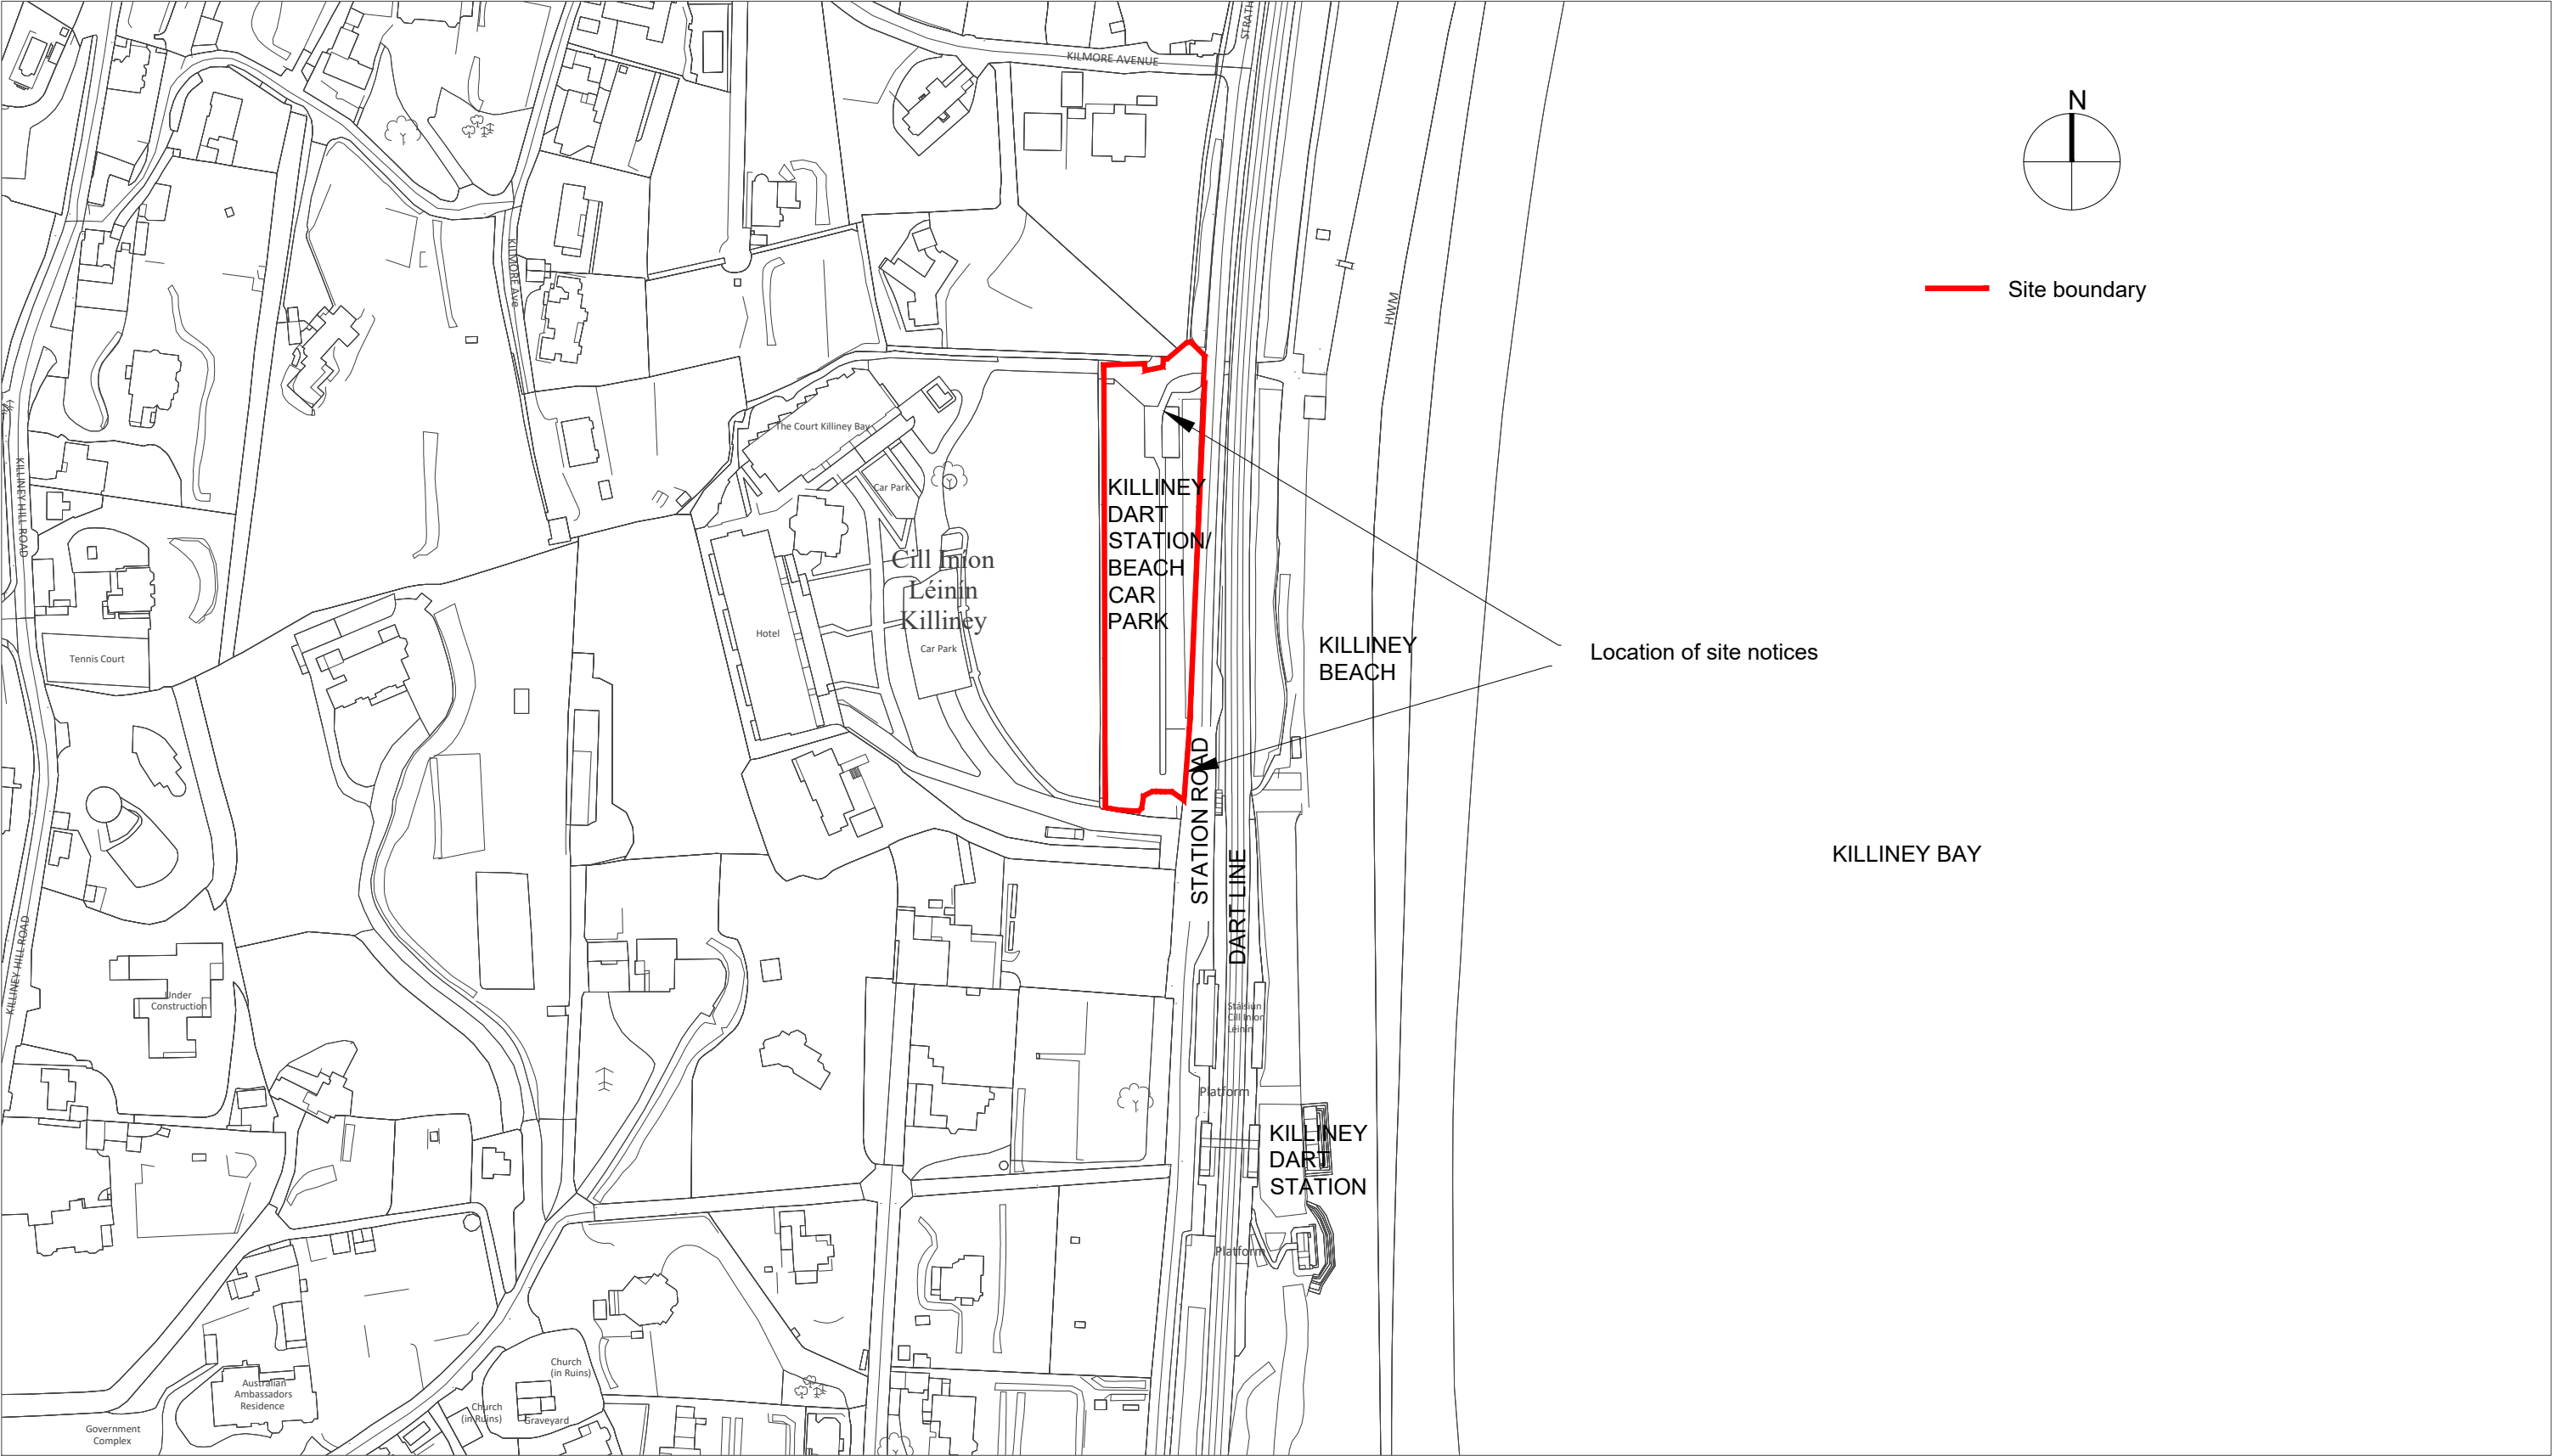

1 Site Location Plan
Scale 1:2000

Rev.	Date	Drawn	Description	Do not scale from this Drawing, use figured dimensions only. Check all dimensions on site before commencing work. Report any discrepancies to Architect before proceeding. This Drawing and Designs thereon are copyright of the County Council. ©										 Comhairle Contae County Council		Job Fáilte Ireland Facility Centre, Killiney		Scale @ A3 1:2000		Status PART 8	
-	-	-	-											Comhairle Contae County Council		Drg. Site Location Plan (OS Ref. 3457-13)		Date October 2026		Rev. -	
-	-	-	-															Job No. 1914		CAD Ref.	
-	-	-	-											© - Ordnance Survey Ireland. All rights reserved. Licence number 2013-2015/CCMA/ Dun Laoghaire-Rathdown County Council.		Dm. HA		Chd. -		1914-DLR-ZZ-ZZ-M2-A-1000-SITE PLAN	
-	-	-	-													Drawing No. 1914-DLR-ZZ-ZZ-DR-A- 1100		Architects Department County Hall, Marine Road, Dun Laoghaire, Co. Dublin. Phone (01)2054700 Fax (01)2300391			
-	-	-	-																		
-	-	-	-																		
-	-	-	-																		