


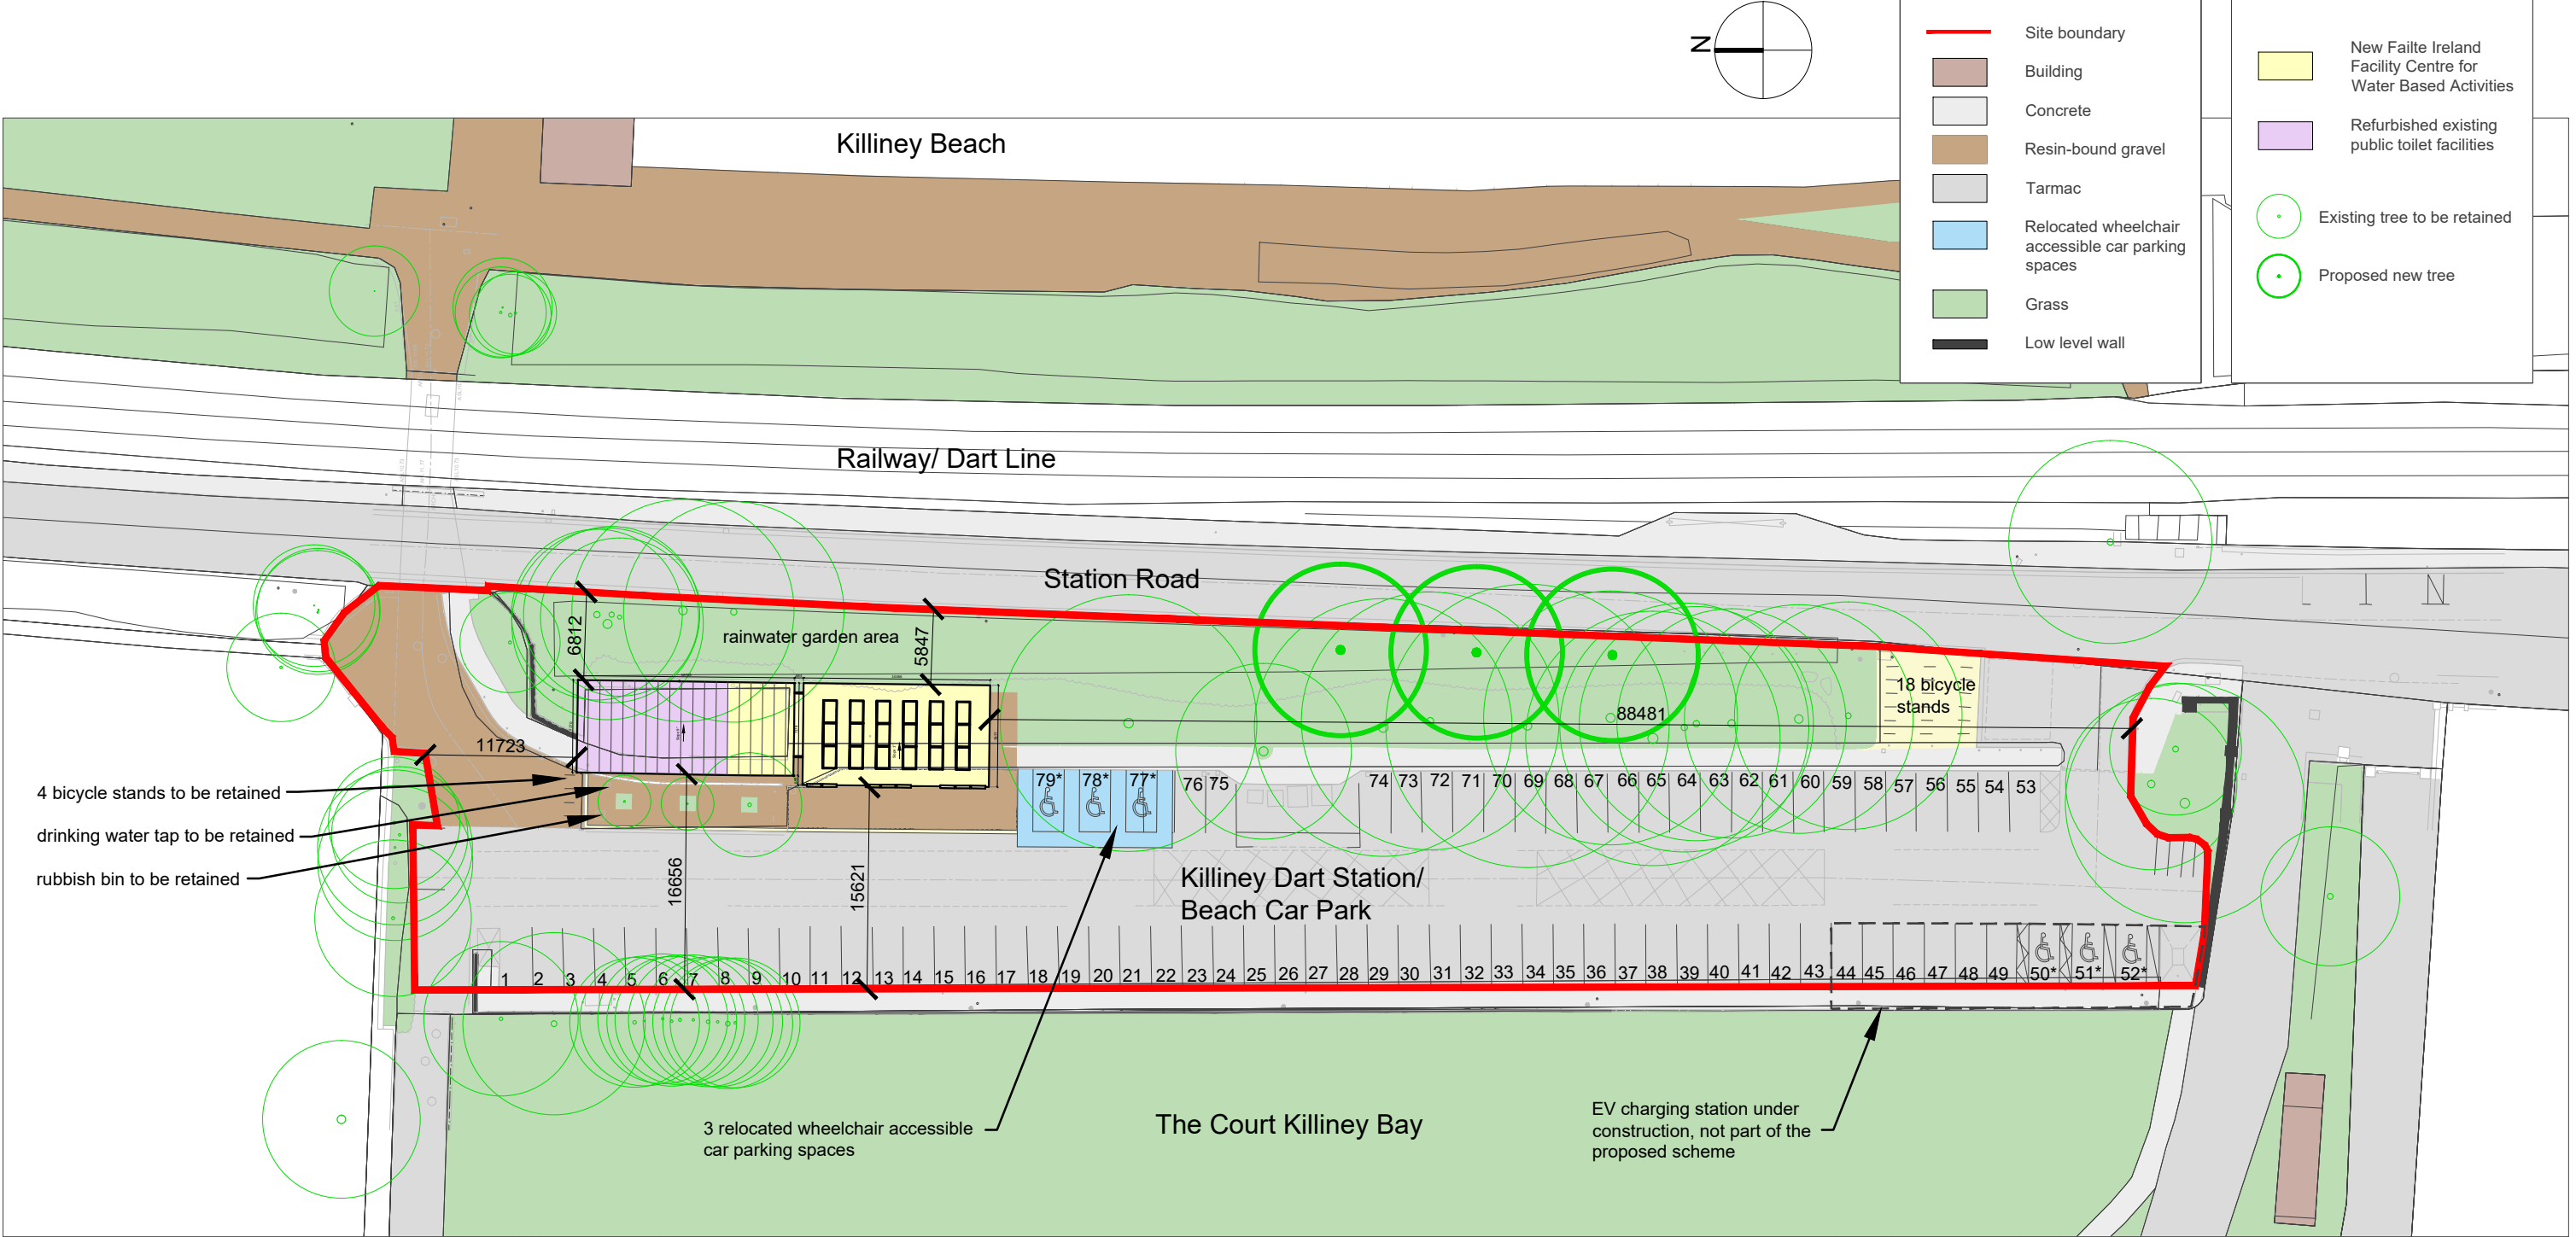

1 Proposed Site Plan
Scale 1:500

Rev.	Date	Drawn	Description	Do not scale from this Drawing, use figured dimensions only. Check all dimensions on site before commencing work. Report any discrepancies to Architect before proceeding. This Drawing and Designs thereon are copyright of the County Council. ©									
-	-	-	-										
-	-	-	-										
-	-	-	-										
-	-	-	-										
-	-	-	-										
-	-	-	-										
-	-	-	-										
-	-	-	-										



Comhairle Contae County Council

© - Ordnance Survey Ireland. All rights reserved.
Licence number 2013-2015/CCMA/
Dun Laoghaire-Rathdown County Council.

Job	Fáilte Ireland Facility Centre, Killiney		Scale @	A3 1:500	Status	PART 8
			Date	October 2026	Rev.	-
Drg.	Proposed Site Plan		Job No.	1914	CAD Ref.	
			Dm.	HA/ ERL	Chd.	-
Drawing No.	1914-DLR-ZZ-ZZ-DR-A- 1102		Architects Department			
			County Hall, Marine Road, Dun Laoghaire, Co. Dublin. Phone (01)2054700 Fax (01)2300391			