


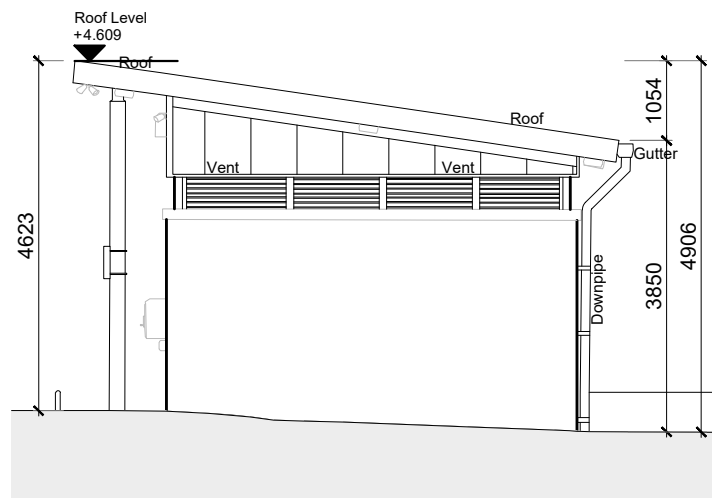


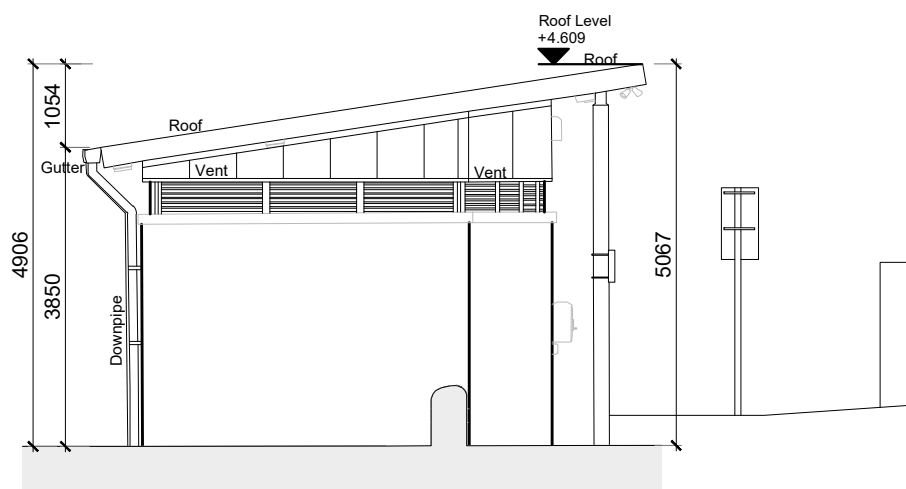


1 Existing South Elevation
Scale 1:100

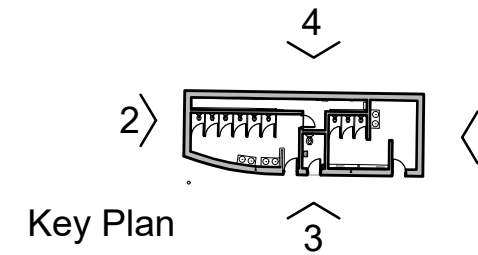

2 Existing North Elevation
Scale 1:100

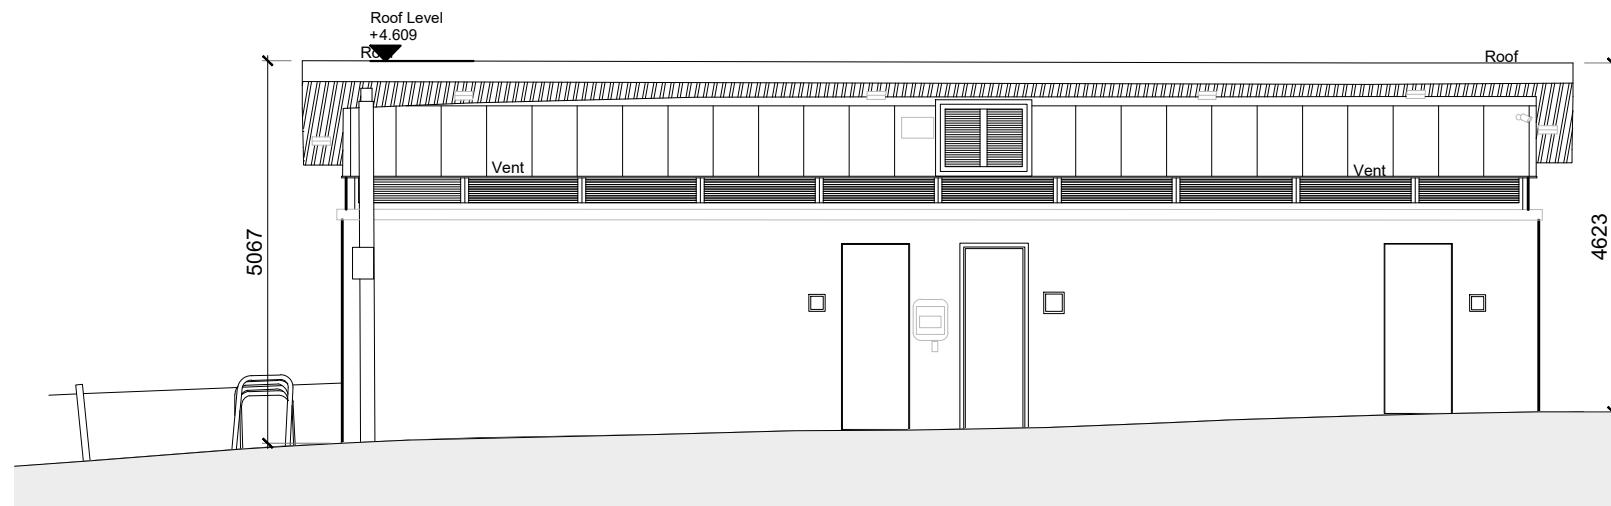

3 Existing West Elevation
Scale 1:100

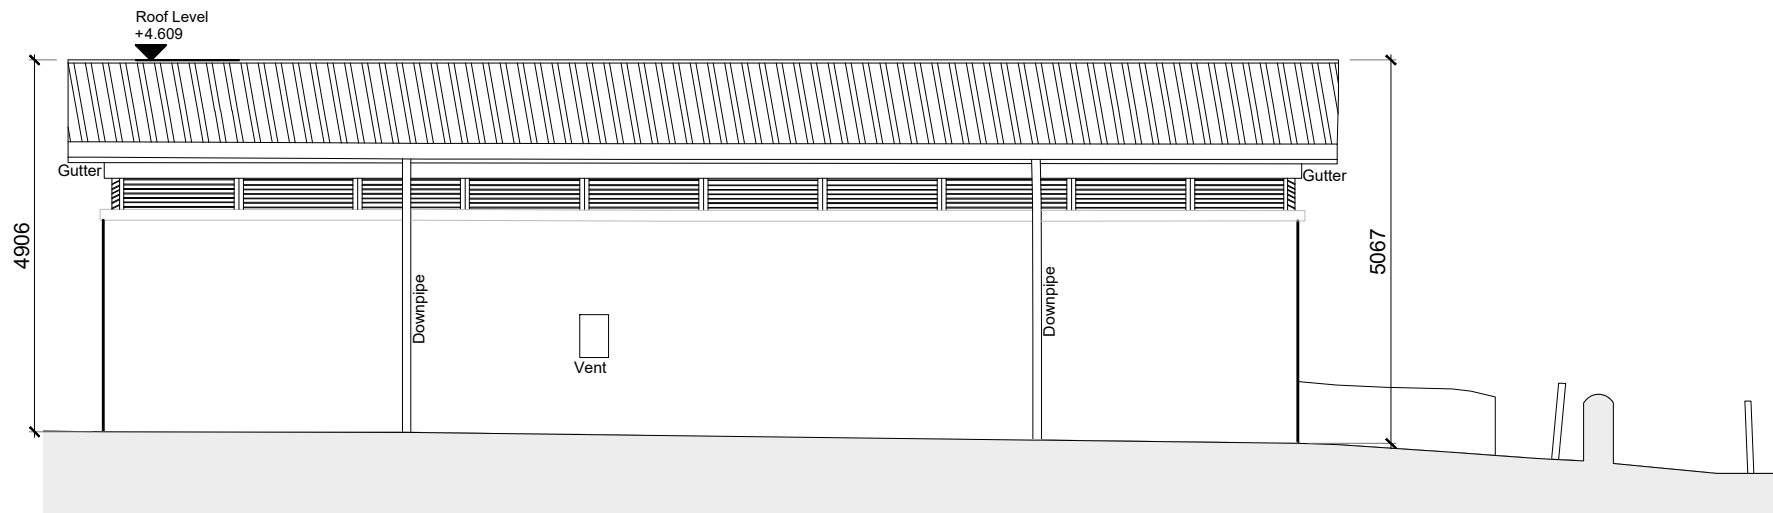

4 Existing East Elevation
Scale 1:100

Rev.	Date	Drawn	Description	Do not scale from this Drawing, use figured dimensions only. Check all dimensions on site before commencing work. Report any discrepancies to Architect before proceeding. This Drawing and Designs thereon are copyright of the County Council. ©				 Comhairle Contae County Council		Job	Scale @	A3	1:100	Status	PART 8
-	-	-	-					© - Ordnance Survey Ireland. All rights reserved. Licence number 2013-2015/CCMA/ Dun Laoghaire-Rathdown County Council.		Fáilte Ireland Facility Centre, Killiney	Date	October 2026		Rev.	-
-	-	-	-							Existing Elevations	Job No.	1914		CAD Ref.	
-	-	-	-								Drm.	ERL	Chd.	-	1914-DLR-ZZ-ZZ-M2-A-3000-ELEVATIONS-P 1
-	-	-	-							Drawing No.	Architects Department County Hall, Marine Road, Dun Laoghaire, Co. Dublin. Phone (01)2054700 Fax (01)2300391				
-	-	-	-							1914-DLR-ZZ-ZZ-DR-A- 3100					