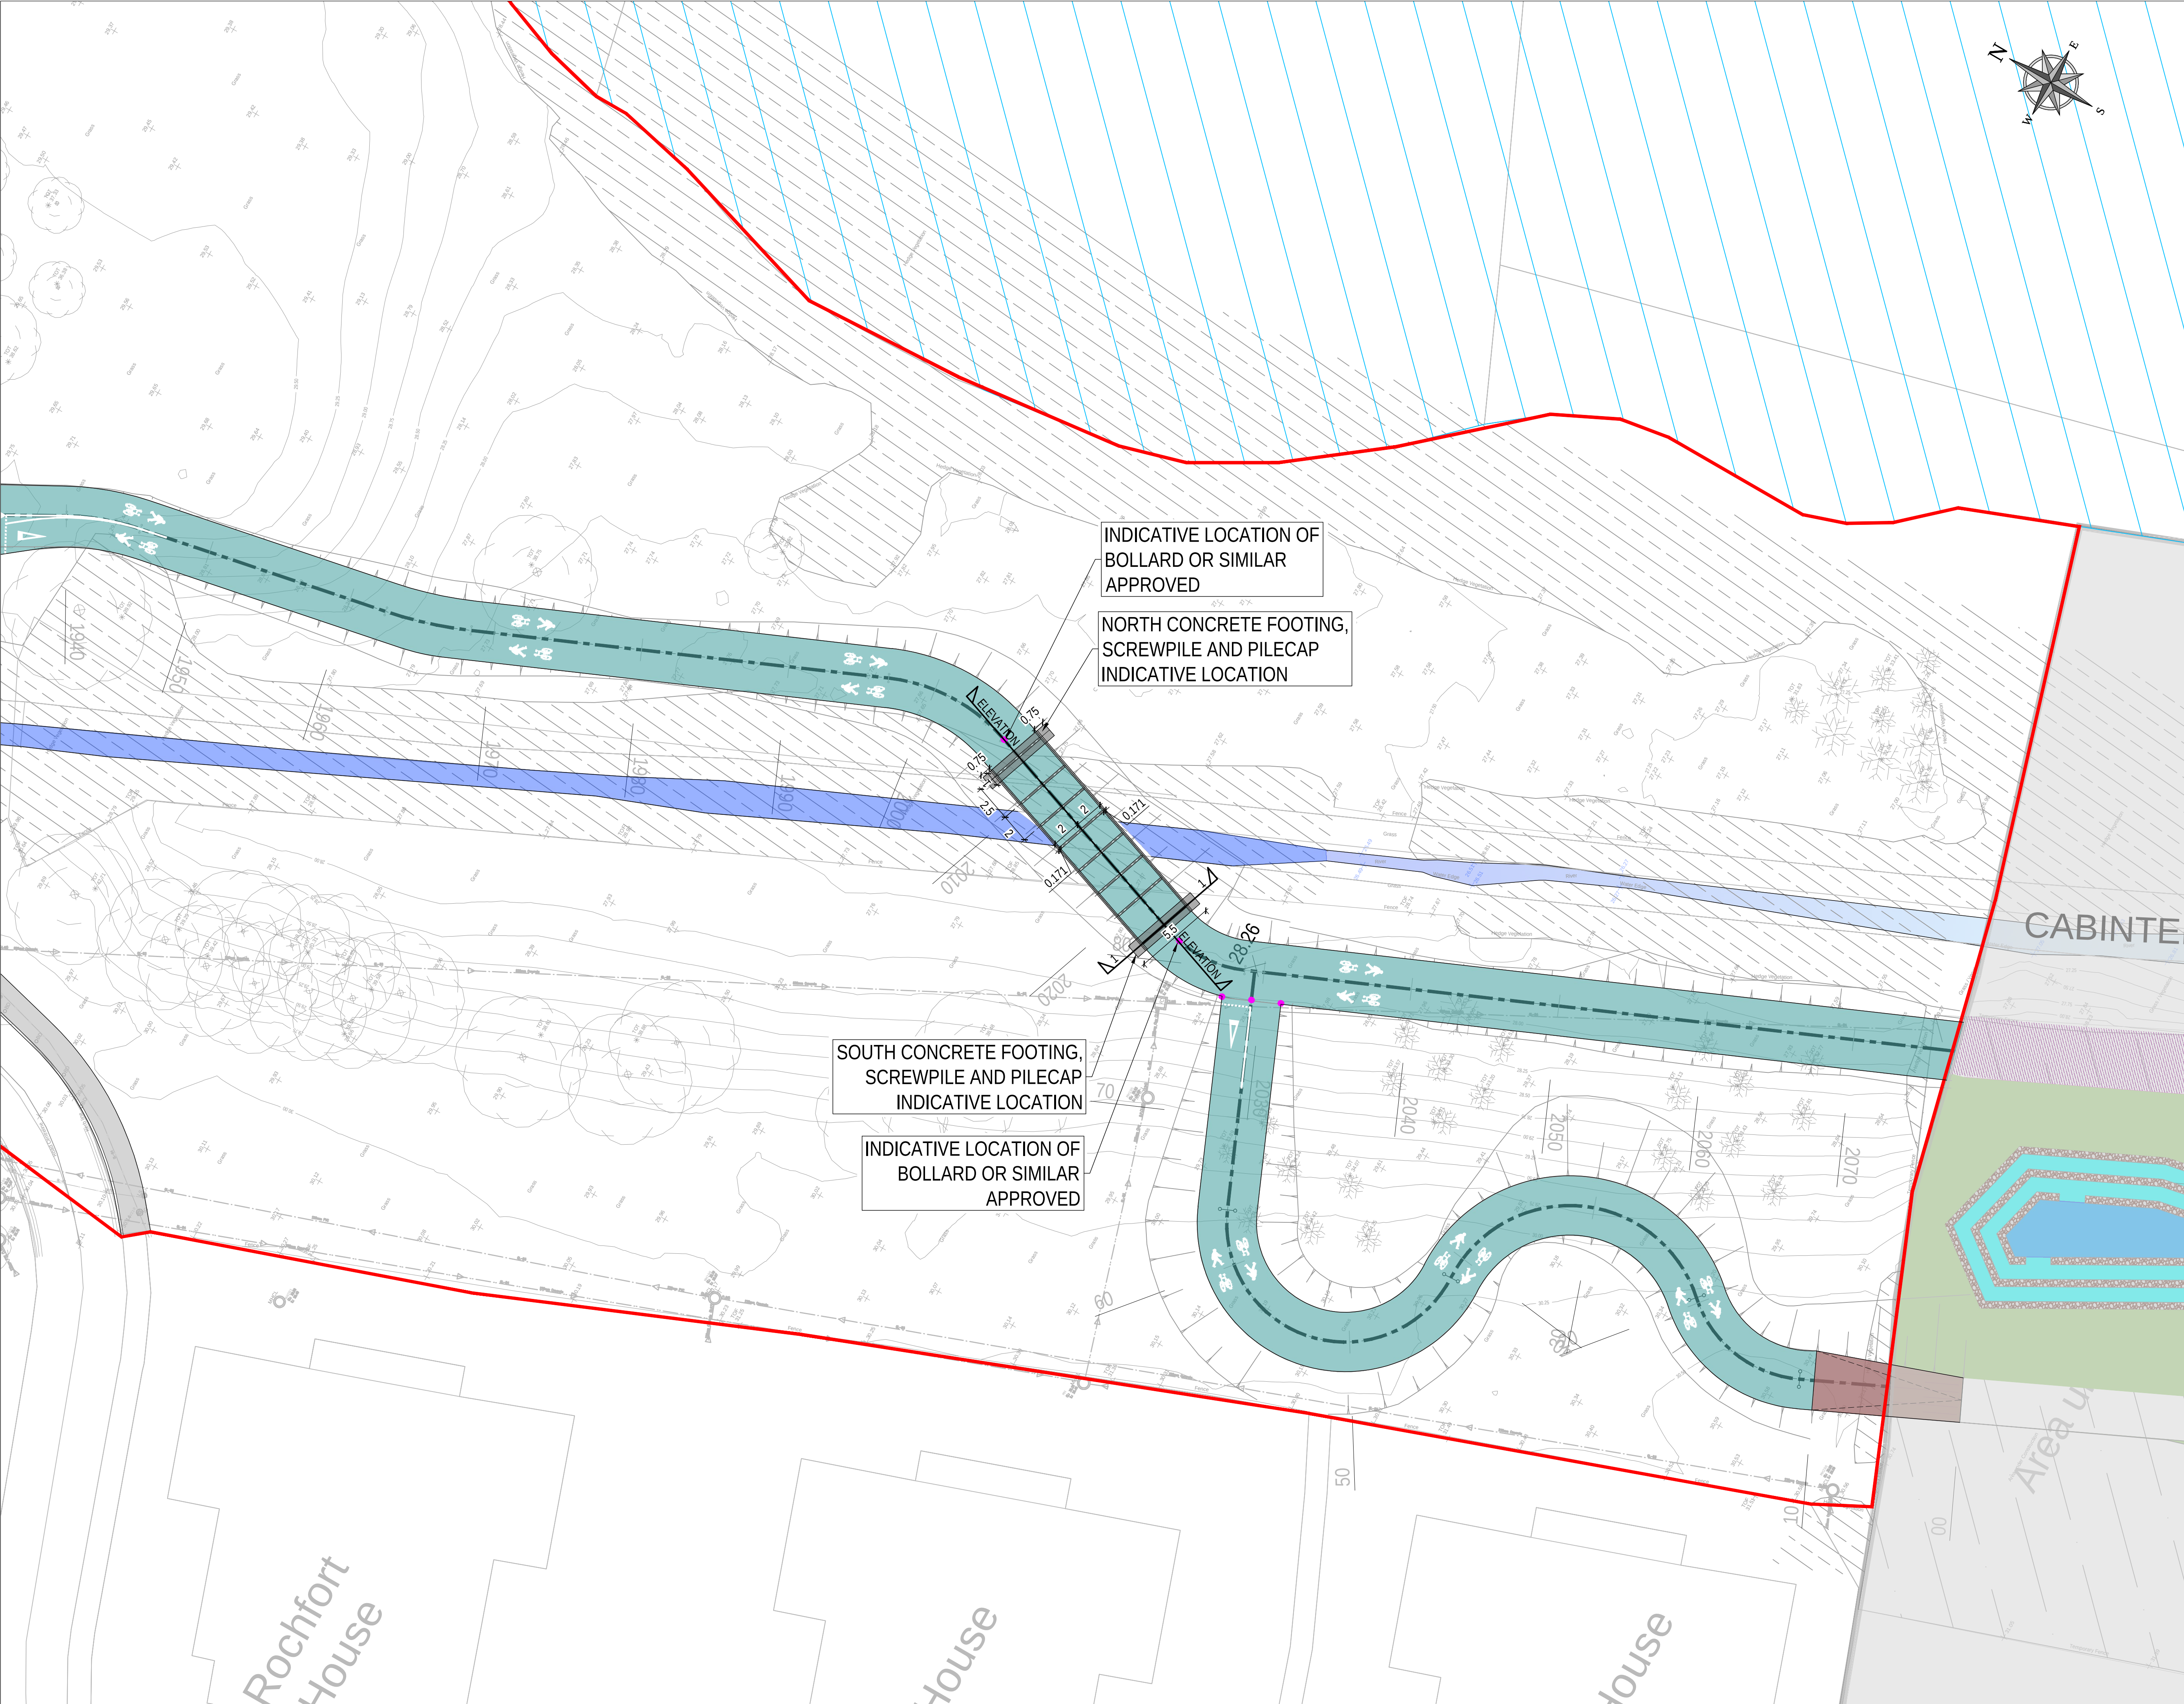


© COPYRIGHT OF THIS DRAWING IS RESERVED BY DBFL CONSULTING ENGINEERS. NO PART SHALL BE REPRODUCED OR TRANSMITTED WITHOUT THEIR WRITTEN PERMISSION.


NO CHANGES OF WHATSOEVER NATURE ARE TO BE MADE TO ANY DETAILS SET OUT OR CONTAINED IN ANY DBFL SPECIFICATIONS OR DRAWINGS UNLESS THE EXPRESS CONSENT HAS BEEN OBTAINED IN ADVANCE, IN WRITING, FROM DBFL.

NOTES:

1. ALL WORKS SHALL BE CONSTRUCTED IN ACCORDANCE WITH THE WORKS REQUIREMENTS.
2. DRAWINGS TO BE READ IN CONJUNCTION WITH THE WORKS REQUIREMENTS AND SPECIFICATIONS AND SUPPORTING DRAWING SERIES.
3. ALL DIMENSIONS IN METERS UNLESS SPECIFIED OTHERWISE. DO NOT SCALE FROM DRAWING.
4. ALL CO-ORDINATES ARE TO IRISH TRANSVERSE MERCATOR.
5. ALL LEVELS ARE TO ORDNANCE DATUM (MAIN HEAD).
6. ALL TEMPORARY TRAFFIC MANAGEMENT SHALL COMPLY FULLY WITH THE WORKS REQUIREMENTS - REFER TO APP 1/17.
7. ALL VEHICULAR, PEDESTRIAN & CYCLE ROUTES AND ACCESSES WITHIN AND SURROUNDING THE WORKS EXTENTS MUST BE MAINTAINED THROUGHOUT THE WORKS IN ACCORDANCE WITH THE CONTRACTORS APPROVED TEMPORARY TRAFFIC & OPERATIONS MANAGEMENT PLAN.

LEGEND

- PROPOSED SHARED PATH / GREENWAY
- BOLLARD
- SECTIONS AS PER DETAIL DRAWING 230119-X-0500-200-DTM-DR-DBFL-CE-1311

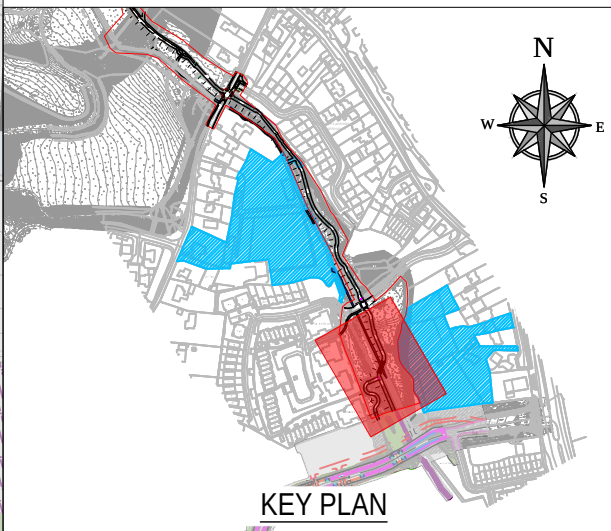

ORDNANCE SURVEY IRELAND LICENCE
No CYAL50276885
© ORDNANCE SURVEY IRELAND
GOVERNMENT OF IRELAND

0	09-09-2025	Planning Submission	ICJ	AOD
rev	date	description	by	chkd.
STATUS CODES				
purpose	acceptance			
P3 - PLANNING PERMISSION	S - ISSUED			

DBFL
CONSULTING ENGINEERS

T: +353 1 400 4000 | E: info@dbfl.ie | W: www.dbfl.ie
DUBLIN | CORK | GALWAY | WATERFORD

project ref.

CABINTEELY GREENWAY

drawing title

BRIDGE PLAN

client

DUN LAOGHAIRE RATHDOWN
COUNTY COUNCIL

designed by


author

scale

sheet size

drawing no.

revision

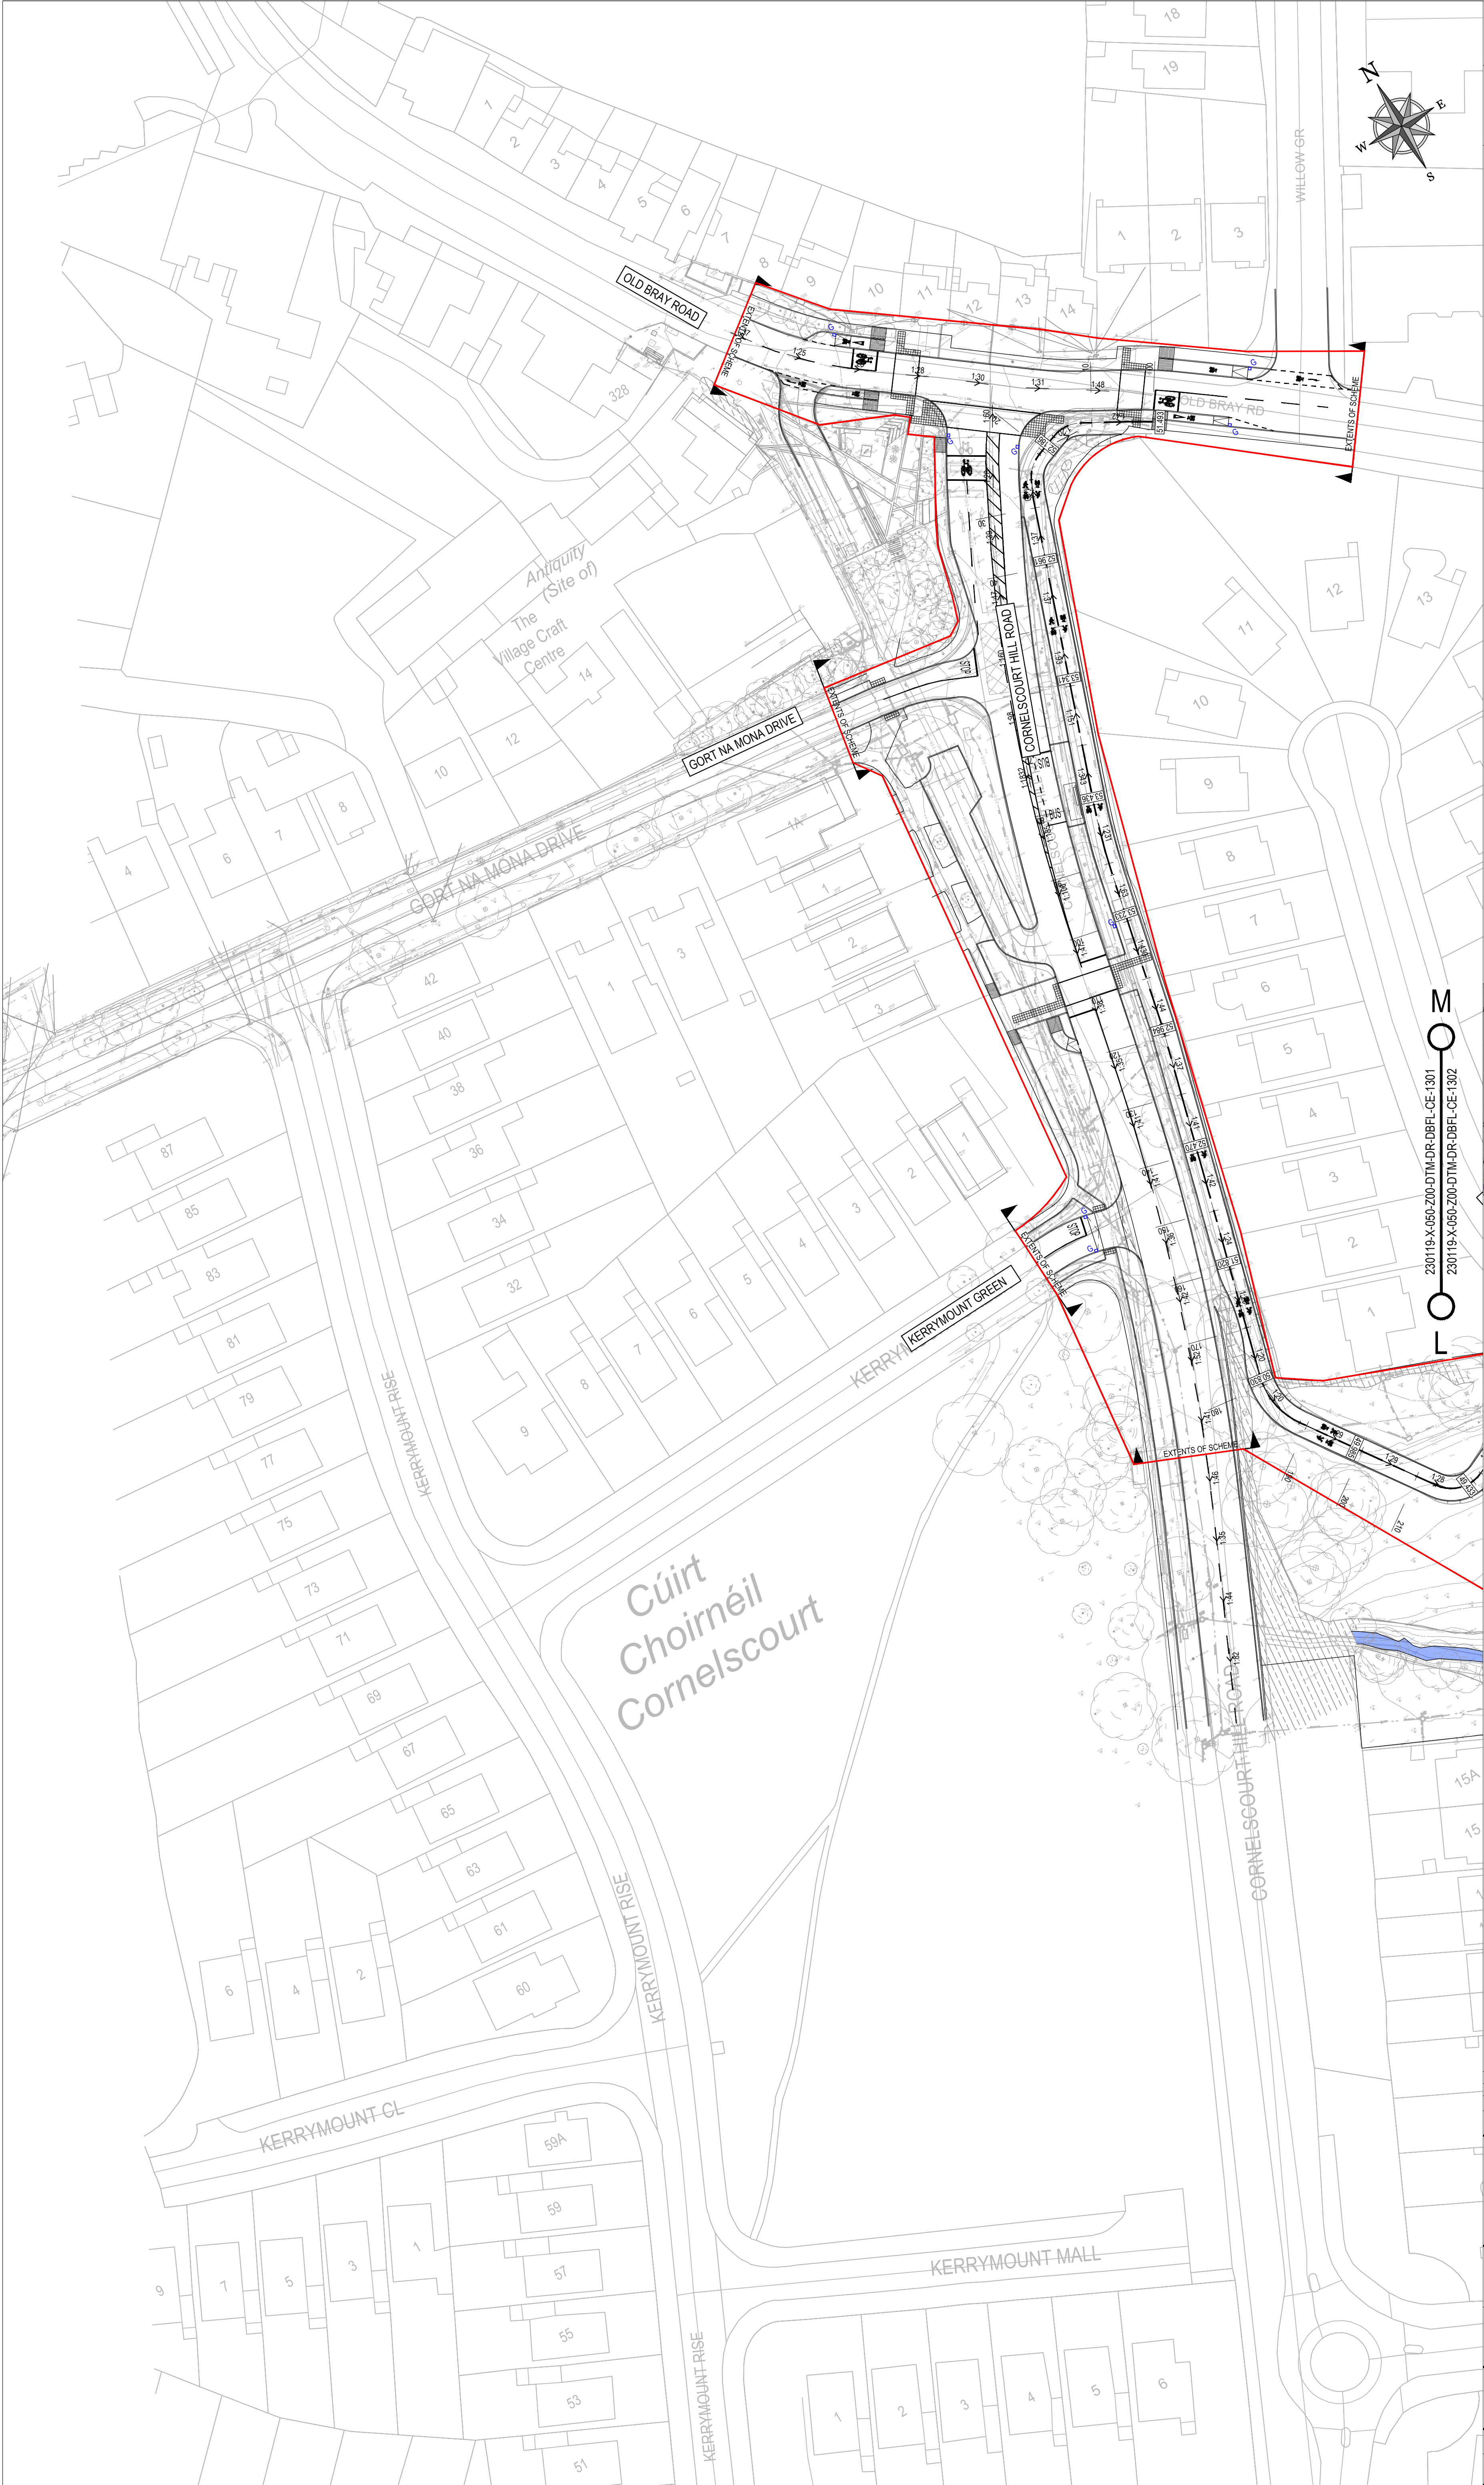

ON ORIGINAL

© COPYRIGHT OF THIS DRAWING IS RESERVED BY DBFL CONSULTING ENGINEERS. NO PART SHALL BE REPRODUCED OR TRANSMITTED WITHOUT THEIR WRITTEN PERMISSION.

NO CHANGES OF WHATSOEVER NATURE ARE TO BE MADE TO ANY DETAILS SET OUT OR CONTAINED IN ANY DBFL SPECIFICATIONS OR DRAWINGS UNLESS THE EXPRESS CONSENT HAS BEEN OBTAINED IN ADVANCE, IN WRITING, FROM DBFL.

NOTES:

1. ALL DRAWINGS TO BE CHECKED BY CONTRACTOR ON SITE AND ENGINEER INFORMED OF ANY CHANGES TO THE WORK COMMENCES.

2. ALL LEVELS ARE IN METRES AND ARE RELATED TO ORDANCE DATUM.

3. CONTRACTOR SHALL SATISFY HIMSELF AS TO THE ACCURACY OF PAVEMENT LEVELS ON SITE PRIOR TO COMMENCEMENT OF WORKS ON SITE.

4. THIS DRAWING IS FOR PLANNING PURPOSES ONLY.

LEGEND

SITE BOUNDARY

PROPOSED GULLY AS PER DETAIL DRAWING 230119-X-0500-Z00-DTM-DR-DBFL-CE-5301

PROPOSED KERB INLET

PROPOSED 150mm UPVC SURFACE WATER PIPE WITH OUTLET TO DETAIL DRAWING 230119-X-0500-Z00-DTM-DR-DBFL-CE-5301

PROPOSED LINEAR DRAIN AS PER DETAIL DRAWING 230119-X-0500-Z00-DTM-DR-DBFL-CE-5301

KEY PLAN

ORDNANCE SURVEY IRELAND LICENCE
No CYAL50278885
© ORDNANCE SURVEY IRELAND
GOVERNMENT OF IRELAND

0	16-05-2025	Planning Submission	ICJ	AOD
rev	date	description	by	chkd.
STATUS CODES				
purpose	acceptance			
P3 - PLANNING PERMISSION	S - ISSUED			

DBFL

CONSULTING ENGINEERS

T: + 353 1 400 4000 | E: info@dbfl.ie | W: www.dbfl.ie

DUBLIN | CORK | GALWAY | WATERFORD

project ref.

CABINTEELY GREENWAY


drawing title

DRAINAGE LAYOUT - SHEET 1

client

DUN LAOGHAIRE RATHDOWN COUNTY COUNCIL

designed by	author	scale	sheet size
DCB	ICJ	1:500	A1P
drawing no.	revision		
230119-X-0500-Z00-DTM-DR-DBFL-CE-1301	0		

 


NO CHANGES OF WHATSOEVER NATURE ARE TO BE MADE TO ANY DETAILS SET OUT OR CONTAINED IN ANY DBFL SPECIFICATIONS OR DRAWINGS UNLESS THE EXPRESS CONSENT HAS BEEN OBTAINED IN ADVANCE, IN WRITING, FROM DBFL

NOTES:

1. ALL DRAWINGS TO BE CHECKED BY CONTRACTOR ON SITE AND ENGINEER INFORMED BY E-MAIL OF ANY FIELD DRAWING COMMENCES. 230119-X-0500-200-DTM-DR-DBFL-CE-1311
2. ALL LEVELS ARE IN METRES AND ARE RELATED TO ORDNANCE DATUM.
3. CONTRACTOR SHALL SATISFY HIMSELF AS TO THE ACCURACY OF PAVEMENT LEVELS ON SITE PRIOR TO COMMENCEMENT OF WORKS ON SITE.
4. THIS DRAWING IS FOR PLANNING PURPOSES ONLY.

LEGEND

-
- SITE BOUNDARY**
- PROPOSED GULLY AS PER DETAIL DRAWING**
 230119-X-0500-200-DTM-DR-DBFL-CE-5301
- PROPOSED KERB INLET**
- PROPOSED 150mm UPVC SURFACE WATER PIPE WITH OUTLET TO DETAIL DRAWING**
 230119-X-0500-200-DTM-DR-DBFL-CE-5301
- PROPOSED LINEAR DRAIN AS PER DETAIL DRAWING**
 230119-X-0500-200-DTM-DR-DBFL-CE-5301

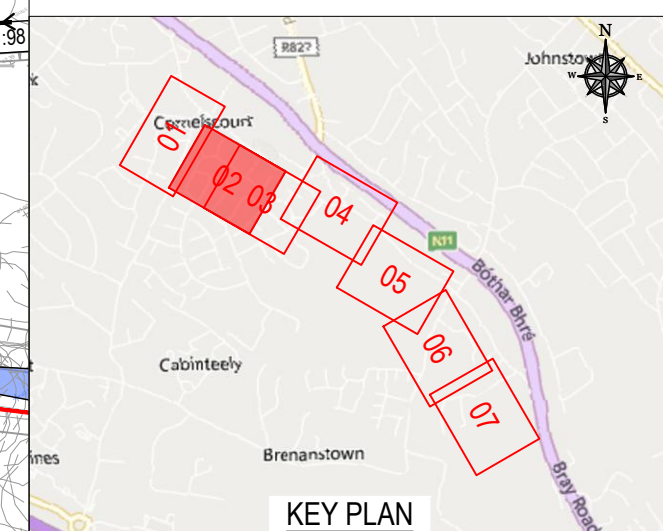

ORDNANCE SURVEY IRELAND LICENCE
No CYAL50276885
© ORDNANCE SURVEY IRELAND
GOVERNMENT OF IRELAND

0	16-05-2025	Planning Submission	ICJ	AOD
rev	date	description	by	chkd.

STATUS CODES	
purpose	acceptance
P3 - PLANNING PERMISSION	S - ISSUED

DBFL
CONSULTING ENGINEERS

T: + 353 1 400 4000 | E: info@dbfl.ie | W: www.dbfl.ie

DUBLIN | CORK | GALWAY | WATERFORD

project ref

CABINTEELY GREENWAY




drawing title

DRAINAGE LAYOUT - SHEET 2

client

DUN LAOGHAIRE RATHDOWN
COUNTY COUNCIL

designed by DCB	author ICJ	scale 1:500	sheet size A1
drawing no. 230119-X-0500-Z00-DTM-DR-DBFL-CE-1302			revision 0

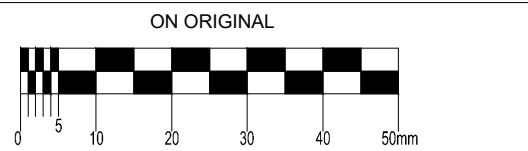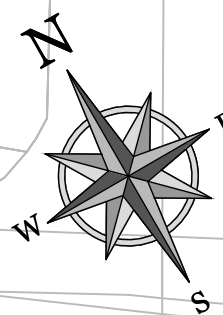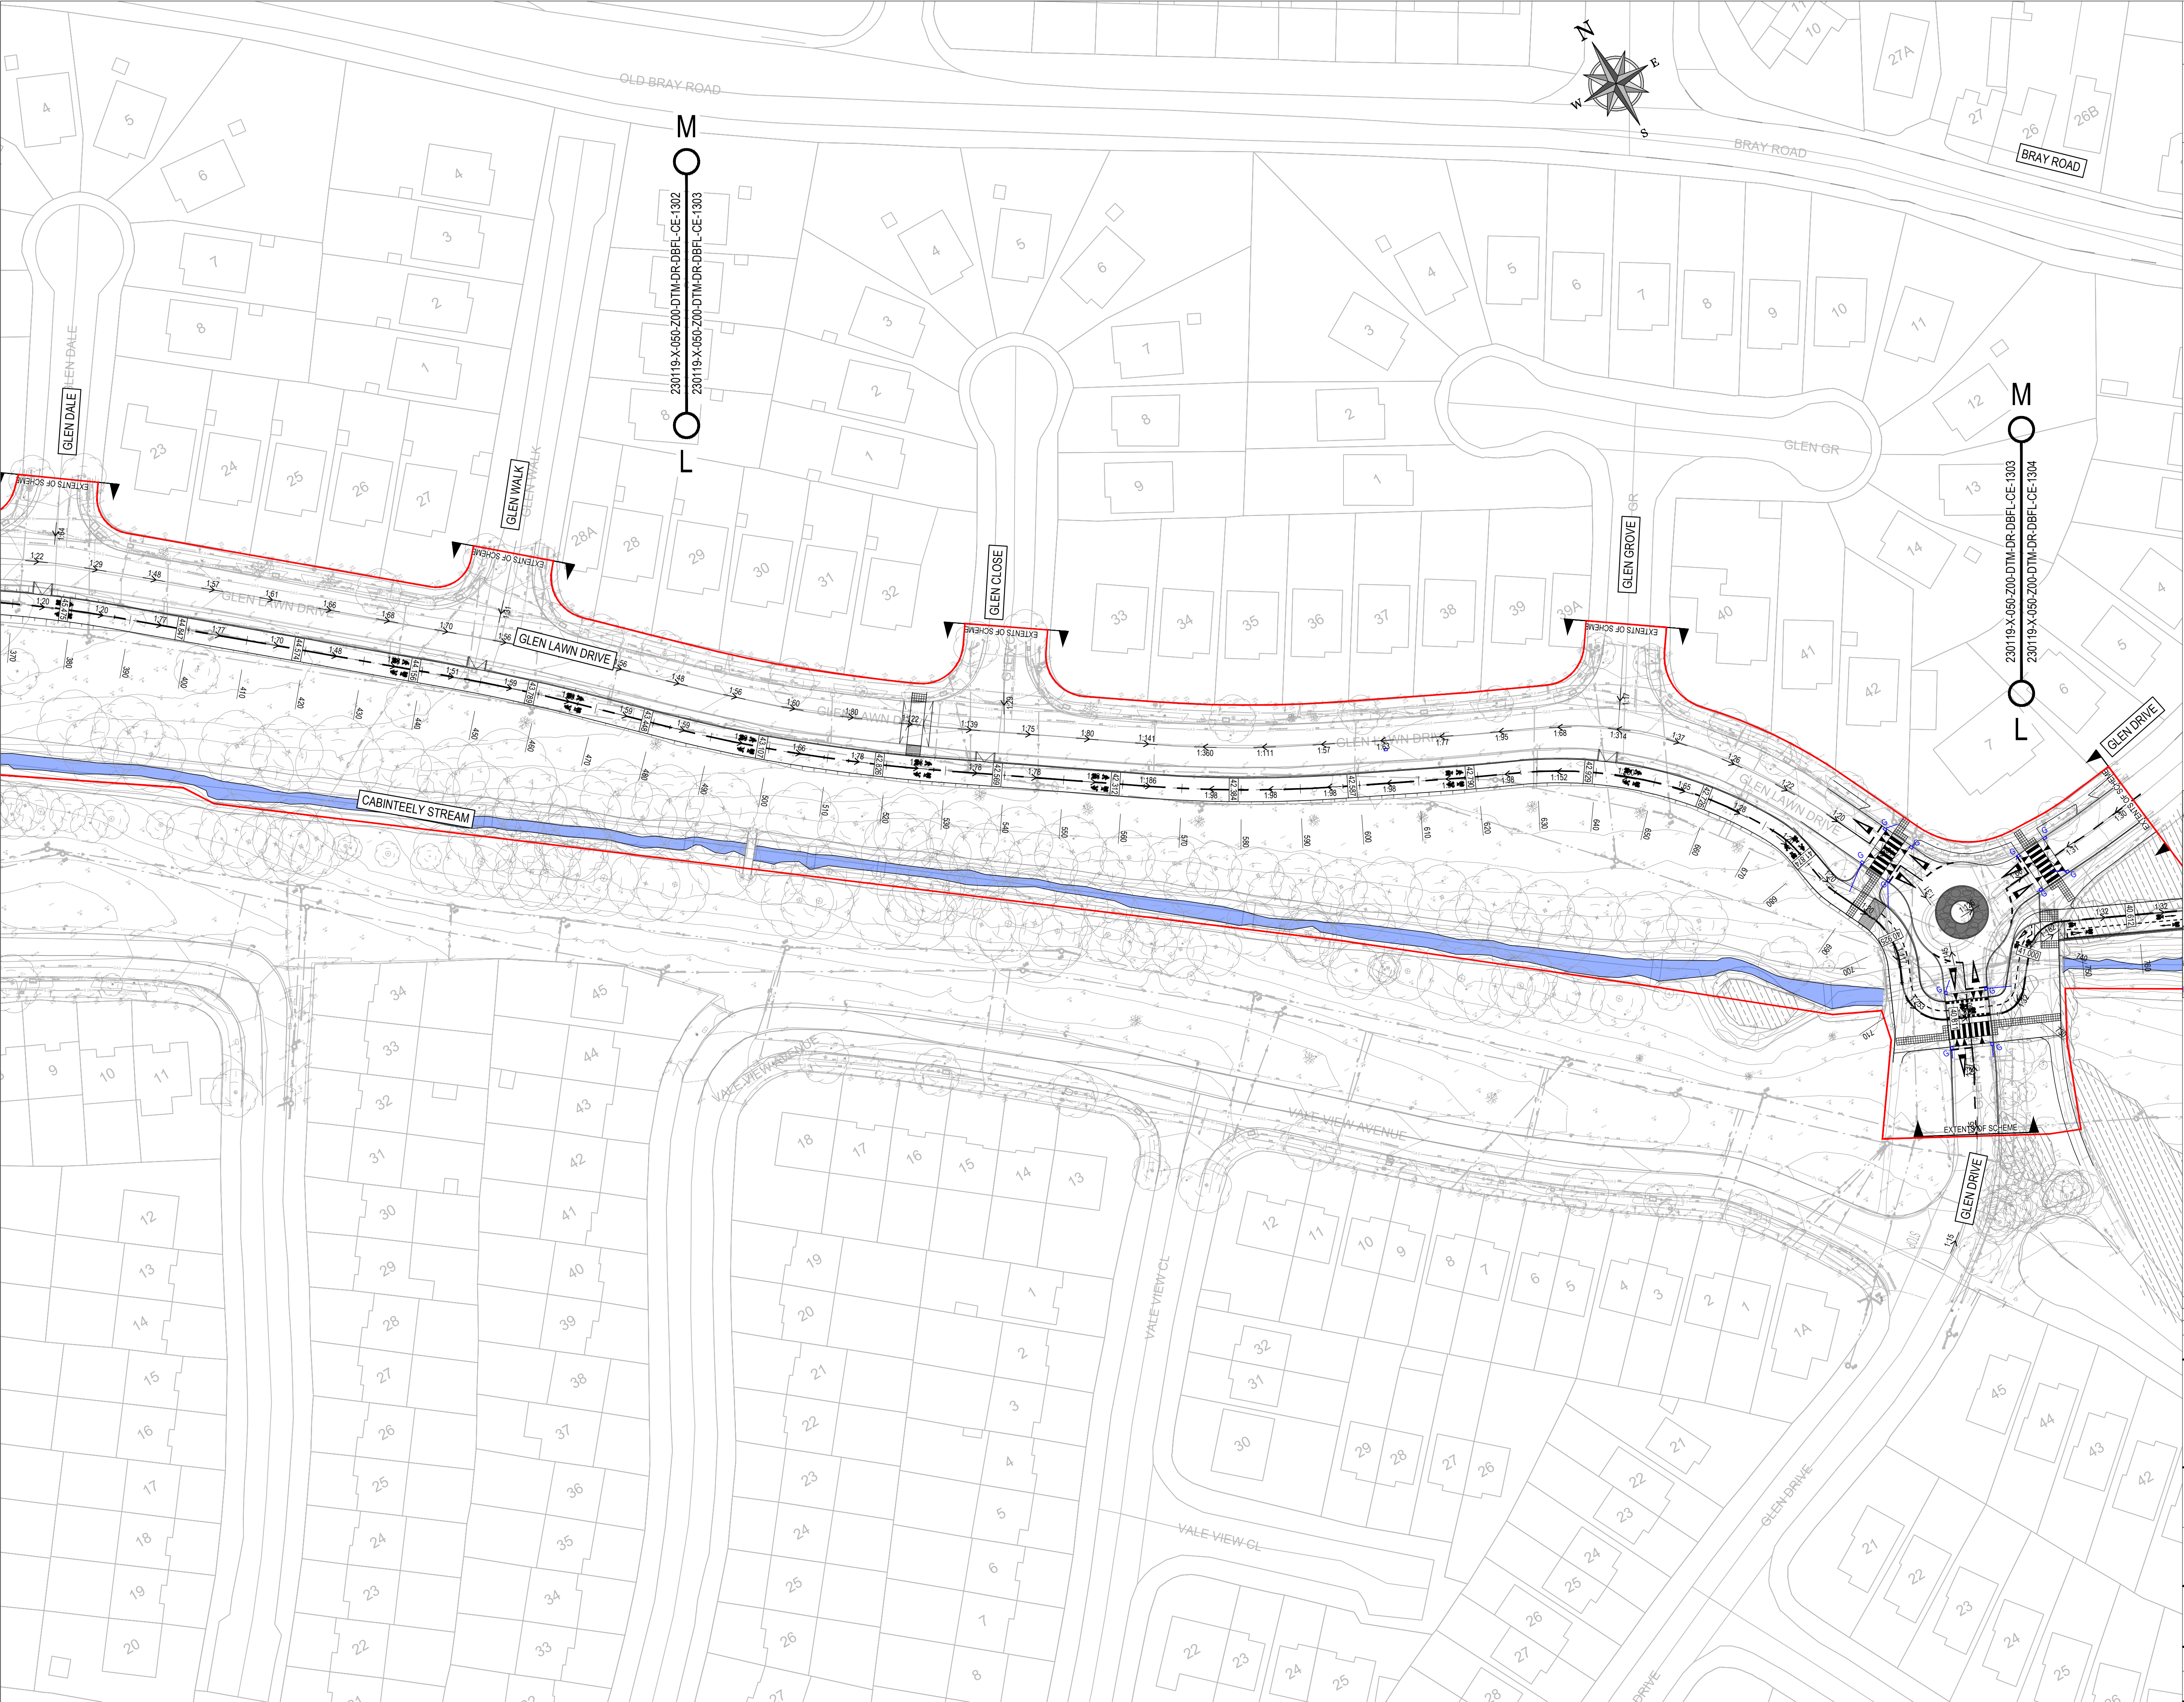


© COPYRIGHT OF THIS DRAWING IS RESERVED BY DBFL CONSULTING ENGINEERS. NO PART SHALL BE REPRODUCED OR TRANSMITTED WITHOUT THEIR WRITTEN PERMISSION.

NO CHANGES OF WHATSOEVER NATURE ARE TO BE MADE TO ANY DETAILS SET OUT OR CONTAINED IN ANY DBFL SPECIFICATIONS OR DRAWINGS UNLESS THE EXPRESS CONSENT HAS BEEN OBTAINED IN ADVANCE, IN WRITING, FROM DBFL.

- NOTES:
1. ALL DRAWINGS TO BE CHECKED BY CONTRACTOR ON SITE AND ENGINEER INFORMED BY 1800-89-8989 AND E-MAIL WORK COMMENCES 230119-X-0500-200-DTM-DR-DBFL-CE-1311
 2. ALL LEVELS ARE IN METRES AND ARE RELATED TO ORDNANCE DATUM.
 3. CONTRACTOR SHALL SATISFY HIMSELF AS TO THE ACCURACY OF PAVEMENT LEVELS ON SITE PRIOR TO COMMENCEMENT OF WORKS ON SITE.
 4. THIS DRAWING IS FOR PLANNING PURPOSES ONLY.

- LEGEND
- SITE BOUNDARY
 - PROPOSED GULLY AS PER DETAIL DRAWING 230119-X-0500-200-DTM-DR-DBFL-CE-5301
 - PROPOSED 150mm UPVC SURFACE WATER PIPE WITH OUTLET TO DETAIL DRAWING 230119-X-0500-200-DTM-DR-DBFL-CE-5301
 - PROPOSED LINEAR DRAIN AS PER DETAIL DRAWING 230119-X-0500-200-DTM-DR-DBFL-CE-5301
 - PROPOSED KERB INLET

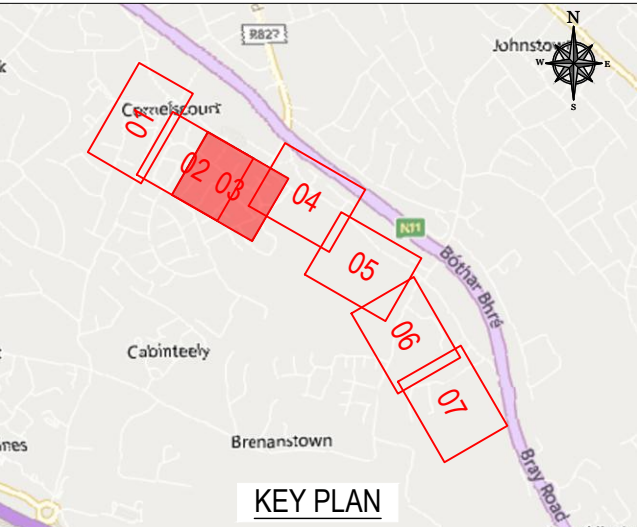

ORDNANCE SURVEY IRELAND LICENCE
No CYAL50276885
© ORDNANCE SURVEY IRELAND
GOVERNMENT OF IRELAND

0	16-05-2025	Planning Submission	ICJ	AOD
rev	date	description	by	chkd.
STATUS CODES				
purpose	acceptance			
P3 - PLANNING PERMISSION	S - ISSUED			

DBFL
CONSULTING ENGINEERS


T: +353 1 400 4000 | E: info@dbfl.ie | W: www.dbfl.ie
DUBLIN | CORK | GALWAY | WATERFORD

project ref.
CABINTEELY GREENWAY

drawing title
DRAINAGE LAYOUT - SHEET 3

client
**DUN LAOGHAIRE RATHDOWN
COUNTY COUNCIL**

designed by	author	scale	sheet size
OCB	ICJ	1:500	A1
drawing no.	revision		
230119-X-0500-200-DTM-DR-DBFL-CE-1303	0		

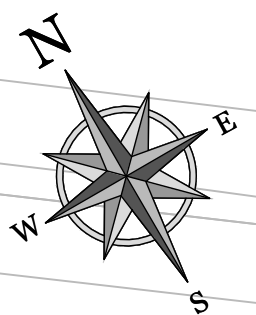

ON ORIGINAL

0 10 20 30 40 50m

© COPYRIGHT OF THIS DRAWING IS RESERVED BY DBFL CONSULTING ENGINEERS. NO PART SHALL BE REPRODUCED OR TRANSMITTED WITHOUT THEIR WRITTEN PERMISSION.

NO CHANGES OF WHATSOEVER NATURE ARE TO BE MADE TO ANY DETAILS SET OUT OR CONTAINED IN ANY DBFL SPECIFICATIONS OR DRAWINGS UNLESS THE EXPRESS CONSENT HAS BEEN OBTAINED IN ADVANCE, IN WRITING, FROM DBFL.

NOTES:

BOLLARD

1. ALL DRAWINGS TO BE CHECKED BY CONTRACTOR ON SITE AND ENGINEER INFORMED BY CONTRACTOR OF ANY WORK COMMENCES.

2. ALL LEVELS ARE IN METRES AND ARE RELATED TO ORDNANCE DATUM.

3. CONTRACTOR SHALL SATISFY HIMSELF AS TO THE ACCURACY OF PAVEMENT LEVELS ON SITE PRIOR TO COMMENCEMENT OF WORKS ON SITE.

4. THIS DRAWING IS FOR PLANNING PURPOSES ONLY.

LEGEND

— SITE BOUNDARY

— PROPOSED GULLY AS PER DETAIL DRAWING 230119-X-050-200-DTM-DR-DBFL-CE-5301

— PROPOSED KERB INLET

— PROPOSED 150mm UPVC SURFACE WATER PIPE WITH OUTLET TO DETAIL DRAWING 230119-X-050-200-DTM-DR-DBFL-CE-5301

— PROPOSED LINEAR DRAIN AS PER DETAIL DRAWING 230119-X-050-200-DTM-DR-DBFL-CE-5301

KEY PLAN

ORDNANCE SURVEY IRELAND LICENCE
No CYAL50276885
© ORDNANCE SURVEY IRELAND
GOVERNMENT OF IRELAND

0	16-05-2025	Planning Submission	ICJ	AOD
rev	date	description	by	chkd.

STATUS CODES

purpose P3 - PLANNING PERMISSION acceptance S - ISSUED

DBFL
CONSULTING ENGINEERS

T: +353 1 400 4000 | E: info@dbfl.ie | W: www.dbfl.ie

DUBLIN | CORK | GALWAY | WATERFORD

project ref.

CABINTEELY GREENWAY

drawing title

DRAINAGE LAYOUT - SHEET 4

client

DUN LAOGHAIRE RATHDOWN
COUNTY COUNCIL

designed by	author	scale	sheet size
OCB	ICJ	1:500	A1

drawing no.

230119-X-050-200-DTM-DR-DBFL-CE-1304

revision

0



ON ORIGINAL

0

5

10

20

30

40

50mm

© COPYRIGHT OF THIS DRAWING IS RESERVED BY DBFL CONSULTING ENGINEERS. NO PART SHALL BE REPRODUCED OR TRANSMITTED WITHOUT THEIR WRITTEN PERMISSION.

NO CHANGES OF WHATSOEVER NATURE ARE TO BE MADE TO ANY DETAILS SET OUT OR CONTAINED IN ANY DBFL SPECIFICATIONS OR DRAWINGS UNLESS THE EXPRESS CONSENT HAS BEEN OBTAINED IN ADVANCE, IN WRITING, FROM DBFL.

NOTES:

BOLLARD

1. ALL DRAWINGS TO BE CHECKED BY CONTRACTOR ON SITE AND ENGINEER INFORMED BY 1800-99-9999 BEFORE WORK COMMENCES

2. 230119-X-0500-200-DTM-DR-DBFL-CE-1311

3. ALL LEVELS ARE IN METRES AND ARE RELATED TO ORDNANCE DATUM.

4. CONTRACTOR SHALL SATISFY HIMSELF AS TO THE ACCURACY OF PAVEMENT LEVELS ON SITE PRIOR TO COMMENCEMENT OF WORKS ON SITE.

5. THIS DRAWING IS FOR PLANNING PURPOSES ONLY.

LEGEND

SITE BOUNDARY

PROPOSED GULLY AS PER DETAIL DRAWING 230119-X-0500-200-DTM-DR-DBFL-CE-5301

PROPOSED KERB INLET

PROPOSED 150mm UPVC SURFACE WATER PIPE WITH OUTLET TO DETAIL DRAWING 230119-X-0500-200-DTM-DR-DBFL-CE-5301

PROPOSED LINEAR DRAIN AS PER DETAIL DRAWING 230119-X-0500-200-DTM-DR-DBFL-CE-5301

01

02

03

04

05

06

07

KEY PLAN

ORDNANCE SURVEY IRELAND LICENCE
No CYAL50276885
© ORDNANCE SURVEY IRELAND
GOVERNMENT OF IRELAND

0	16-05-2025	Planning Submission	ICJ	AOD
rev	date	description	by	chkd.
STATUS CODES				
purpose	acceptance			
P3 - PLANNING PERMISSION	S - ISSUED			

DBFL

CONSULTING ENGINEERS

T: + 353 1 400 4000 | E: info@dbfl.ie | W: www.dbfl.ie

DUBLIN | CORK | GALWAY | WATERFORD

project ref.

CABINTEELY GREENWAY


drawing title

DRAINAGE LAYOUT - SHEET 5

client

DUN LAOGHAIRE RATHDOWN
COUNTY COUNCIL

designed by	author	scale	sheet size
OCB	ICJ	1:500	A1
drawing no.	revision		
230119-X-0500-200-DTM-DR-DBFL-CE-1305	0		

 


NO CHANGES OF WHATSOEVER NATURE ARE TO BE MADE TO ANY DATA SET OUT OR CONTAINED IN ANY DBFL SPECIFICATIONS OR DRAWINGS UNLESS THE EXPRESS CONSENT HAS BEEN OBTAINED IN ADVANCE, IN WRITING, FROM DBFL

NOTES:	BOLLARD
1.	ALL DRAWINGS TO BE CHECKED BY CONTRACTOR ON SITE AT ENGINEER INFORMED SEP 2009 AND REDESIGN DRAWING COMMENCES. 230119-X-0500-200-DTM-DR-DBFL-CE-131
2.	ALL LEVELS ARE IN METRES AND ARE RELATED TO ORDINANCE DATUM.
3.	CONTRACTOR SHALL SATISFY HIMSELF AS TO THE ACCURACY PAVEMENT LEVELS ON SITE PRIOR TO COMMENCEMENT OF WORKS ON SITE.
4.	THIS DRAWING IS FOR PLANNING PURPOSES ONLY.

LEGEND

- SITE BOUNDARY
-  PROPOSED GULLY AS PER DETAIL DRAWING
230119-X-0500-200-DTM-DR-DBFL-C-530
-  PROPOSED KERB INLET
-  PROPOSED 150mm UPVC SURFACE WATER PIPE WITH OUTLET TO DETAIL DRAWING
230119-X-0500-200-DTM-DR-DBFL-C-530
-  PROPOSED LINEAR DRAIN AS PER DETAIL DRAWING
230119-X-0500-200-DTM-DR-DBFL-C-530

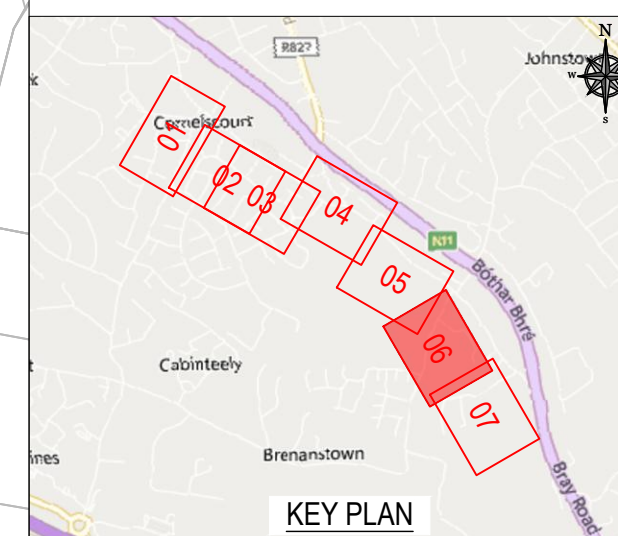

ORDNANCE SURVEY IRELAND LICENCE
No CYAL50276885
© ORDNANCE SURVEY IRELAND
GOVERNMENT OF IRELAND

0	16-05-2025	Planning Submission	ICJ
rev	date	description	by
STATUS CODES			
purpose		acceptance	
P3 - PLANNING PERMISSION		S - ISSUED	

DBFL
CONSULTING ENGINEERS

T: + 353 1 400 4000 | E: info@dbfl.ie | W: www.dbfl.ie

DUBLIN | CORK | GALWAY | WATERFORD

project ref.

CABINTEELY GREENWAY


drawing title


DRAINAGE LAYOUT - SHEET 6

client

DUN LAOGHAIRE RATHDOWN
COUNTY COUNCIL

designed by DCB	author ICJ	scale 1:500	sheet size A1
drawing no. 230119-X-0500-Z00-DTM-DR-DBFL-CE-1306			

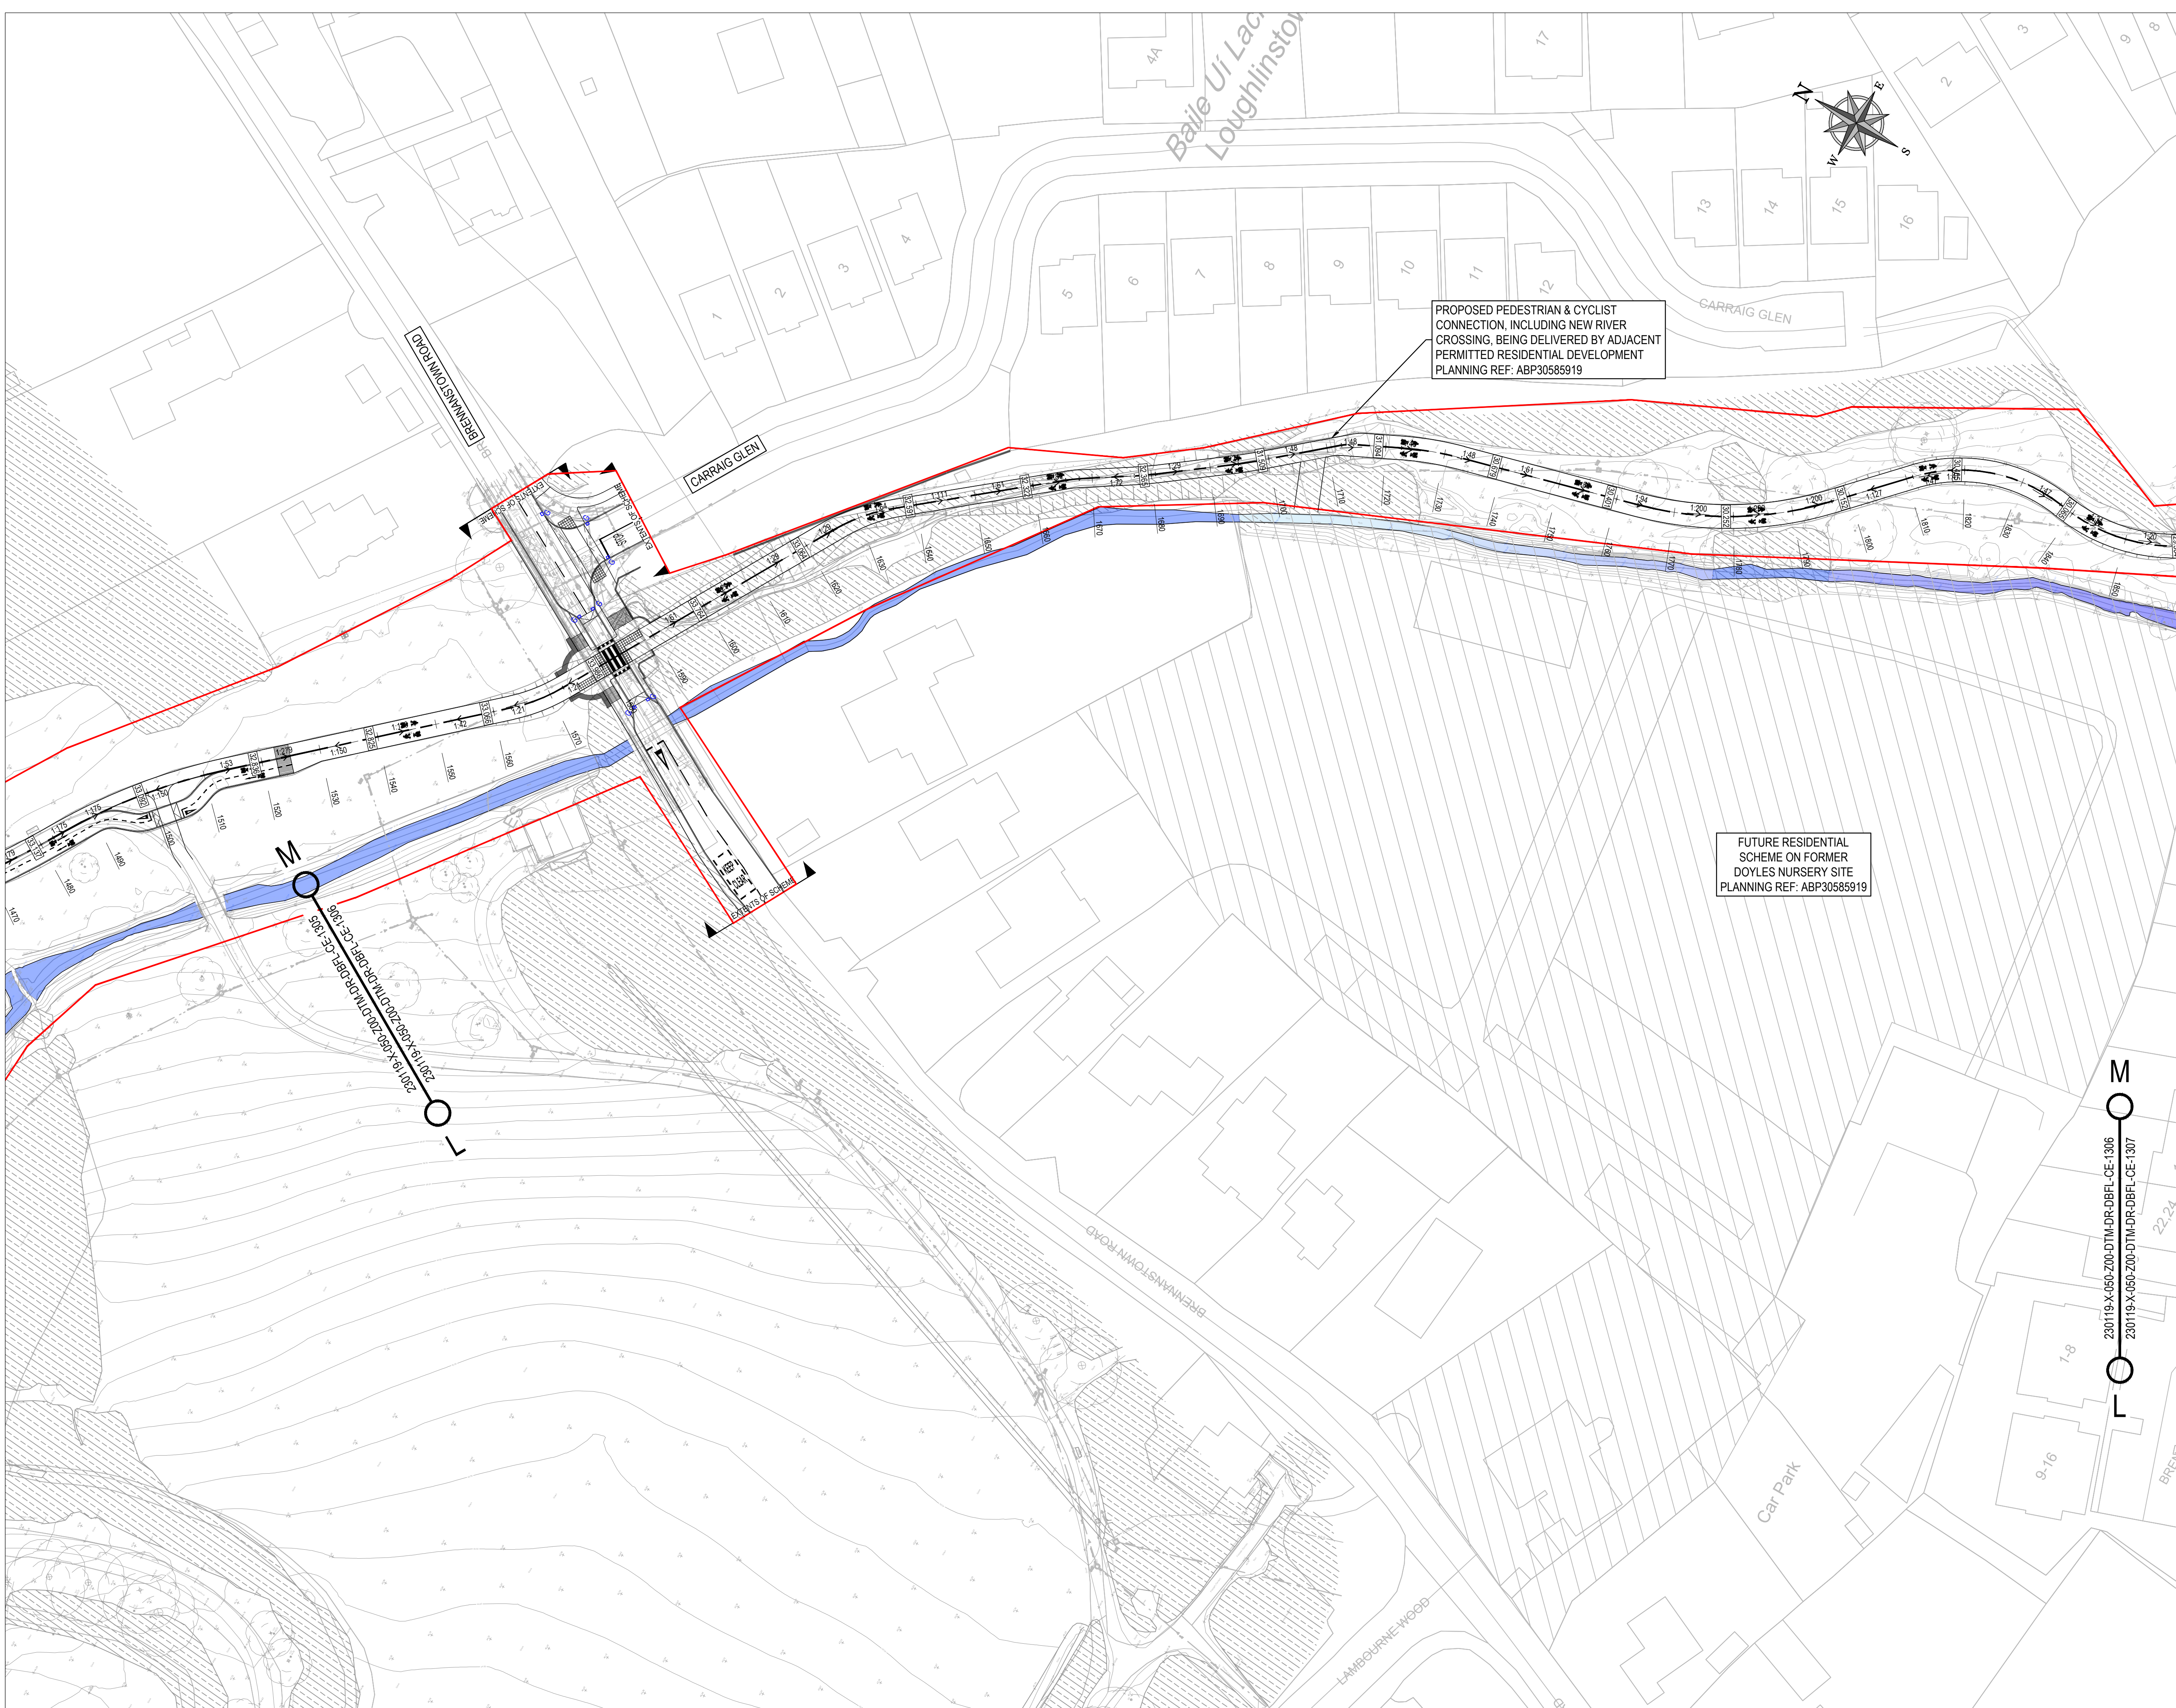

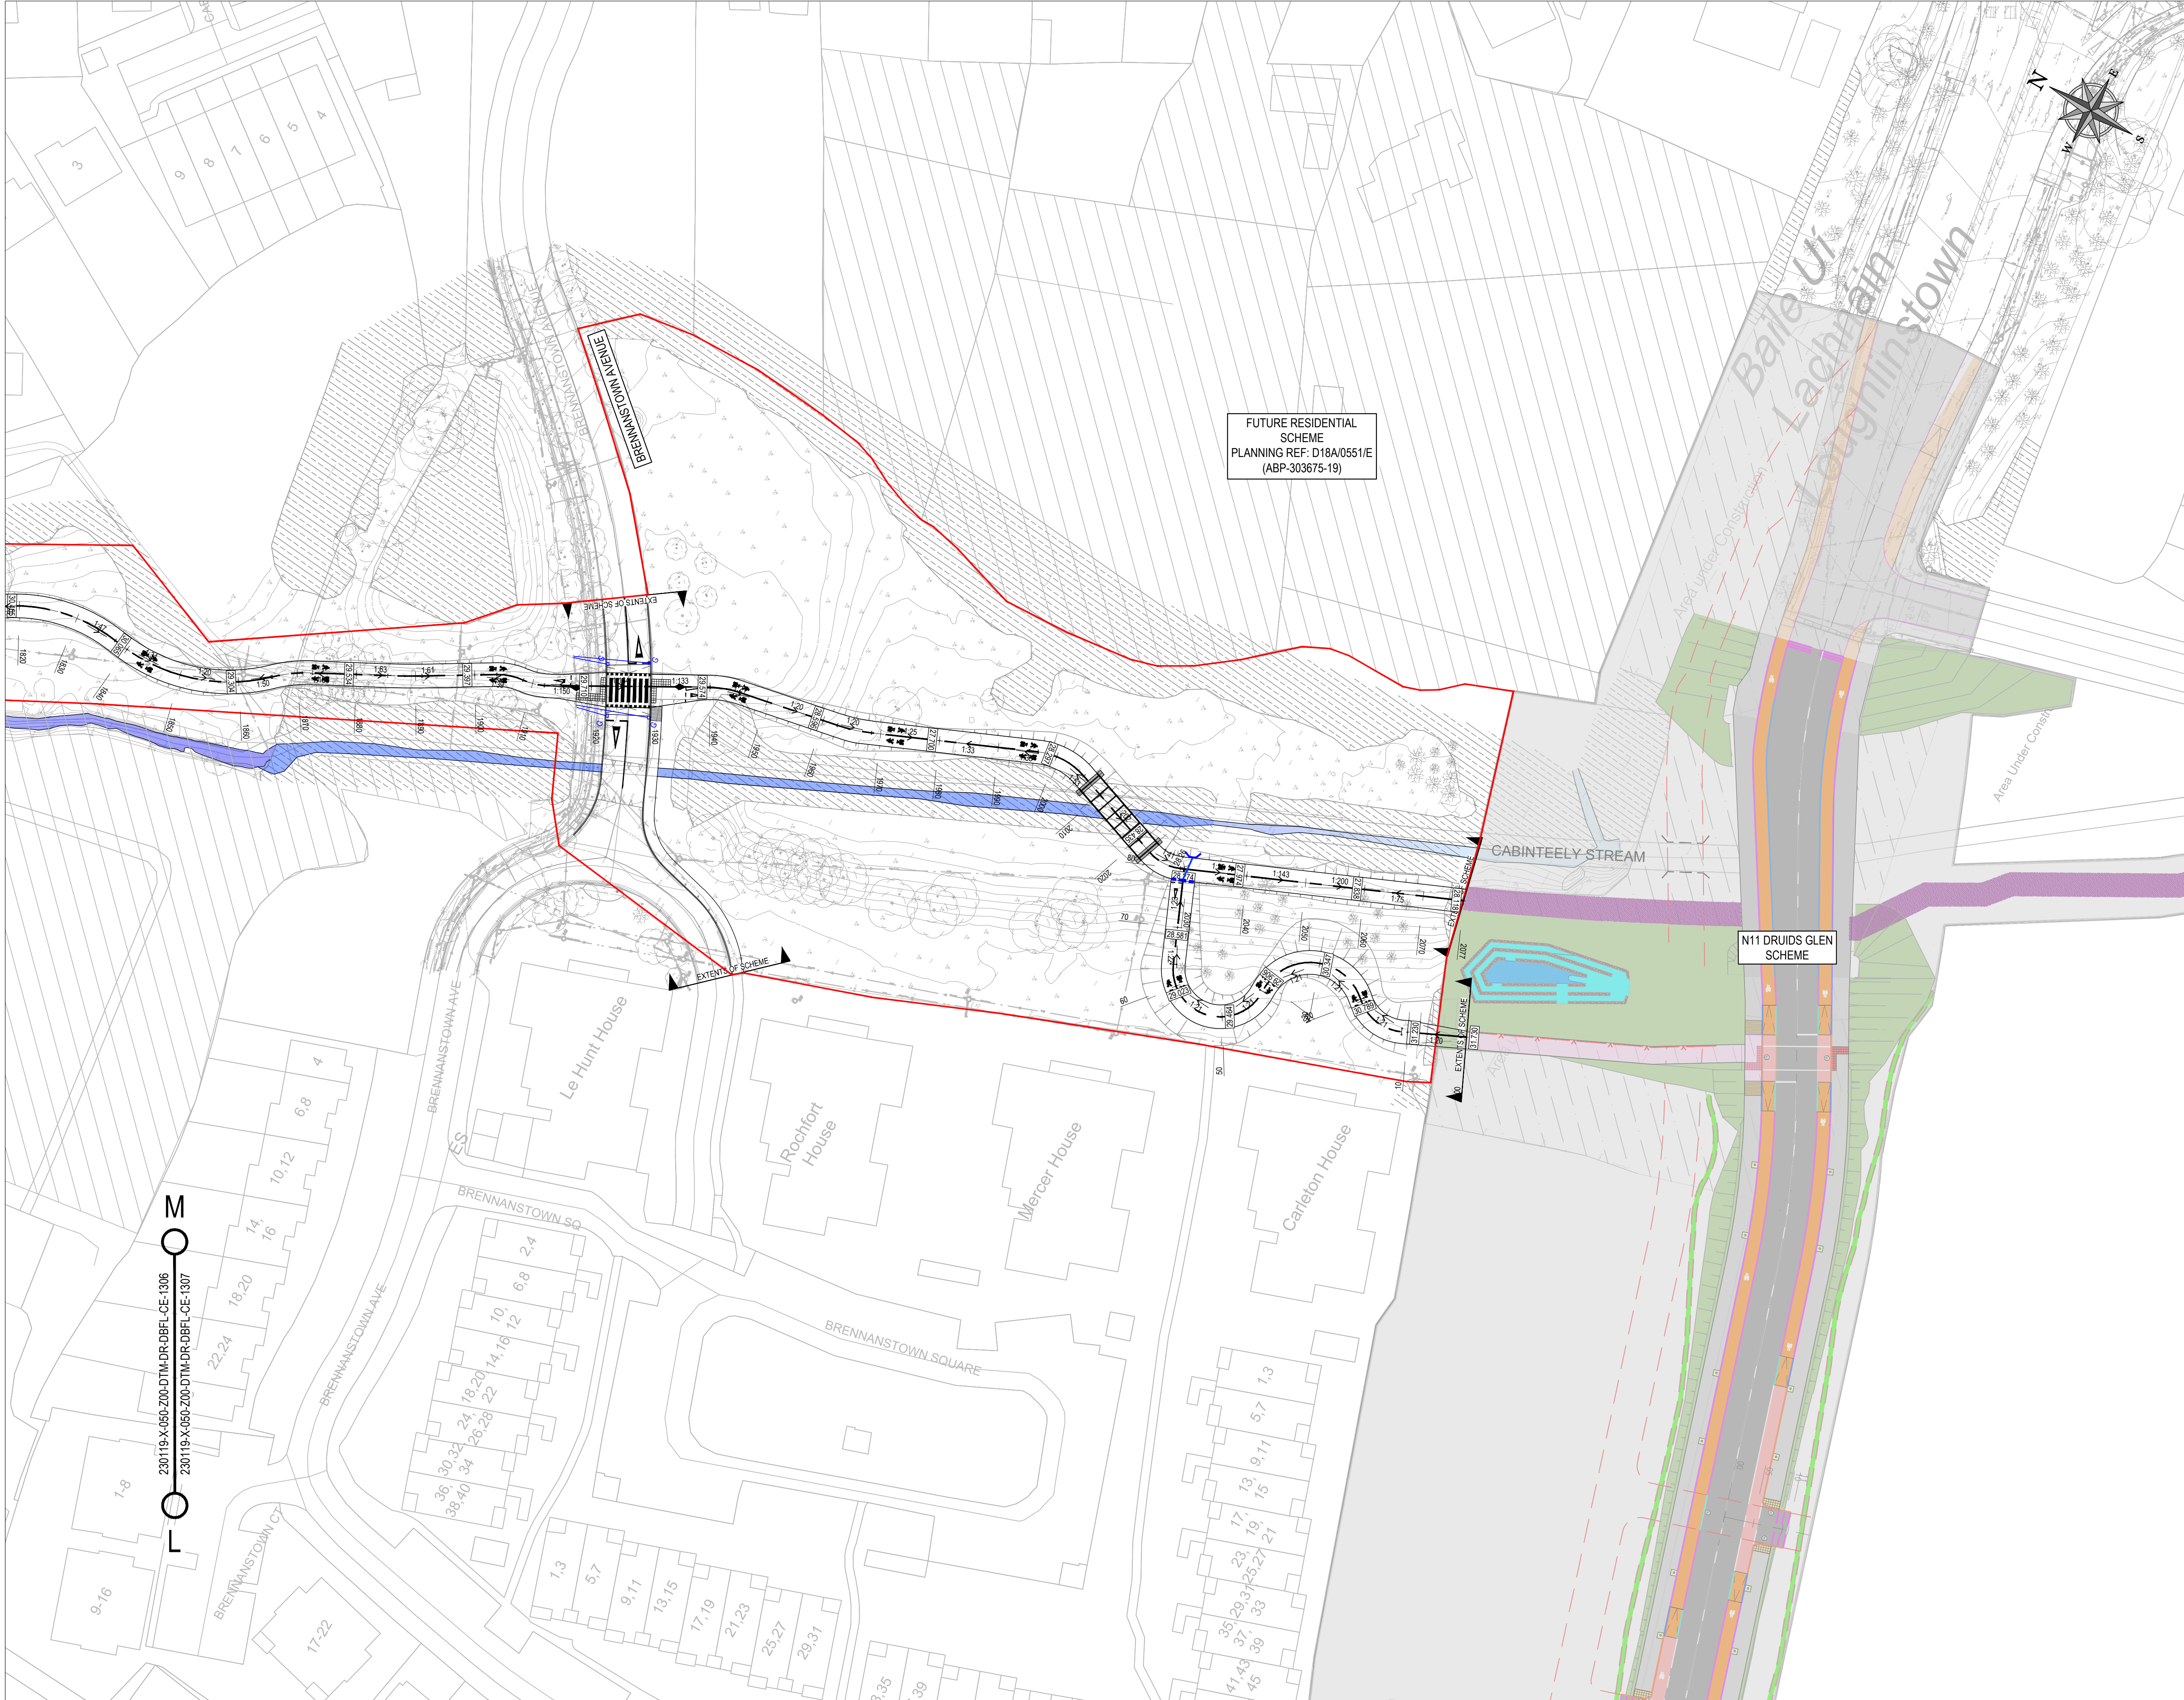

FUTURE RESIDENTIAL
SCHEME
PLANNING REF: D18A/0551/E
(ABP-303675-19)

N11 DRUIDS GLEN
SCHEME

ON ORIGINAL

0 5 10 20 30 40 50m

© COPYRIGHT OF THIS DRAWING IS RESERVED BY DBFL CONSULTING ENGINEERS. NO PART SHALL BE REPRODUCED OR TRANSMITTED WITHOUT THEIR WRITTEN PERMISSION.

NO CHANGES OF WHATSOEVER NATURE ARE TO BE MADE TO ANY DETAILS SET OUT OR CONTAINED IN ANY DBFL SPECIFICATIONS OR DRAWINGS UNLESS THE EXPRESS CONSENT HAS BEEN OBTAINED IN ADVANCE, IN WRITING, FROM DBFL.

NOTES:

BOLLARD

- ALL DRAWINGS TO BE CHECKED BY CONTRACTOR ON SITE AND ENGINEER INFORMED BY 1800-89-8000 BEFORE WORK COMMENCES.
- ALL LEVELS ARE IN METRES AND ARE RELATED TO ORDNANCE DATUM.
- CONTRACTOR SHALL SATISFY HIMSELF AS TO THE ACCURACY OF PAVEMENT LEVELS ON SITE PRIOR TO COMMENCEMENT OF WORKS ON SITE.
- THIS DRAWING IS FOR PLANNING PURPOSES ONLY.

LEGEND

- SITE BOUNDARY
- PROPOSED GULLY AS PER DETAIL DRAWING 230119-X-0500-200-DTM-DR-DBFL-CE-5301
- PROPOSED KERB INLET
- PROPOSED 150mm UPVC SURFACE WATER PIPE WITH OUTLET TO DETAIL DRAWING 230119-X-0500-200-DTM-DR-DBFL-CE-5301
- PROPOSED LINEAR DRAIN AS PER DETAIL DRAWING 230119-X-0500-200-DTM-DR-DBFL-CE-5301

KEY PLAN

ORDNANCE SURVEY IRELAND LICENCE
No CYAL50276885
© ORDNANCE SURVEY IRELAND
GOVERNMENT OF IRELAND

0	16-05-2025	Planning Submission	ICJ	AOD
rev	date	description	by	chkd.

STATUS CODES

purpose	acceptance
P3 - PLANNING PERMISSION	S - ISSUED

DBFL
CONSULTING ENGINEERS

T. + 353 1 400 4000 | E. info@dbfl.ie | W. www.dbfl.ie

DUBLIN | CORK | GALWAY | WATERFORD

project ref.

CABINTEELY GREENWAY

drawing title


DRAINAGE LAYOUT - SHEET 7

client

DUN LAOGHAIRE RATHDOWN
COUNTY COUNCIL

designed by	author	scale	sheet size
OCB	ICJ	1:500	A1

drawing no.	revision
230119-X-0500-200-DTM-DR-DBFL-CE-1307	0

 

NO CHANGES OF WHATSOEVER NATURE ARE TO BE MADE TO ANY DATA SET OUT OR CONTAINED IN ANY DBFL SPECIFICATIONS OR DRAWINGS UNLESS THE EXPRESS CONSENT HAS BEEN OBTAINED IN ADVANCE, IN WRITING, FROM DBFL

NOTES

1. THE BRIDGE HAS ONLY BEEN DESIGNED FOR THE FOLLOWING LOADS:
PEDESTRIAN LOAD = 5.0Knm/m²
HANDRAIL LOAD = 1.0Knm/m.
2. COMFLOR 51 FIXED TO 203x313 UB25 IN ACCORDANCE WITH MANUFACTURERS SPECIFICATION
3. MIN. 200KPa BEARING CAPACITY REQUIRED AT ABUTMENT FORMATION LEVEL. DESIGNER TO INSPECT FORMWORK BEFORE REINFORCEMENT IS PLACED
4. BACKFILL TO BE OF SUITABLE COHESIONLESS MATERIAL COMPACTED IN LAYERS IN ACCORDANCE WITH TII SPECIFICATIONS
5. RETAINED SIDE AND RIVER SIDE OF ABUTMENT TO BE STEEL BRIDGE AT SIMILAR RATE
6. STEEL BRIDGE TO BE INSTALLED WHEN BACKFILL ON RIVER SIDE OF ABUTMENT IS 1m OR MORE ON FINISHED GROUND LEVEL, AND RIVER SIDE BACKFILL TO RIVER BED LEVEL.

STRUCTURAL STEEF

7. ALL MATERIAL TO BE AS FOLLOWS:
GRADE S355J2, HOT ROLLED OPENSECTION
GRADE S355J2, COLD ROLLED HOLLOW SECTION
GRADE S275J2, HOT ROLLED PLATES.
8. ALL STEEL TO BE HOT DIPPED GALVANIZED.
9. ALL BOLTS TO BE HIGH STRENGTH GRADE 8.8 BOLTS,
NUTS AND WASHERS TO BE HOT DIPPED GALVANIZED
10. ALL BOLTS TO HAVE AT LEAST ONE THREAD
PROJECTING THROUGH NUT.
11. FABRICATOR SHALL PROVIDE VENT HOLES AND DRAIN
HOLES AS REQUIRED FOR THE GALVANIZING
PROCEDURE. PLUG HOLES AFTER GALVANIZING UNO.
12. ALL WELDS TO BE 6mm FILLET WELDS ALL AROUND
UNO.
13. NO SITE WELDING PERMITTED WITHOUT PRIOR
APPROVAL OF DESIGNER

CONCRETE

14. CONCRETE STRENGTH TO BE C40/50.
15. REINFORCEMENT TO BE GRADE B500B
16. ALL ABOVE CONCRETE CORNERS TO BE CHAMFERED
20x20mm



ELEVATION OF BRIDGE



SECTION 1-1

0	09-09-2025	Planning Submission	ICJ
rev	date	description	by

STATUS CODES	
purpose	acceptance
P3 - PLANNING PERMISSION	S - ISSUED



DUBLIN | CORK | GALWAY | WATERFORD

project ref

CABINTEELY GREENWAY

drawing tit

PROPOSED FOOT BRIDGE - PLAN AND ELEVATION

client

DUN LAOGHAIRE RATHDOWN
COUNTY COUNCIL

designed by	author	scale	sheet size
DCB	RC	1:50	A1

drawing no. 230119-X-0500-Z00-DTM-DR-DBFL-CE-1311