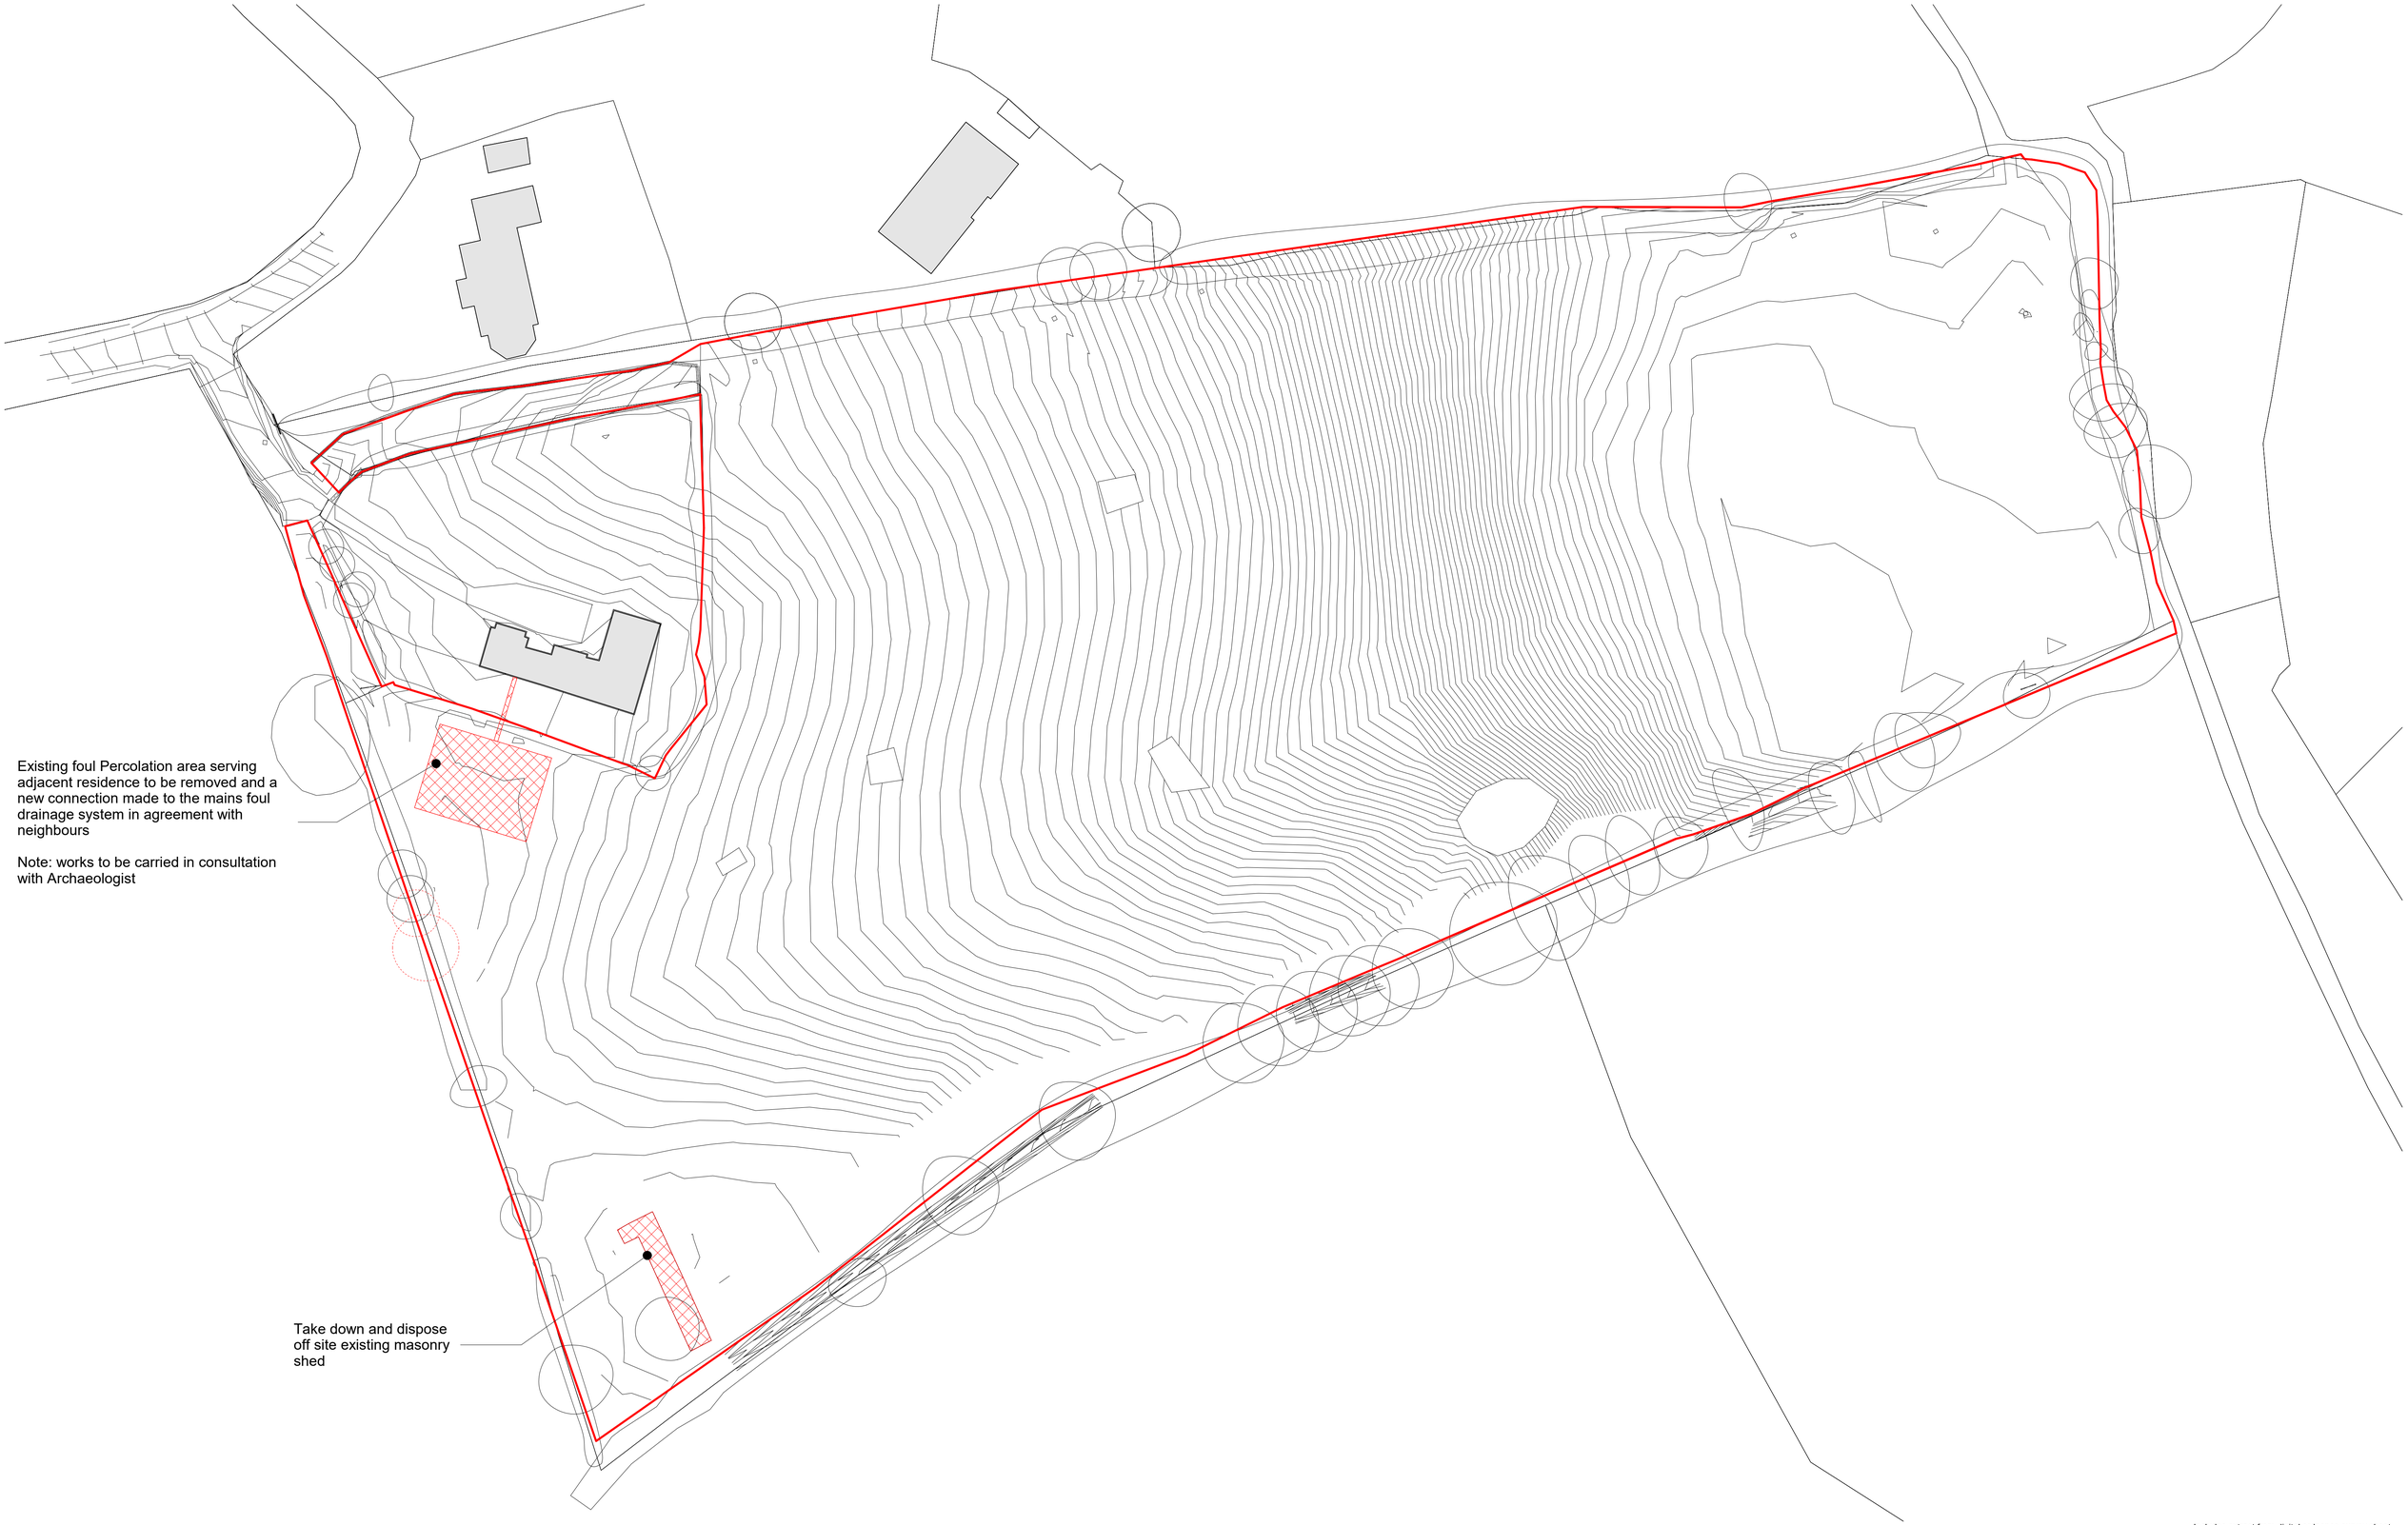

Includes extract from digital ordnance survey sheet.
Copyright: © Ordnance Survey Ireland
Reproduced under Licence No. AR 0043121

Revision	Date	Description

STATUS OF DRAWING

PLANNING

ALL DIMENSIONS TO BE TAKEN FROM ARCHITECTS DRAWINGS
DISCREPANCIES TO BE REFERRED TO THE ARCHITECT FOR CLARIFICATION

Key

Site Boundary:
The land to which this application relates

N

ABK architects
34 Lower Leeson Street, Dublin 2
t: + 353 1 678 9822
www.abkdublin.com

Title: Site Plan - Demolitions

Scale: 1 : 500 @ A1 Date: December 2025 By: PW Chk: JP

Project: Cherrywood SDZ - Development
Area 1 Lehaunstown Plot L8

Drawing number:
790_PA004

Status/Rev