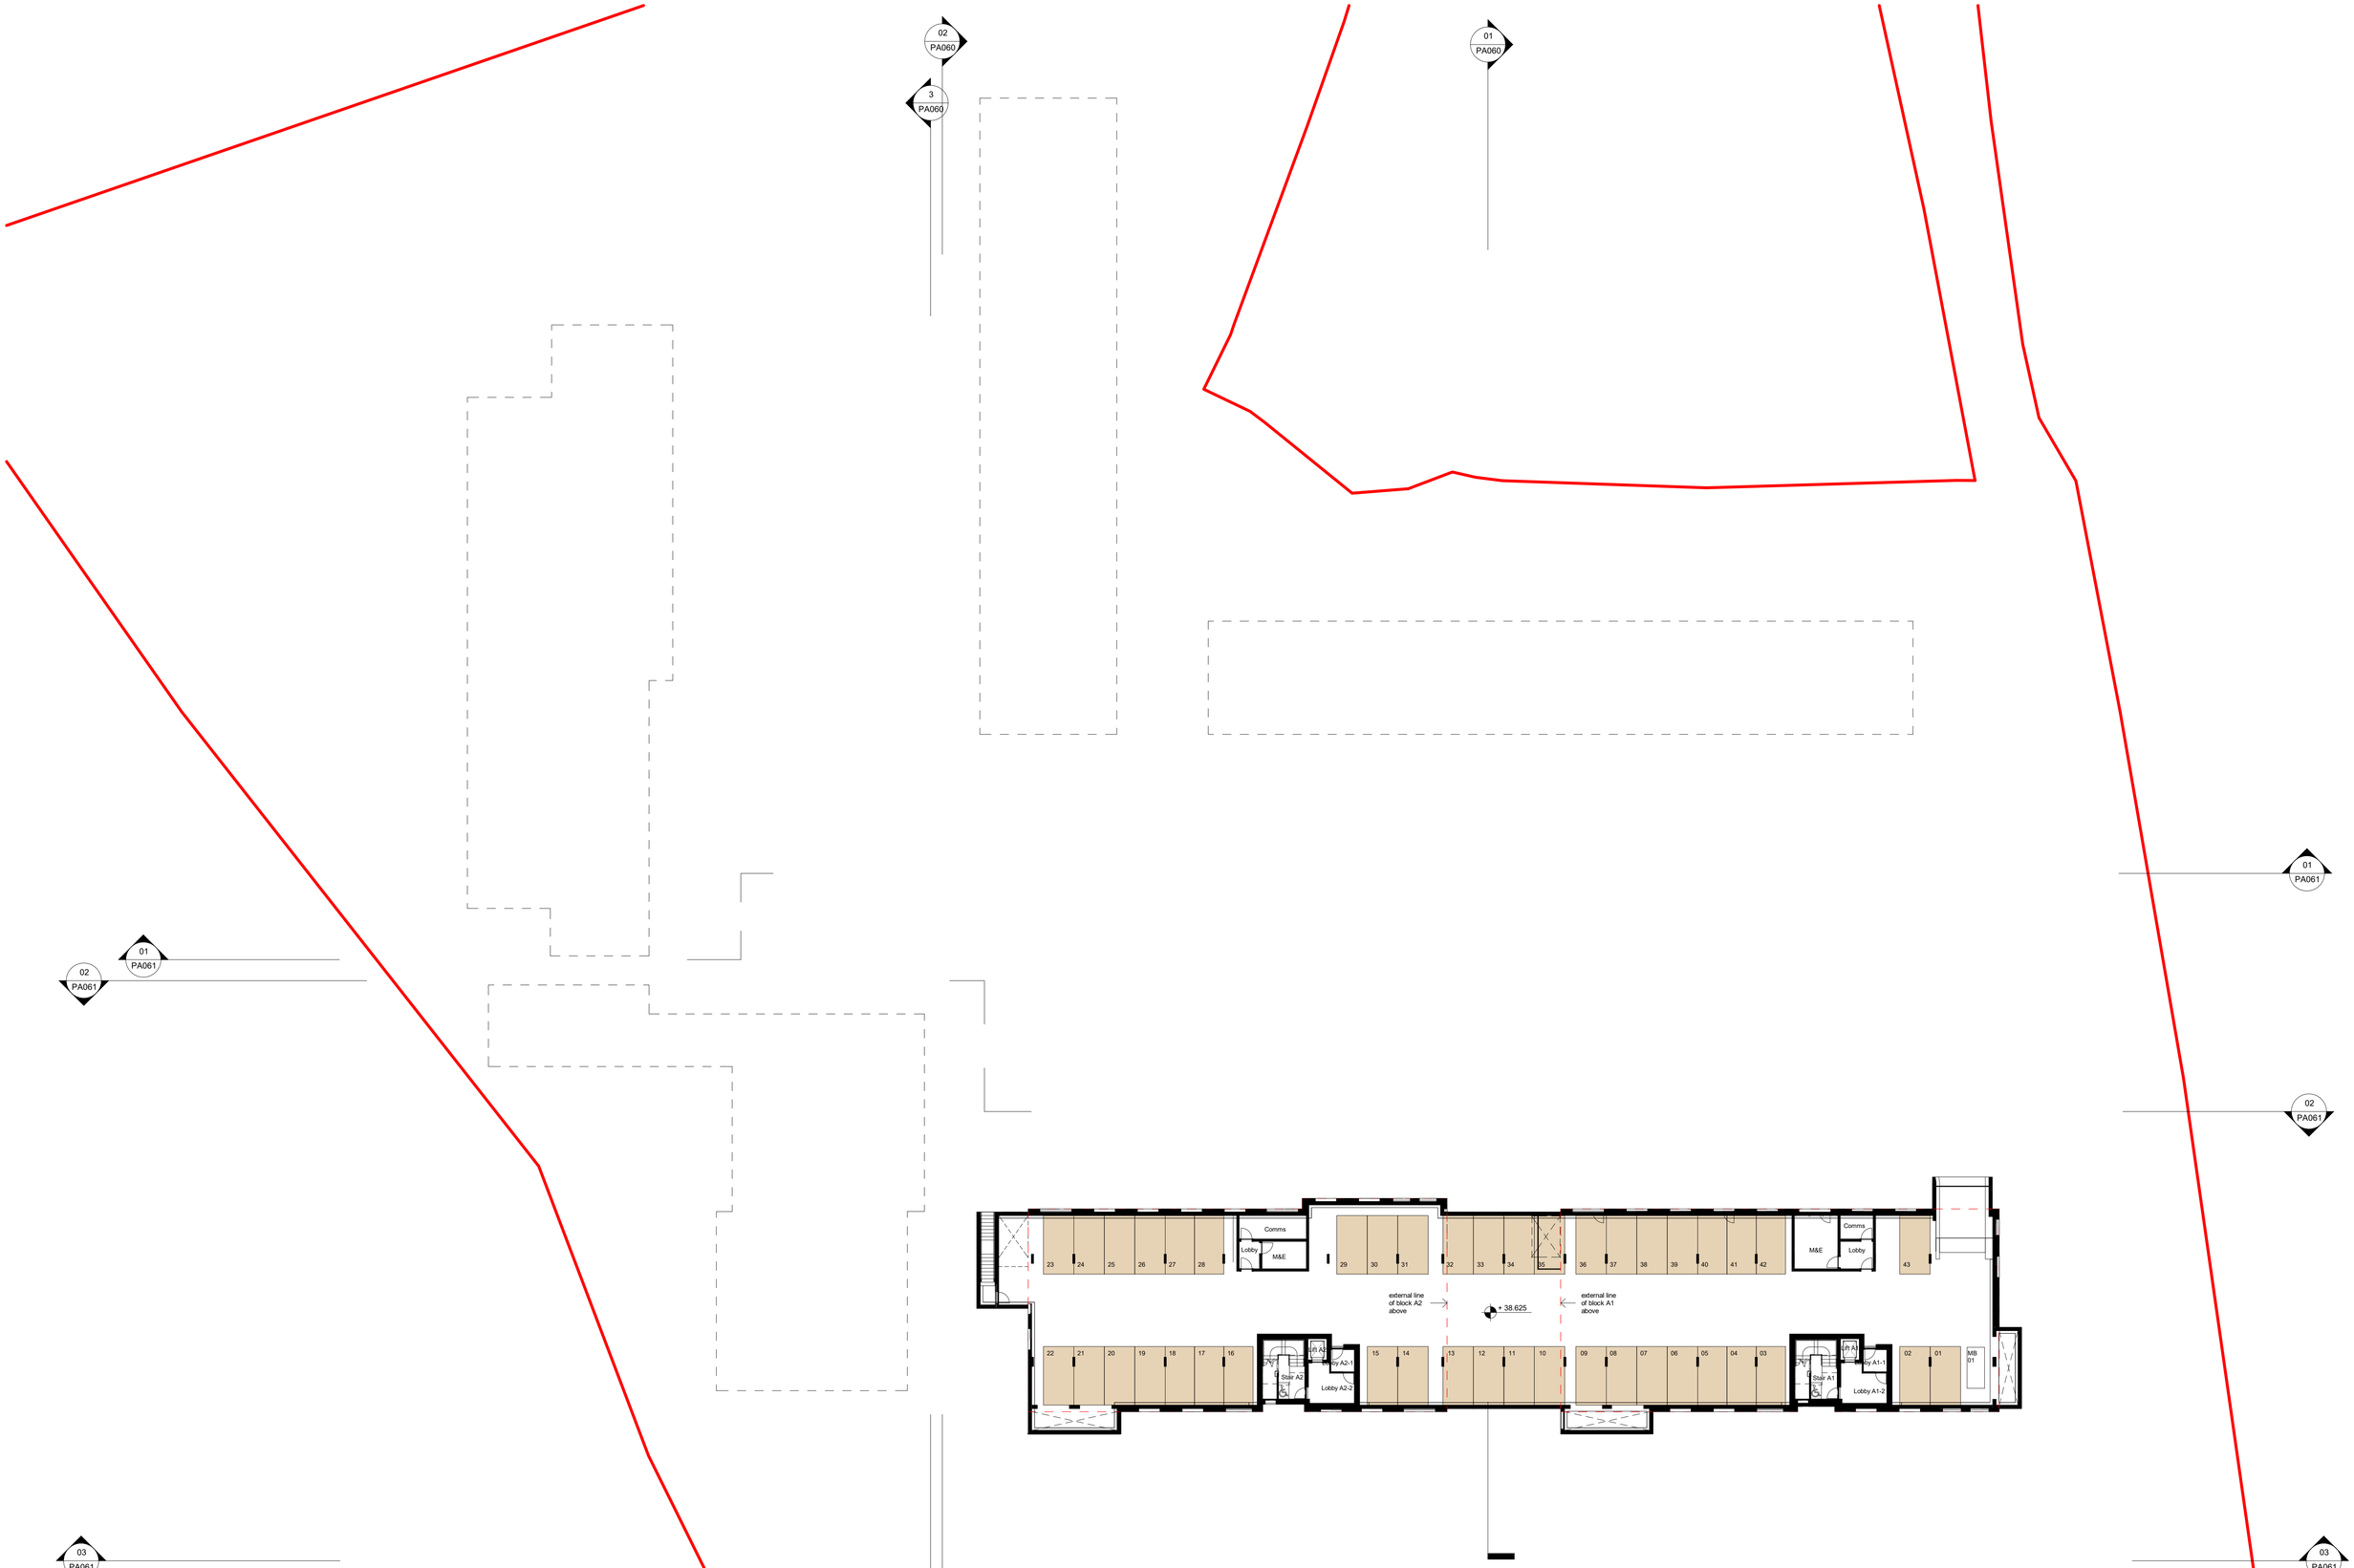


| Revision | Date | Description |
|---|---|---|
| | | |

STATUS OF DRAWING

# PLANNING

ALL DIMENSIONS TO BE TAKEN FROM ARCHITECTS DRAWINGS
DISCREPANCIES TO BE REFERRED TO THE ARCHITECT FOR CLARIFICATION

Key


ABK architects
34 Lower Leeson Street, Dublin 2
t: + 353 1 678 9822
www.abkdublin.com


Project: Cherrywood SDZ - Development
Area 1 Lehaunstown Plot L8

Title: Site Plan Layout _ Basement Plan

Scale: 1 : 250 @ A1 Date: December 2025 By: TS Chk: JP

Drawing number:
790_PA057

Status/Rev