

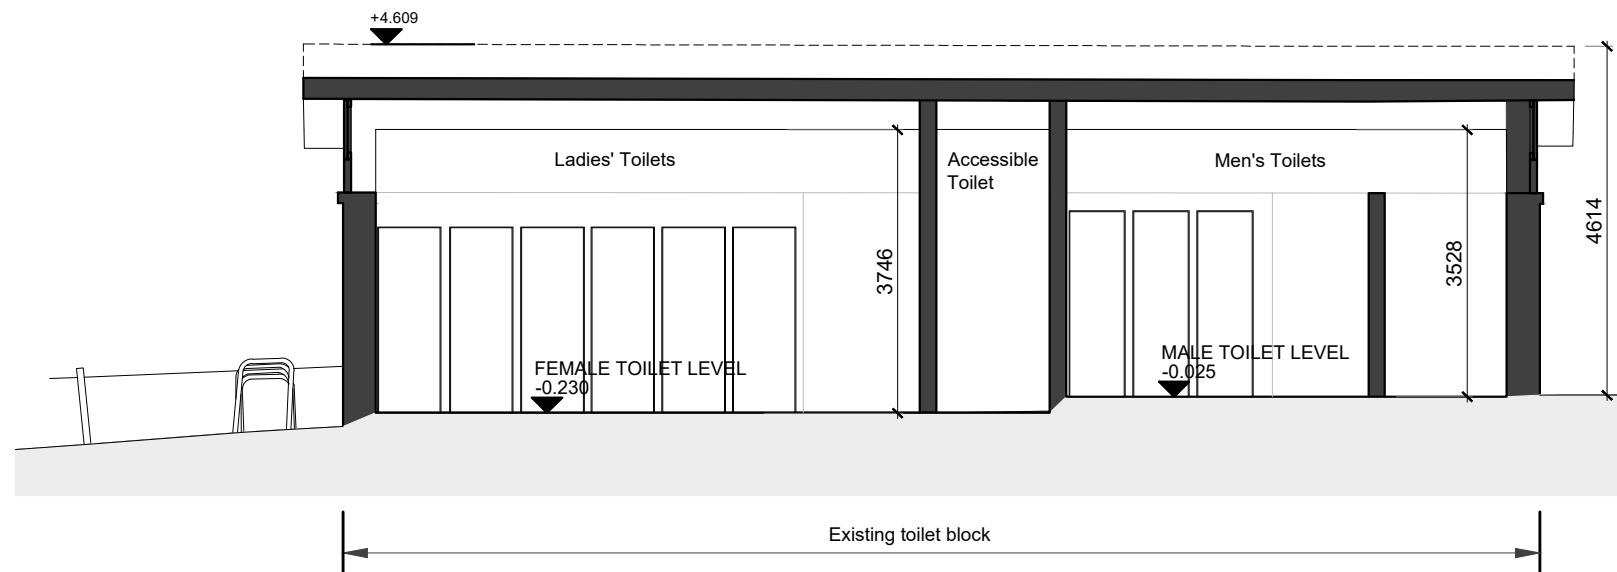
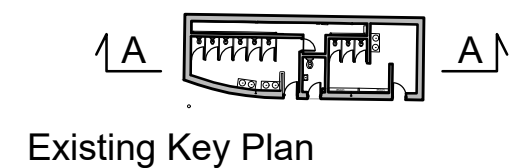


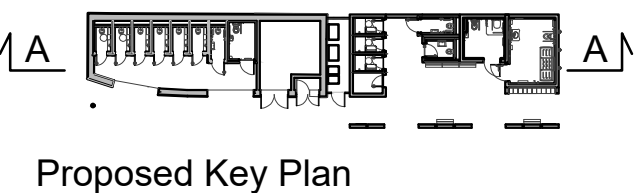

1 Existing Section A-A
Scale 1:100

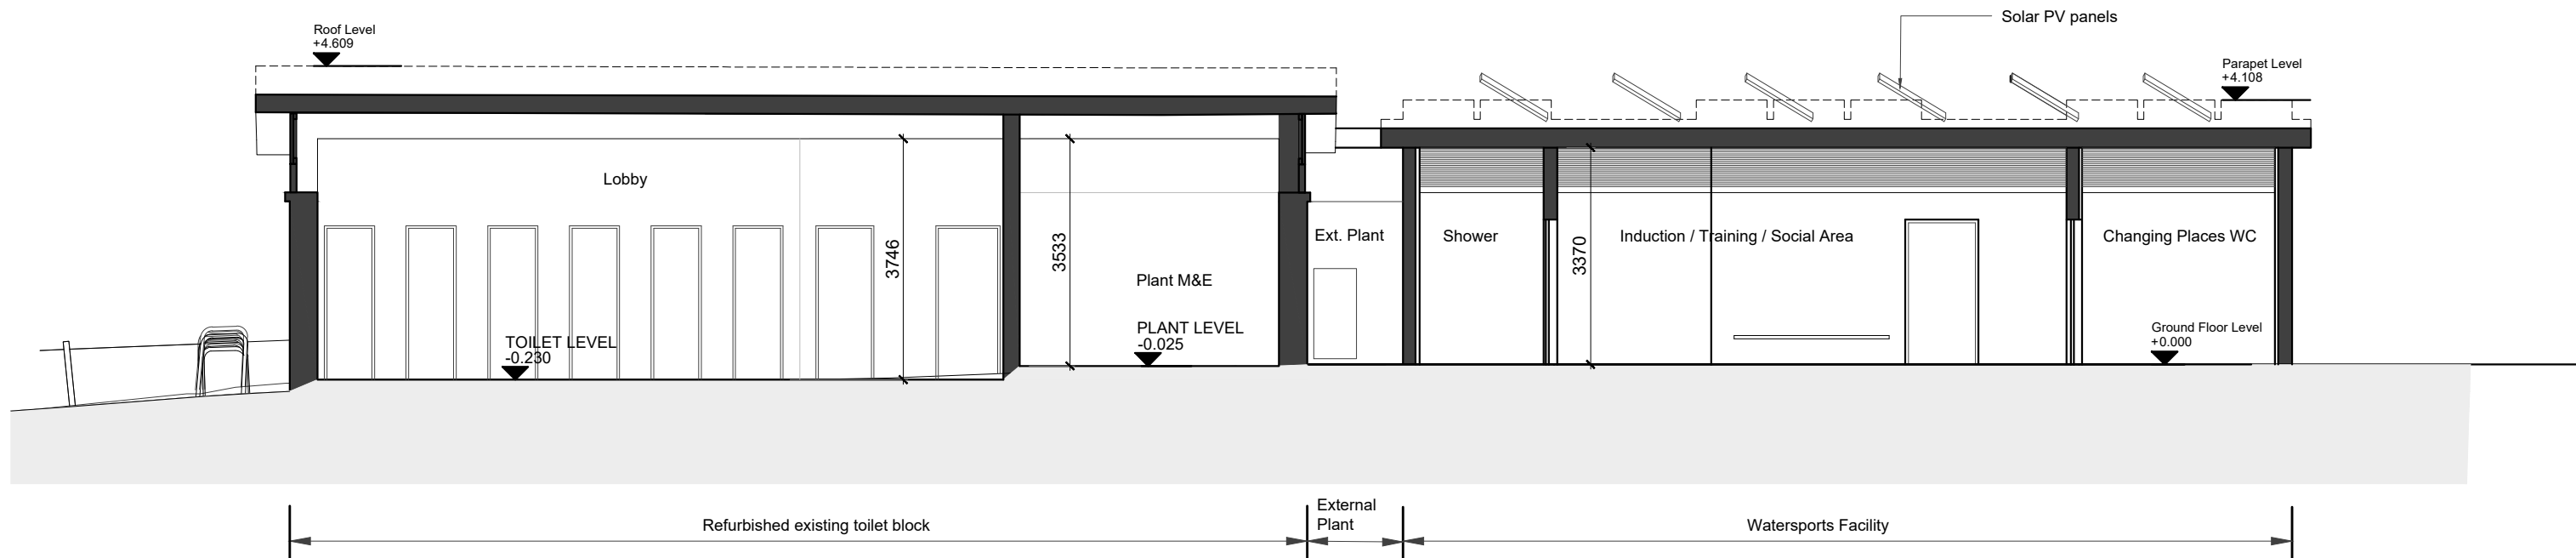

2 Proposed Section A-A
Scale 1:100

Rev.	Date	Drawn	Description	Do not scale from this Drawing, use figured dimensions only. Check all dimensions on site before commencing work. Report any discrepancies to Architect before proceeding. This Drawing and Designs thereon are copyright of the County Council. ©		 Comhairle Contae County Council © - Ordnance Survey Ireland. All rights reserved. Licence number 2013-2015/CCMA/ Dun Laoghaire-Rathdown County Council.	Job	Scale @	A3	1:100	Status	PART 8
-	-	-	-				Fáilte Ireland Facility Centre, Killiney	Date	October 2026		Rev.	-
-	-	-	-				Drg.	Job No.	1914		CAD Ref.	1914-DLR-ZZ-ZZ-M2-A-3000-ELEVATIONS-P 1
-	-	-	-						Existing & Proposed Sections	Dm.		
-	-	-	-				Drawing No.	Architects Department				
-	-	-	-					County Hall, Marine Road, Dun Laoghaire, Co. Dublin.				
-	-	-	-					Phone (01)2054700 Fax (01)2300391				
-	-	-	-					1914-DLR-ZZ-ZZ-DR-A- 2101				
-	-	-	-									
-	-	-	-									
-	-	-	-									