


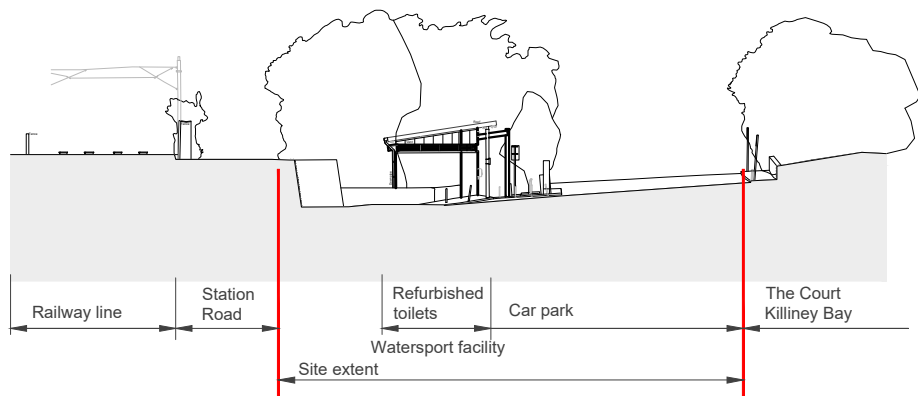


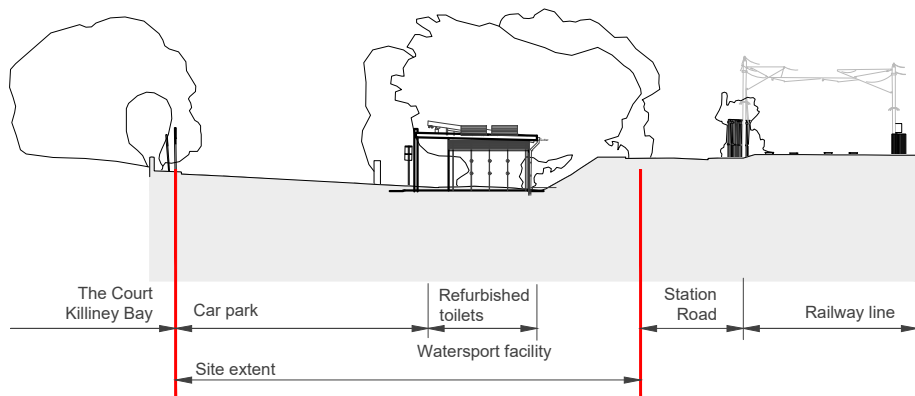

1 Proposed North Context Elevation
Scale 1:500

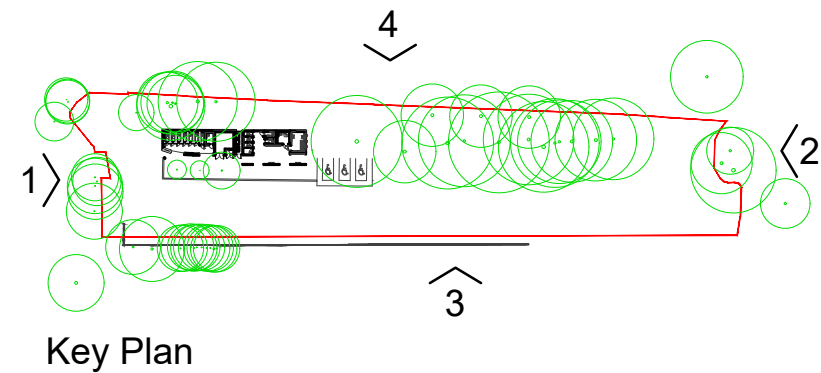

2 Proposed South Context Elevation
Scale 1:500

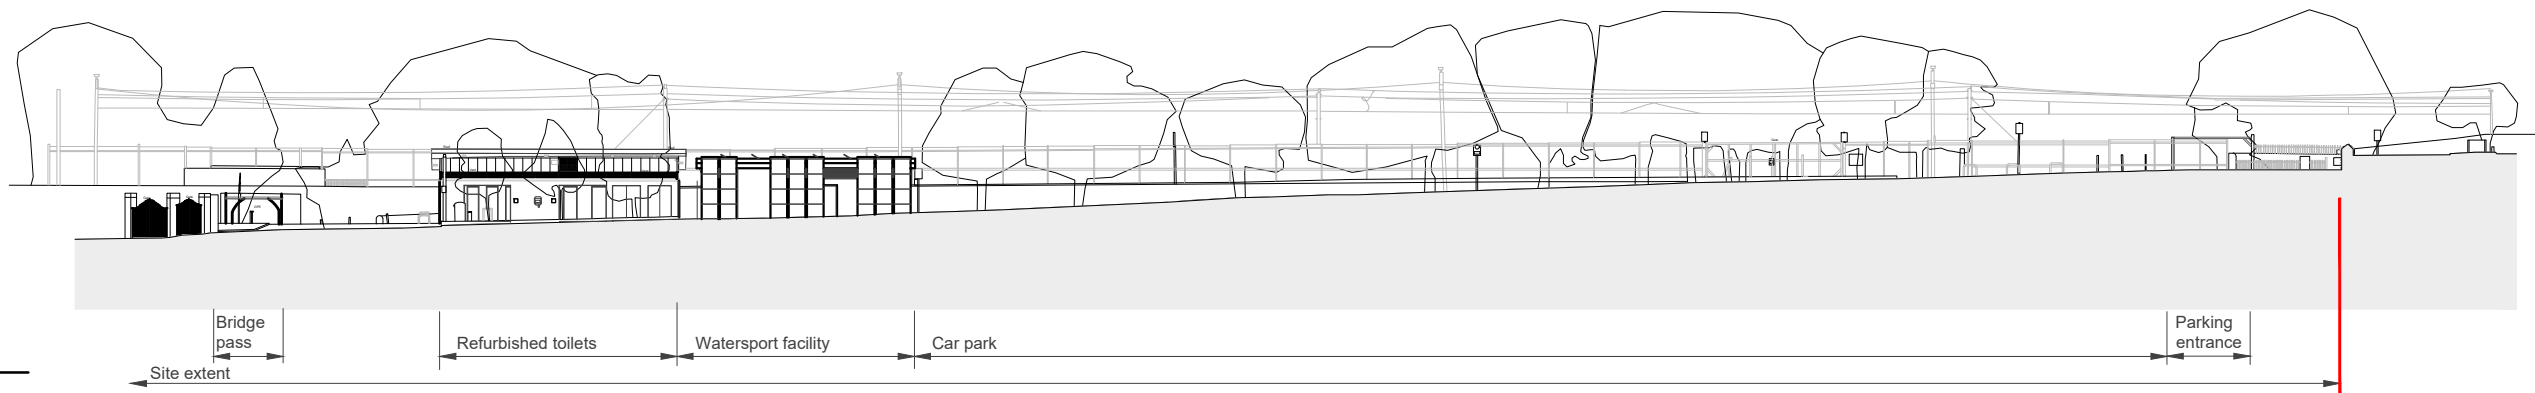

1 Proposed East Context Elevation
Scale 1:500



4 Proposed West Context Elevation
Scale 1:500

Rev.	Date	Drawn	Description	Do not scale from this Drawing, use figured dimensions only. Check all dimensions on site before commencing work. Report any discrepancies to Architect before proceeding. This Drawing and Designs thereon are copyright of the County Council. ©				 Comhairle Contae County Council		Job	Scale @	A3	1:500	Status	PART 8
-	-	-	-							Fáilte Ireland Facility Centre, Killiney	Date	October 2026	Rev.	-	
-	-	-	-							Drg. Proposed Context Elevations	Job No.	1914	CAD Ref.		
-	-	-	-							Drawing No. 1914-DLR-ZZ-ZZ-DR-A- 3111	Dm.	ERL	Chd.	-	1914-DLR-ZZ-ZZ-M2-A-3000-ELEVATIONS-P 1
-	-	-	-							Architects Department County Hall, Marine Road, Dun Laoghaire, Co. Dublin. Phone (01)2054700 Fax (01)2300391					
-	-	-	-							© - Ordnance Survey Ireland. All rights reserved. Licence number 2013-2015/CCMA/ Dun Laoghaire-Rathdown County Council.					