No part of this document may be re-produced or transmitted in any form or stored in any retrieval system of any nature without the written permission from Homan O'Brien Associates as copyright holder except as agreed for use on the project for which the document was originally issued. © Homan O'Brien Associates Copyright.

Symbols Reference:

EV	EV Car Charger Point – Single Socket.
EV	EV Car Charger Point – Double Socket.
MH	Manhole – 600mm x 600mm.
	2 No. 100mmø New Car Charging Ducts.

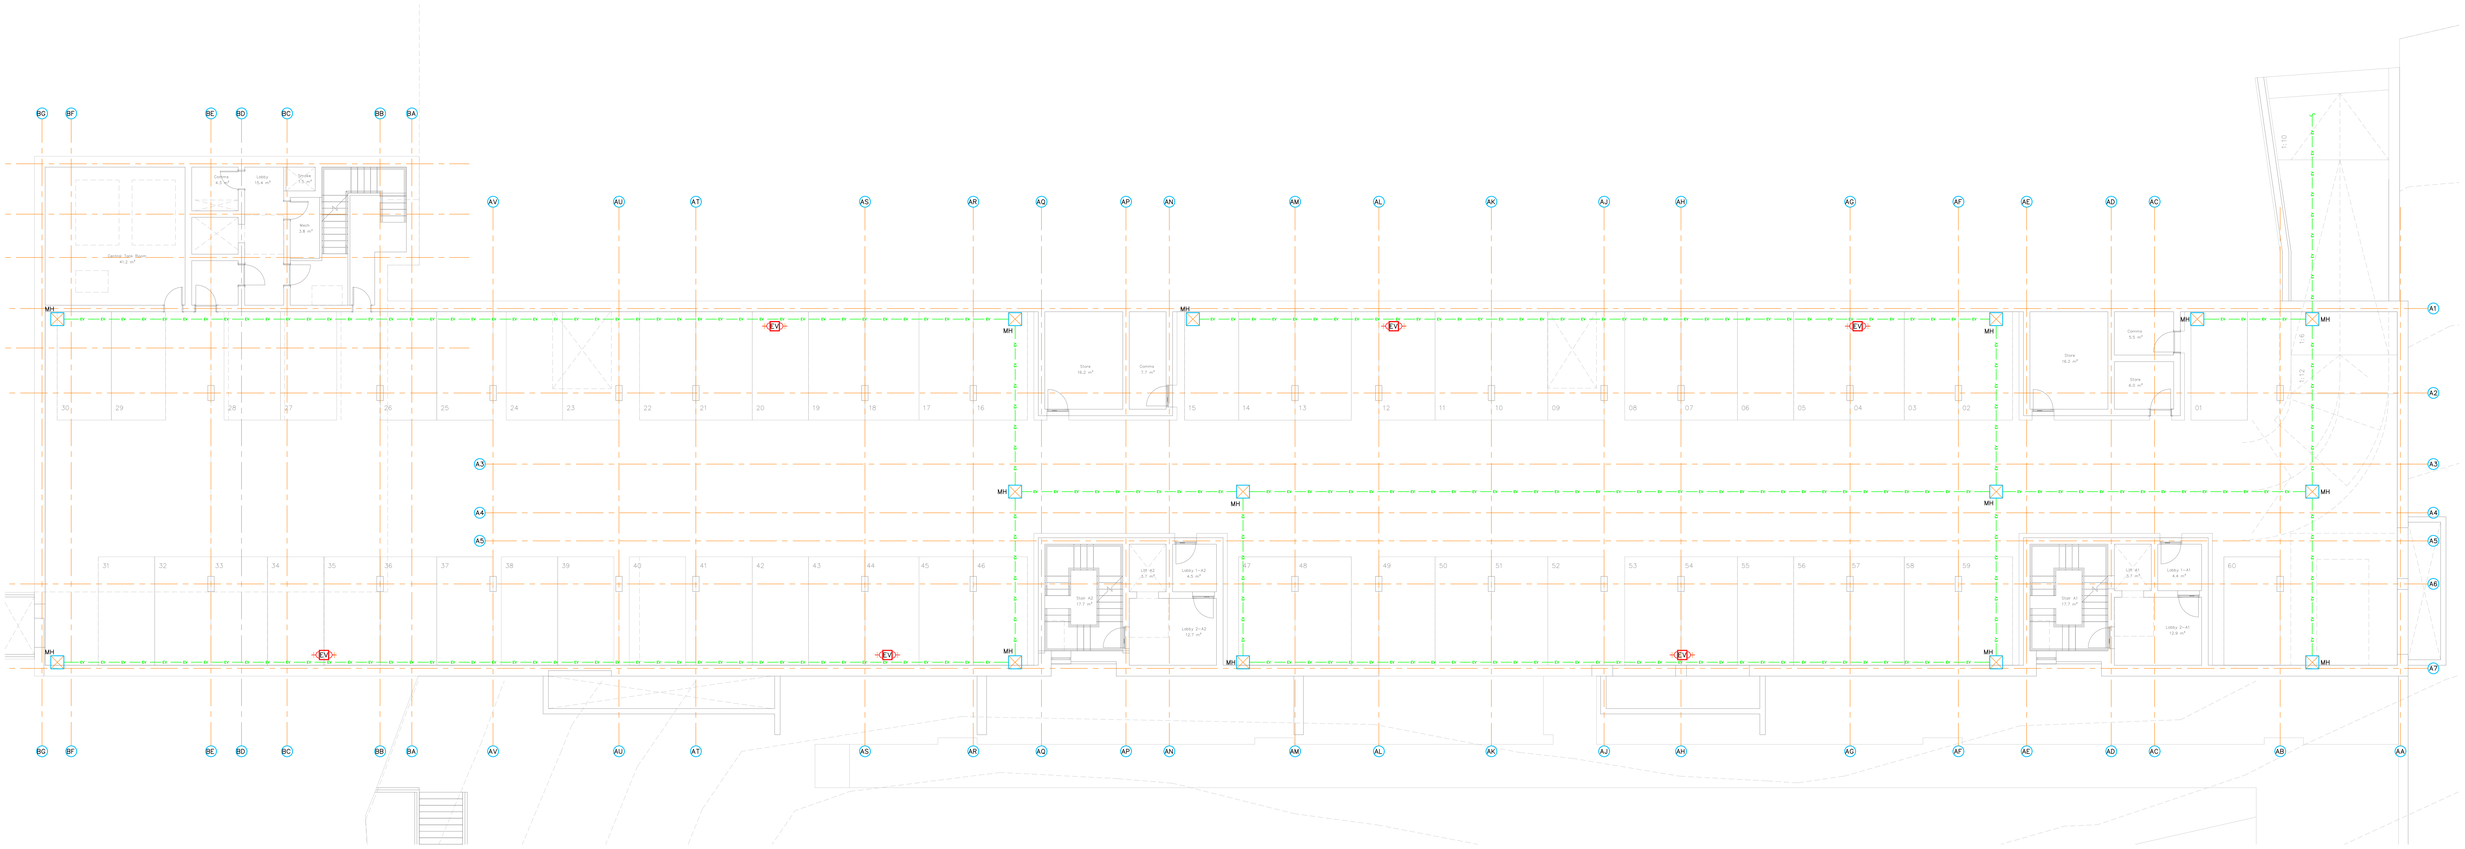

ISSUED FOR PLANNING

0 2 4 6 8 10
METRES

Revision	Issue: P–Preliminary T–Tender CN–Construction A–Approval I–Information	Date	Checked

Revision	Issue: P–Preliminary T–Tender CN–Construction A–Approval I–Information	Date	Checked

Revision	Issue: P–Preliminary T–Tender CN–Construction A–Approval I–Information	Date	Checked
	Issued for Planning.	12–04–2024 PL1	M.M.
	Issued for Information.	16–02–2024 I01	M.M.

HOMAN O'BRIEN
Engineering Excellence.
Consulting Engineers
89 Booterstown Avenue, Blackrock, Co. Dublin.
Telephone: 2056300, Fax: 2056301
E–mail: info@homanobrien.ie
Web: www.homanobrien.ie

Cherrywood Housing.

Electrical Services Installation

Basement –1 Level
Ducting Layout for EV Chargers

ABK Architects
34 Lower Leeson Street
Dublin 2

Drawing Number	Date	Scale	Drawn	Checked	Issue
2343–E1003	11–12–2023	Refer to Scalebar	J.S.	B.H.	PL1