No part of this document may be re-produced or transmitted in any form or stored in any retrieval system of any nature without the written permission from Homan O'Brien Associates as copyright holder except as agreed for use on the project for which the document was originally issued. © Homan O'Brien Associates Copyright.

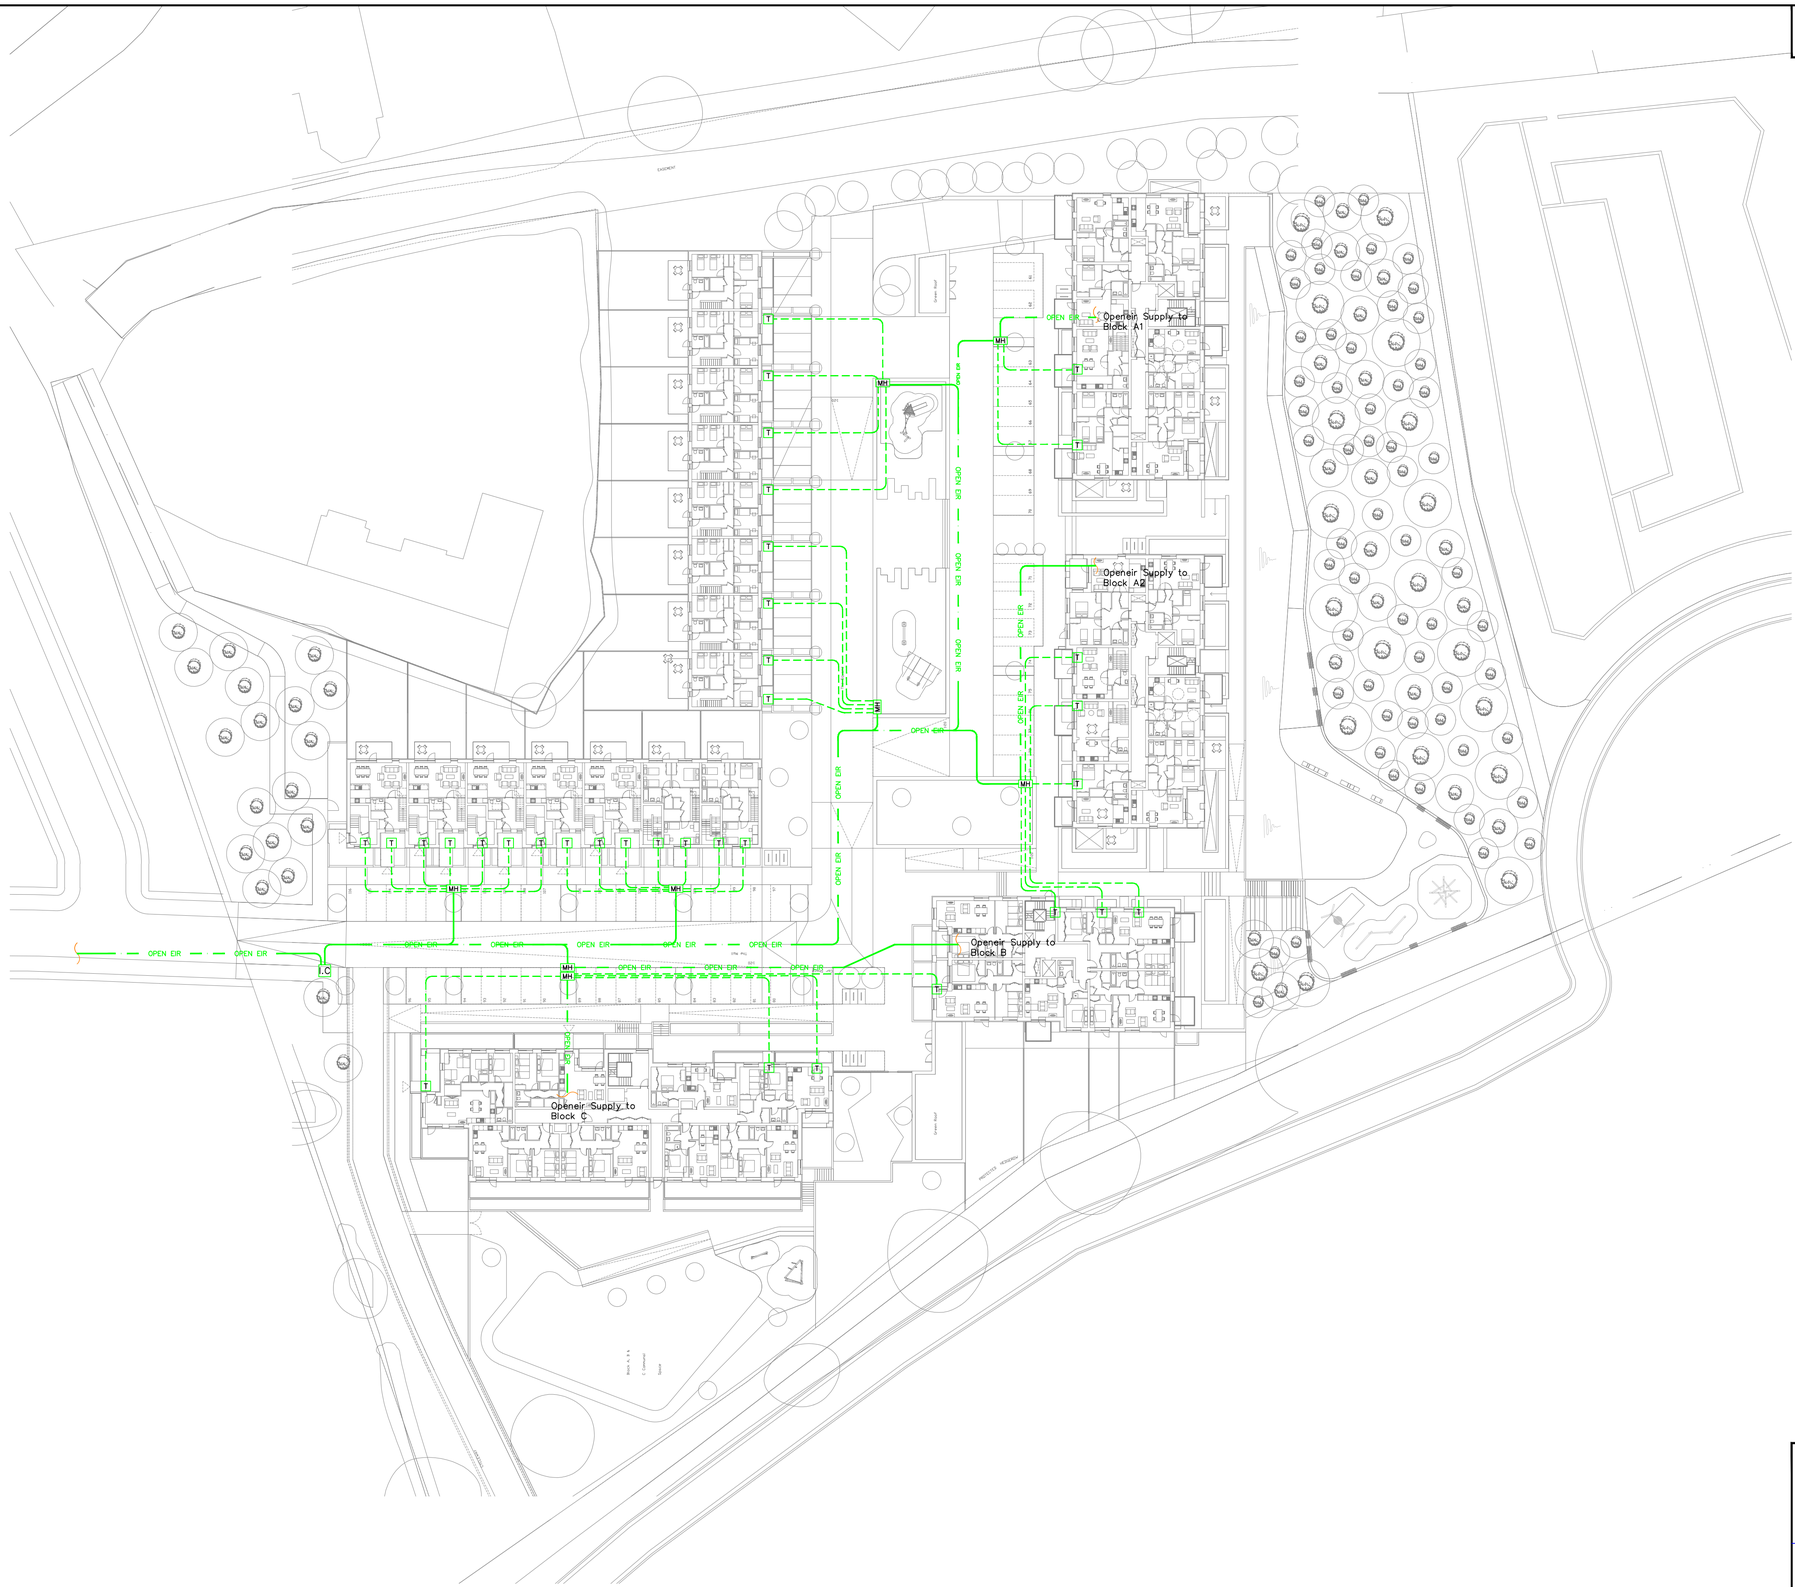

Reference of Symbols:

OPEN EIR	2no. 100mm dia. New underground Open Eir ducts.
T	Telecom Cabinet
	100mm duct from Open Eir man hole to telecom cabinet
I.C	Telecom isolation cabinet

ISSUED FOR PLANNING

Revision	Issue: P–Preliminary T–Tender CN–Construction A–Approval I–Information	Date		Checked

Revision	Issue: P–Preliminary T–Tender CN–Construction A–Approval I–Information	Date		Checked
	Issued for Planning.	12–04–2024	PL1	B.H.
	Issued for Information.	14–03–2024	I01	B.H.

HOMAN O'BRIEN
Engineering Excellence.
Consulting Engineers
89 Booterstown Avenue, Blackrock, Co. Dublin.
Telephone: 2056300, Fax: 2056301
E–mail: info@homanobrien.ie
Web: www.homanobrien.ie

Cherrywood Housing.

Electrical Services Installation

Site Layout
Site Electrical Services Layout – Openeir

ABK Architects
34 Lower Leeson Street
Dublin 2

Drawing Number	Date	Scale	Drawn	Checked	Issue
2343–E1005	11–12–2023	A1@1:400	R.B.	B.H.	PL1