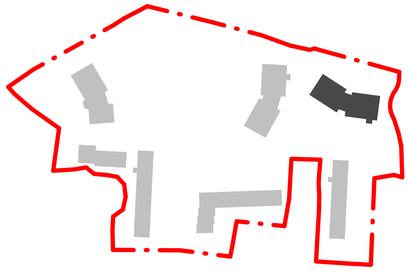

## K1 Site Key Plan
1 : 2000

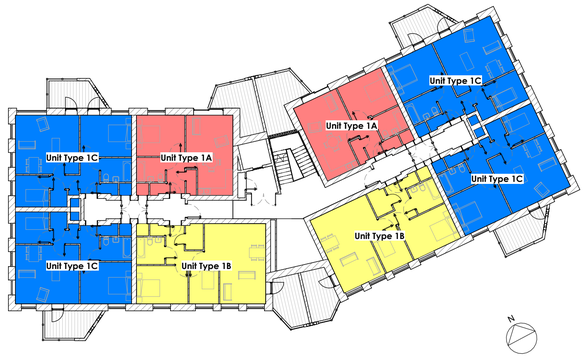


## K2 Block C - 1st Floor Keyplan
1 : 250

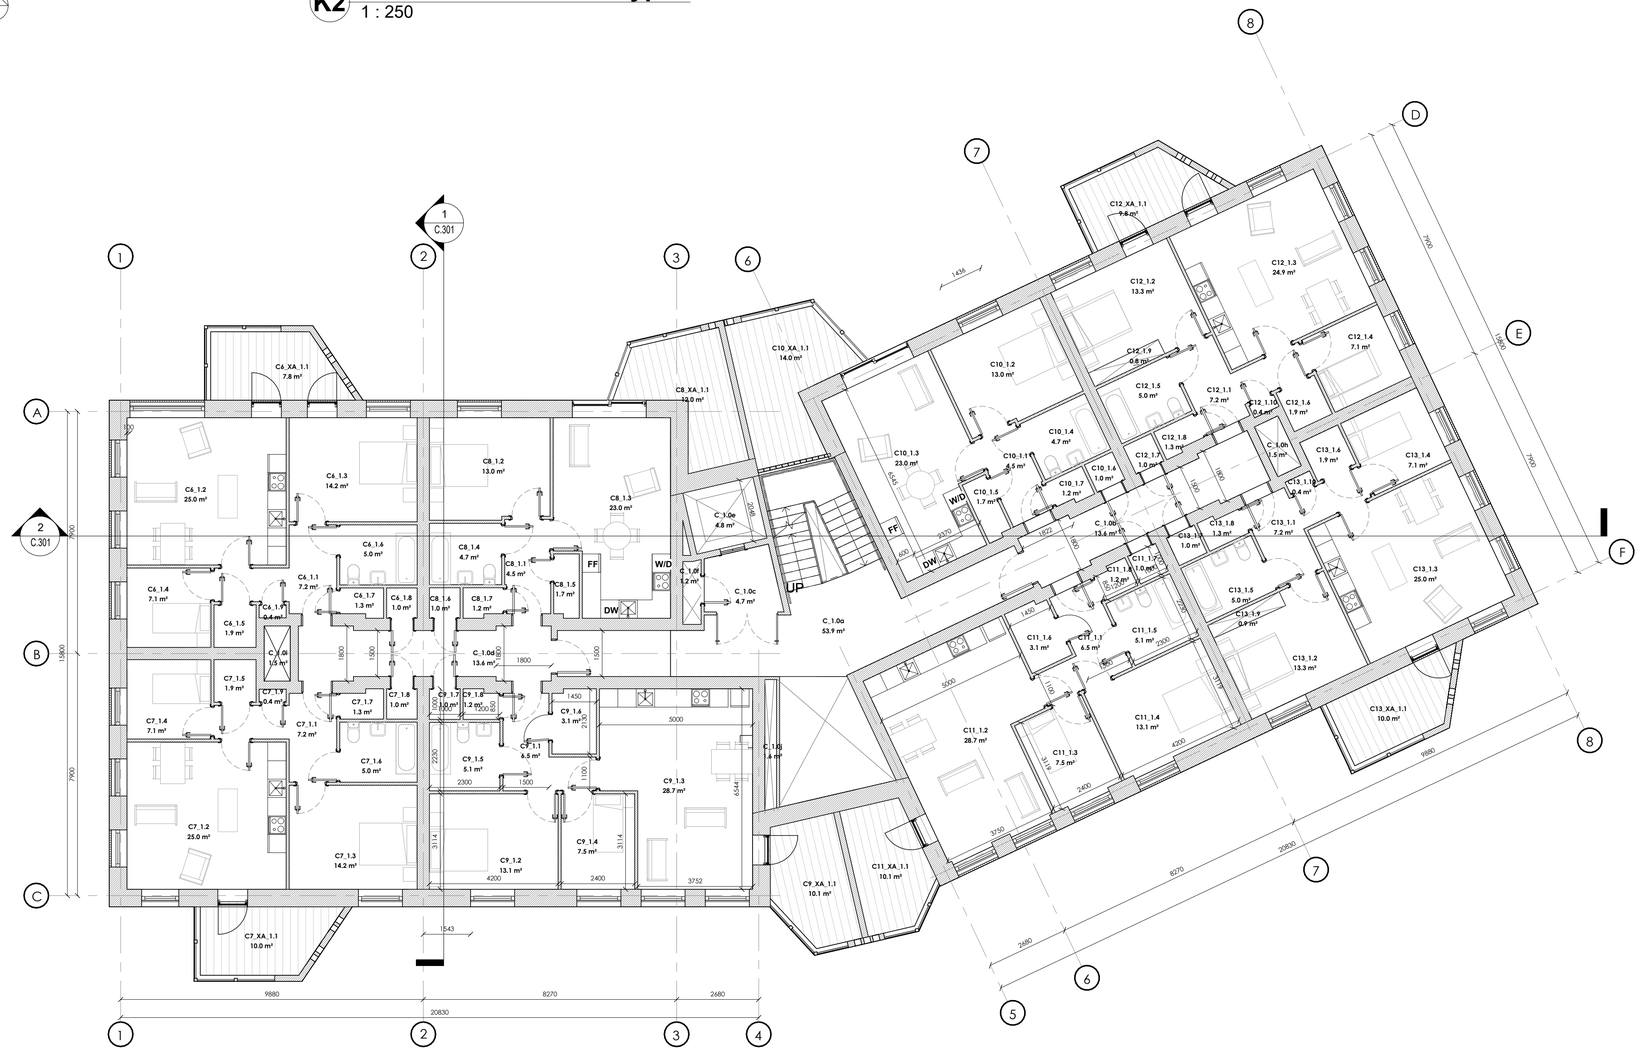


## 1 Block C - Ground First Floor Plan
1 : 100

GRAPHIC SCALE: 1:75


**NOTE:**
All drawings to be read in conjunction with all other related documents and other consultants drawings and documentation. Architects to be informed immediately of any discrepancies before work proceeds.

**© COPYRIGHT**
This drawing and any design hereon is copyright of Deaton Lysaght Architects and must not be reproduced in whole or in part without their express written consent.


**DIMENSIONS**
Figured dimensions only to be taken from this drawing.
All dimensions to be checked on site. Architects to be informed immediately of any discrepancies before work proceeds.

| REVISION: | DESCRIPTION: | DATE: |
|---|---|---|

This drawing has been prepared for the following purpose only:

**Part 8 Planning**

It should not be used, nor information contained therein be relied upon, for any other purpose whatsoever.

| | |
|---|---|
| Project Name: | **Blackglen Road Housing** |
| Project Address: | **Blackglen Road, Dublin 18** |
| Client: | **Dun Laoghaire Rathdown County Council** |
| Project No.: | **2338** |
| Drawing No.: | **BGR-ARCH-C-01-DR-A C.102** |
| Drawing Title: | **Block C Plan - First Floor Level** |
| Scale: | **As Shown at A1 / Half Scale at A3** |
| Revision: | **1** |


**Dun Laoghaire-Rathdown County Council**
**Head Office:** 2 Marine Rd, Dún Laoghaire, Co. Dublin, A96 K6C9
**Telephone:** +353 1 205 4700
**Email:** info@dlrcoco.ie

**Deaton Lysaght Architects**
**Head Office:** 44 South Richmond Street, Dublin 2, D02 T284
**Telephone:** +353 1 475 4960
**Email:** mail@dlarch.ie

**JFOC Architects**
**Head Office:** 3&4 Greenmount House Harolds Cross Dublin 6W, D6W X008
**Telephone:** +353 1 453 0277
**Email:** info@jfocarchitects.com