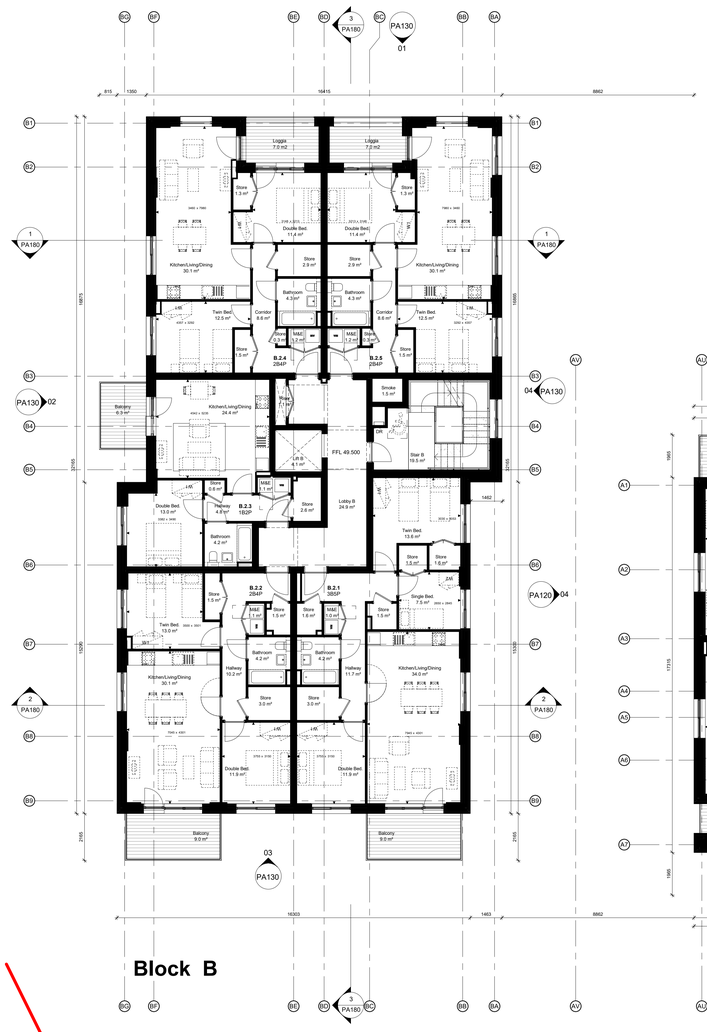

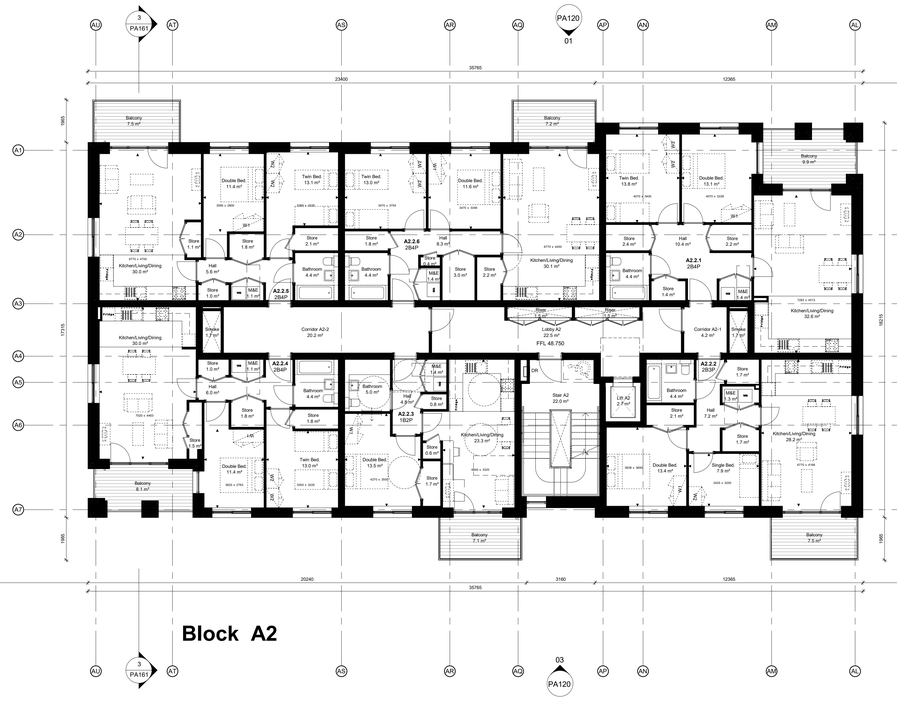

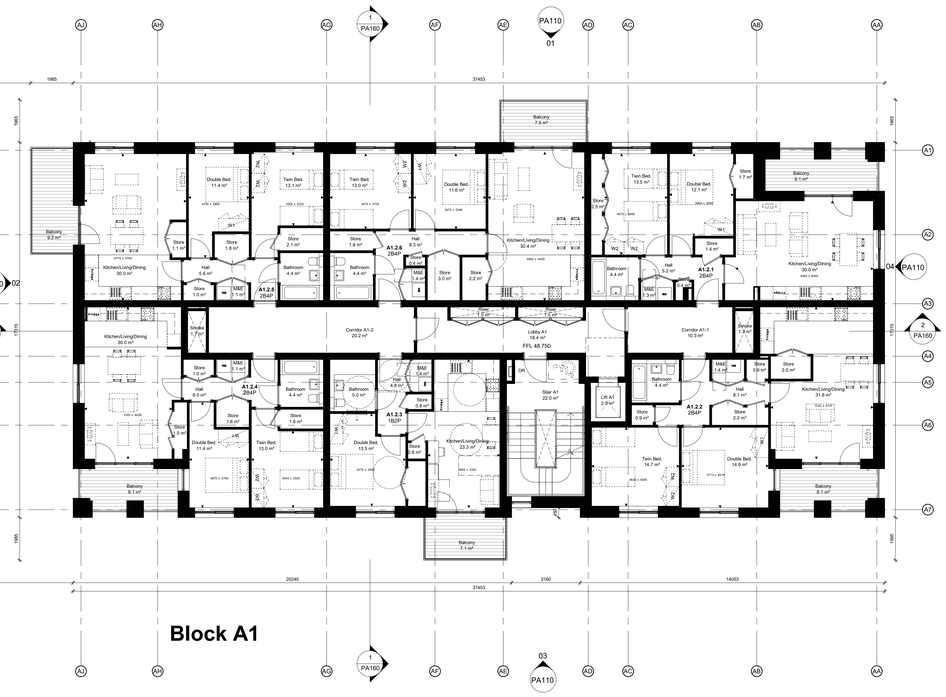

Revision	Date	Description

STATUS OF DRAWING

PLANNING

ALL DIMENSIONS TO BE TAKEN FROM ARCHITECTS DRAWINGS.
DISCREPANCIES TO BE REFERRED TO THE ARCHITECT FOR CLARIFICATION

Key

ABK architects
34 Lower Leeson Street, Dublin 2
t + 353 1 678 9822
www.abkdublin.com

Project: Cherrywood SDZ - Development
Area 1 Lehaunstown Plot L8

Title: GA Plans - Blocks A1, A2, B

Scale: 1 : 100 @ A0 Date: December 2025 By: TS Chk: JP

Drawing number: 790_PA103

Status/Rev