01 Block D - South Elevation

1 : 100

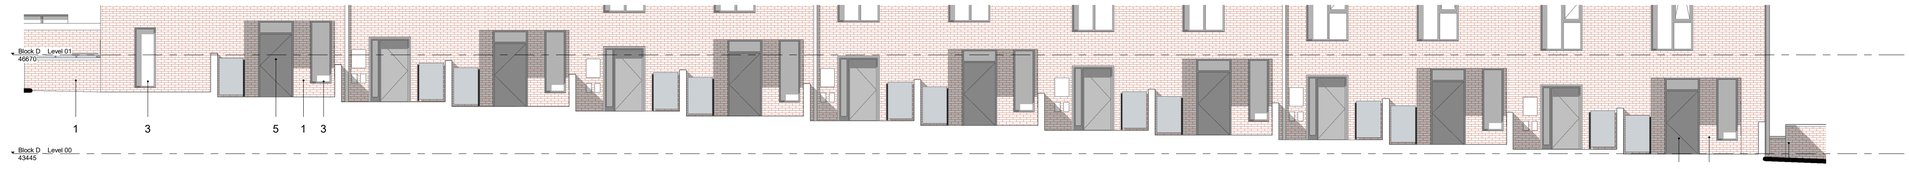

05 Block D - South Elevation Glazing

1 : 100

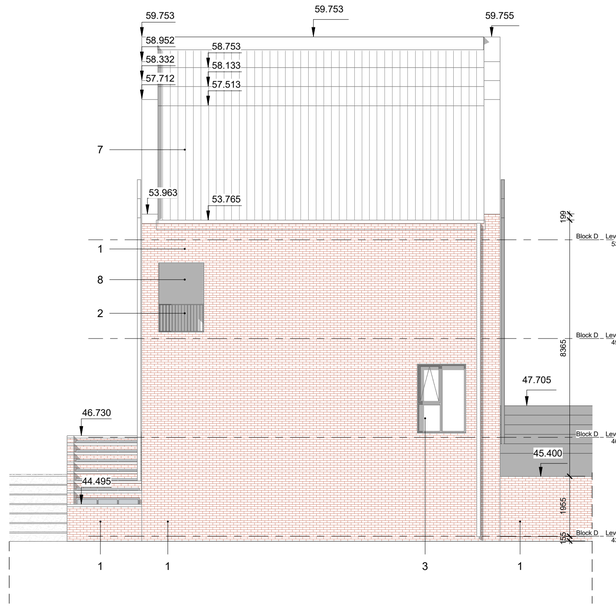

02 Block D - East Elevation

1 : 100

03 Block D - North Elevation

1 : 100

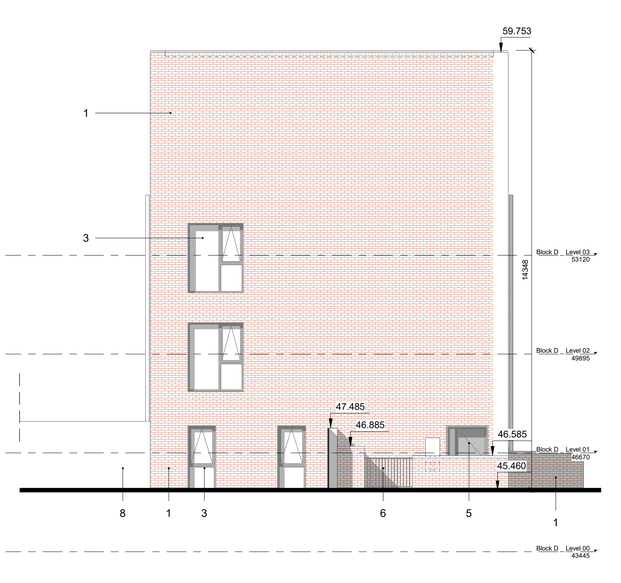

04 Block D - West Elevation

1 : 100

Revision	Date	Description

1	Selected Brick Type
2	Selected Metal Balustrade
3	Aluminium Clad Window System
4	Metal Louvred Doors
5	Aluminium Framed Doors
6	Selected Metal Gates/Railings
7	Selected Roof Covering
8	Selected Render

STATUS OF DRAWING

PLANNING

ALL DIMENSIONS TO BE TAKEN FROM ARCHITECTS DRAWINGS
DISCREPANCIES TO BE REFERRED TO THE ARCHITECT FOR CLARIFICATION

Key

ABK architects
34 Lower Leeson Street, Dublin 2
t: + 353 1 678 9822
www.abkdublin.com

Title: GA Elevations - Block D

Scale: 1 : 100 @ A1 Date: December 2025 By: TS Chk: JP

Project: Cherrywood SDZ - Development
Area 1 Lehaunstown Plot L8

Drawing number: 790_PA310

Status/Rev