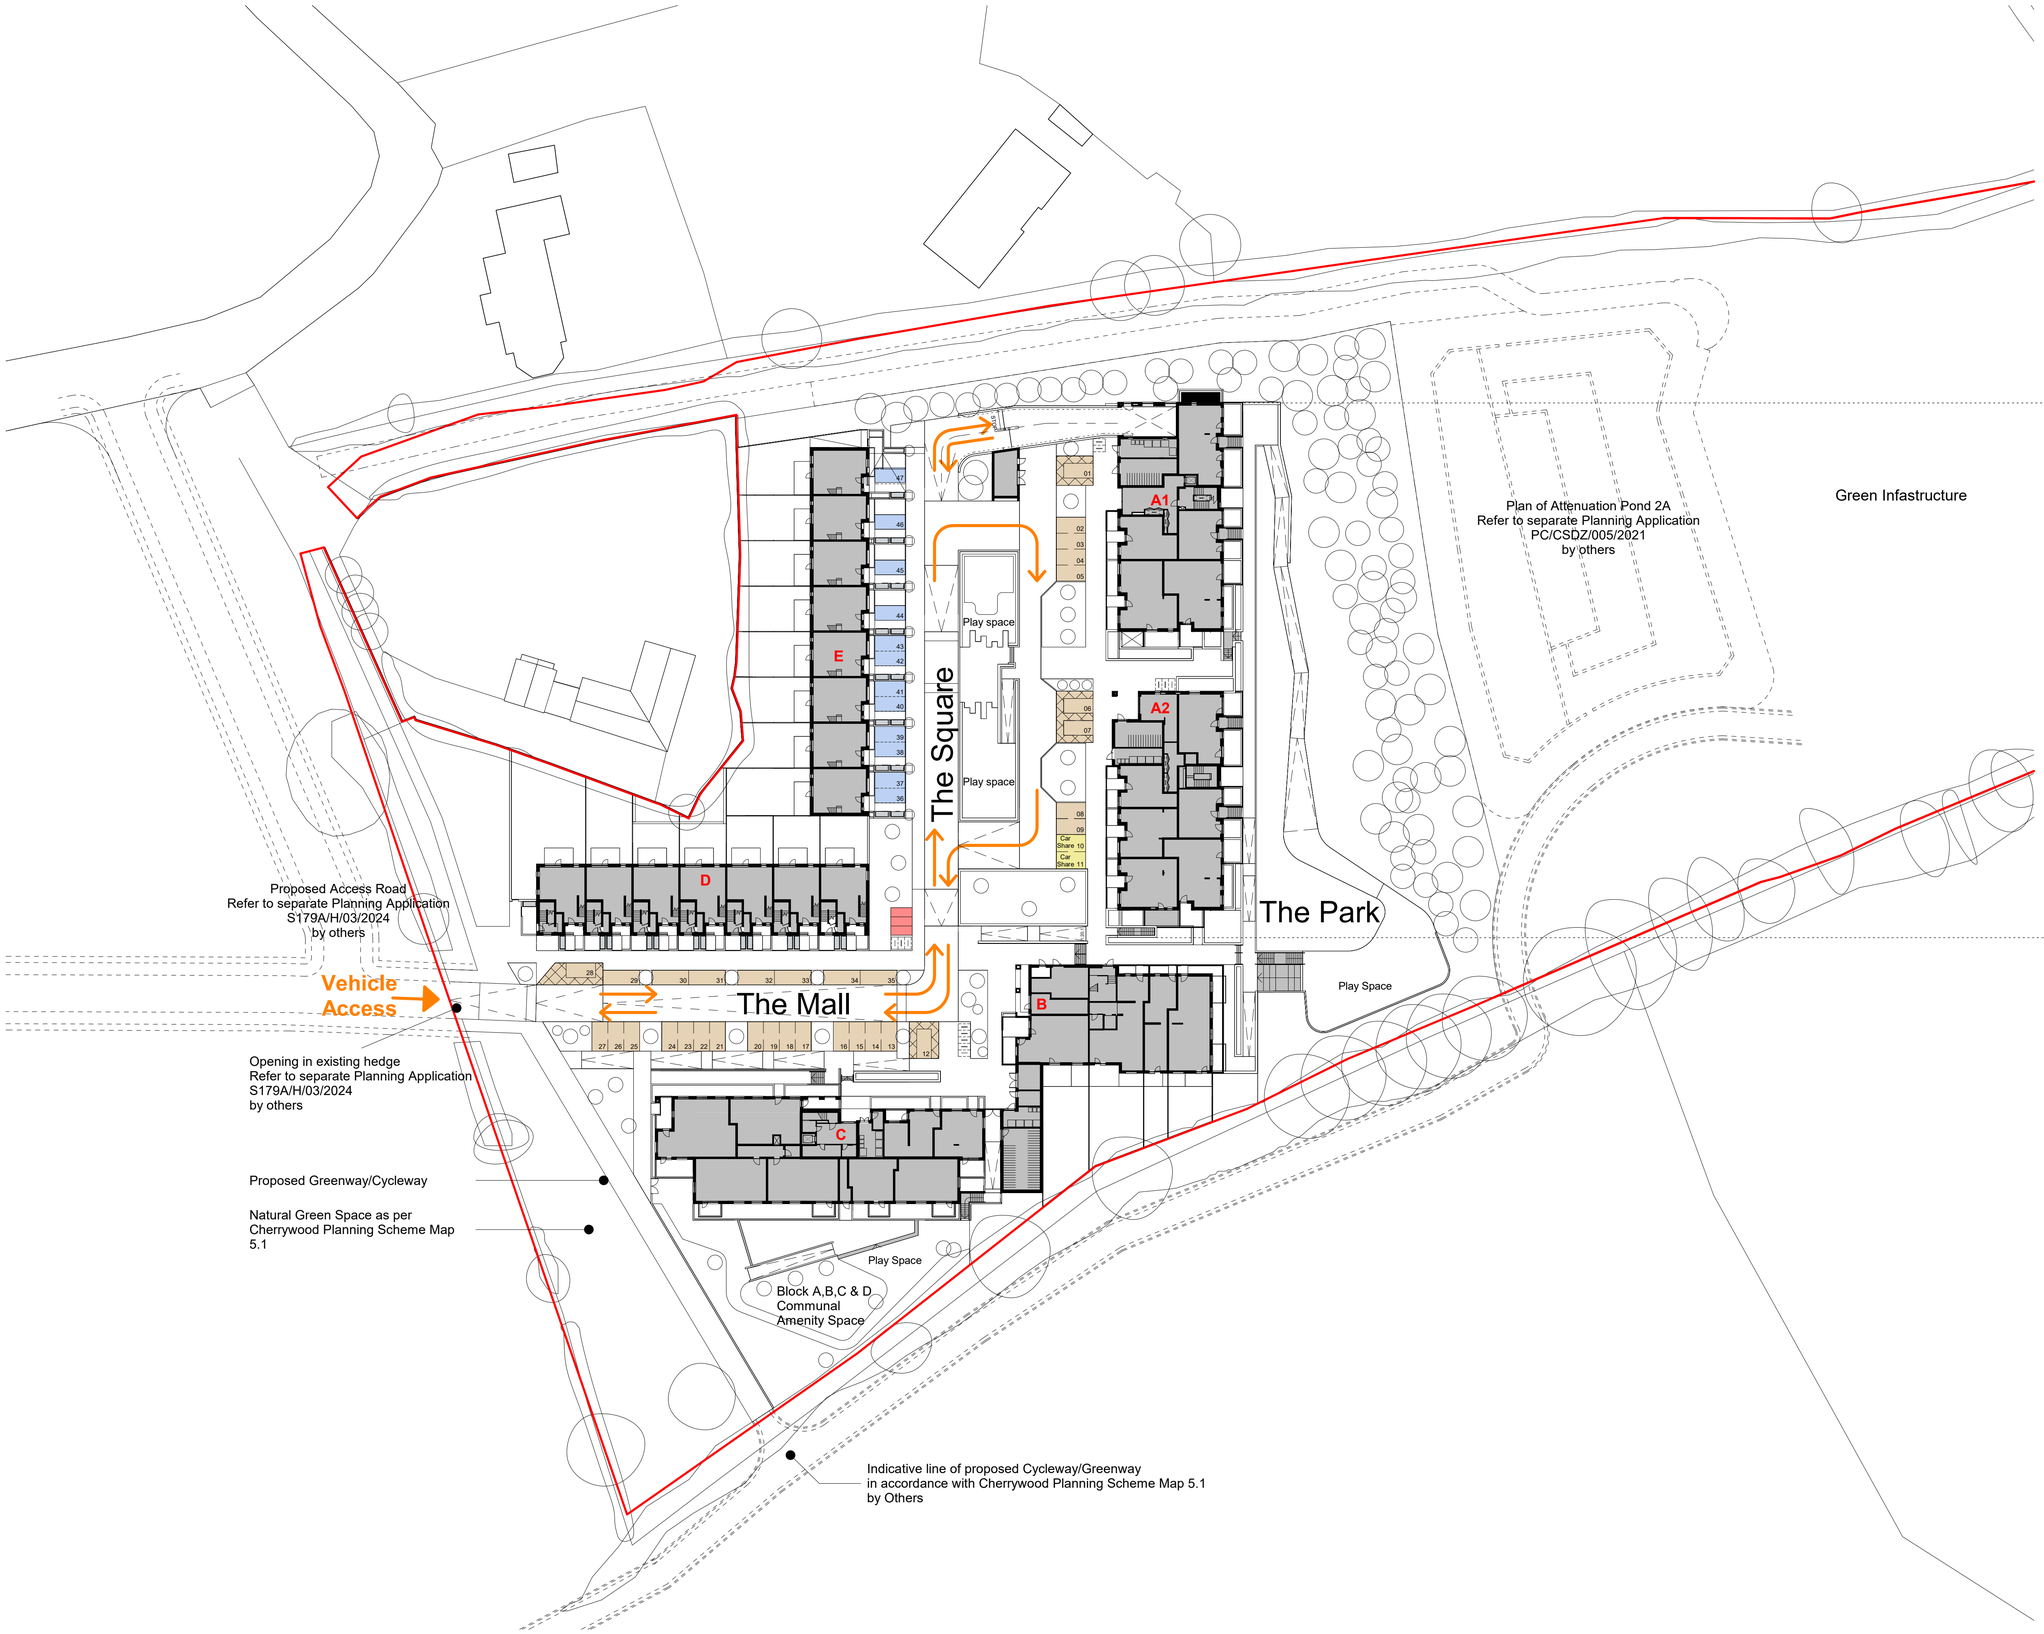

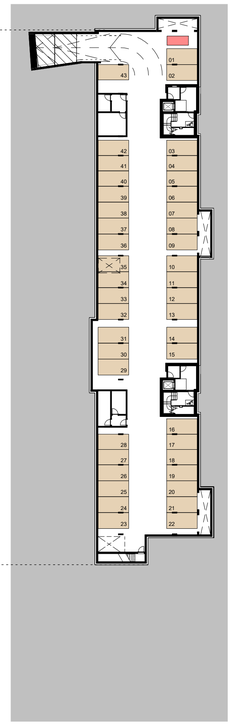

Parking Strategy -
Block A1 and A2 Level -01

Revision	Date	Description

Parking Strategy Key

- House Parking Spaces - 12 Spaces
- Apartment/House Parking Spaces - 76 Spaces
- Car Share Parking Spaces - 2 Spaces
- Motorbike Parking Spaces - 4 Spaces
- Vehicle Site Route

Total Parking Provision

Car Parking Spaces - 90
Motorbike Parking Spaces - 4

Accessible Spaces (>4% & >5%) - 5
EV Charger Spaces (20%) - 18

STATUS OF DRAWING

PLANNING

ALL DIMENSIONS TO BE TAKEN FROM ARCHITECTS DRAWINGS
DISCREPANCIES TO BE REFERRED TO THE ARCHITECT FOR CLARIFICATION

Key

Site Boundary:
The land to which this application relates

N

ABK architects
34 Lower Leeson Street, Dublin 2
t: + 353 1 678 9822
www.abkdublin.com

Project: Cherrywood SDZ - Development
Area 1 Lehaunstown Plot L8

Title: Site Plan - Parking Strategy

Scale: 1 : 500 @ A1 Date: December 2025 By: PW Chk: JP

Drawing number:
790_PA906

Status/Rev