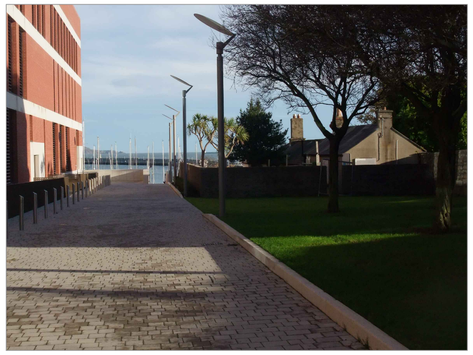

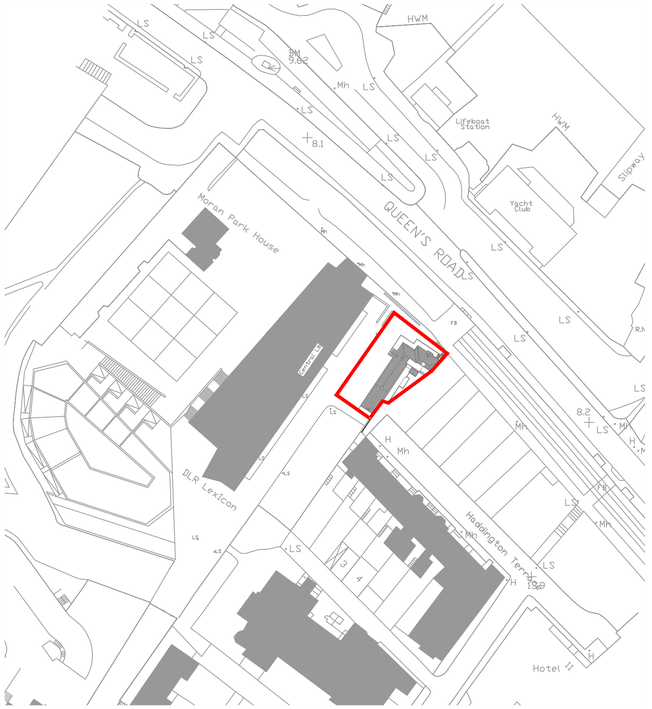

Site Location

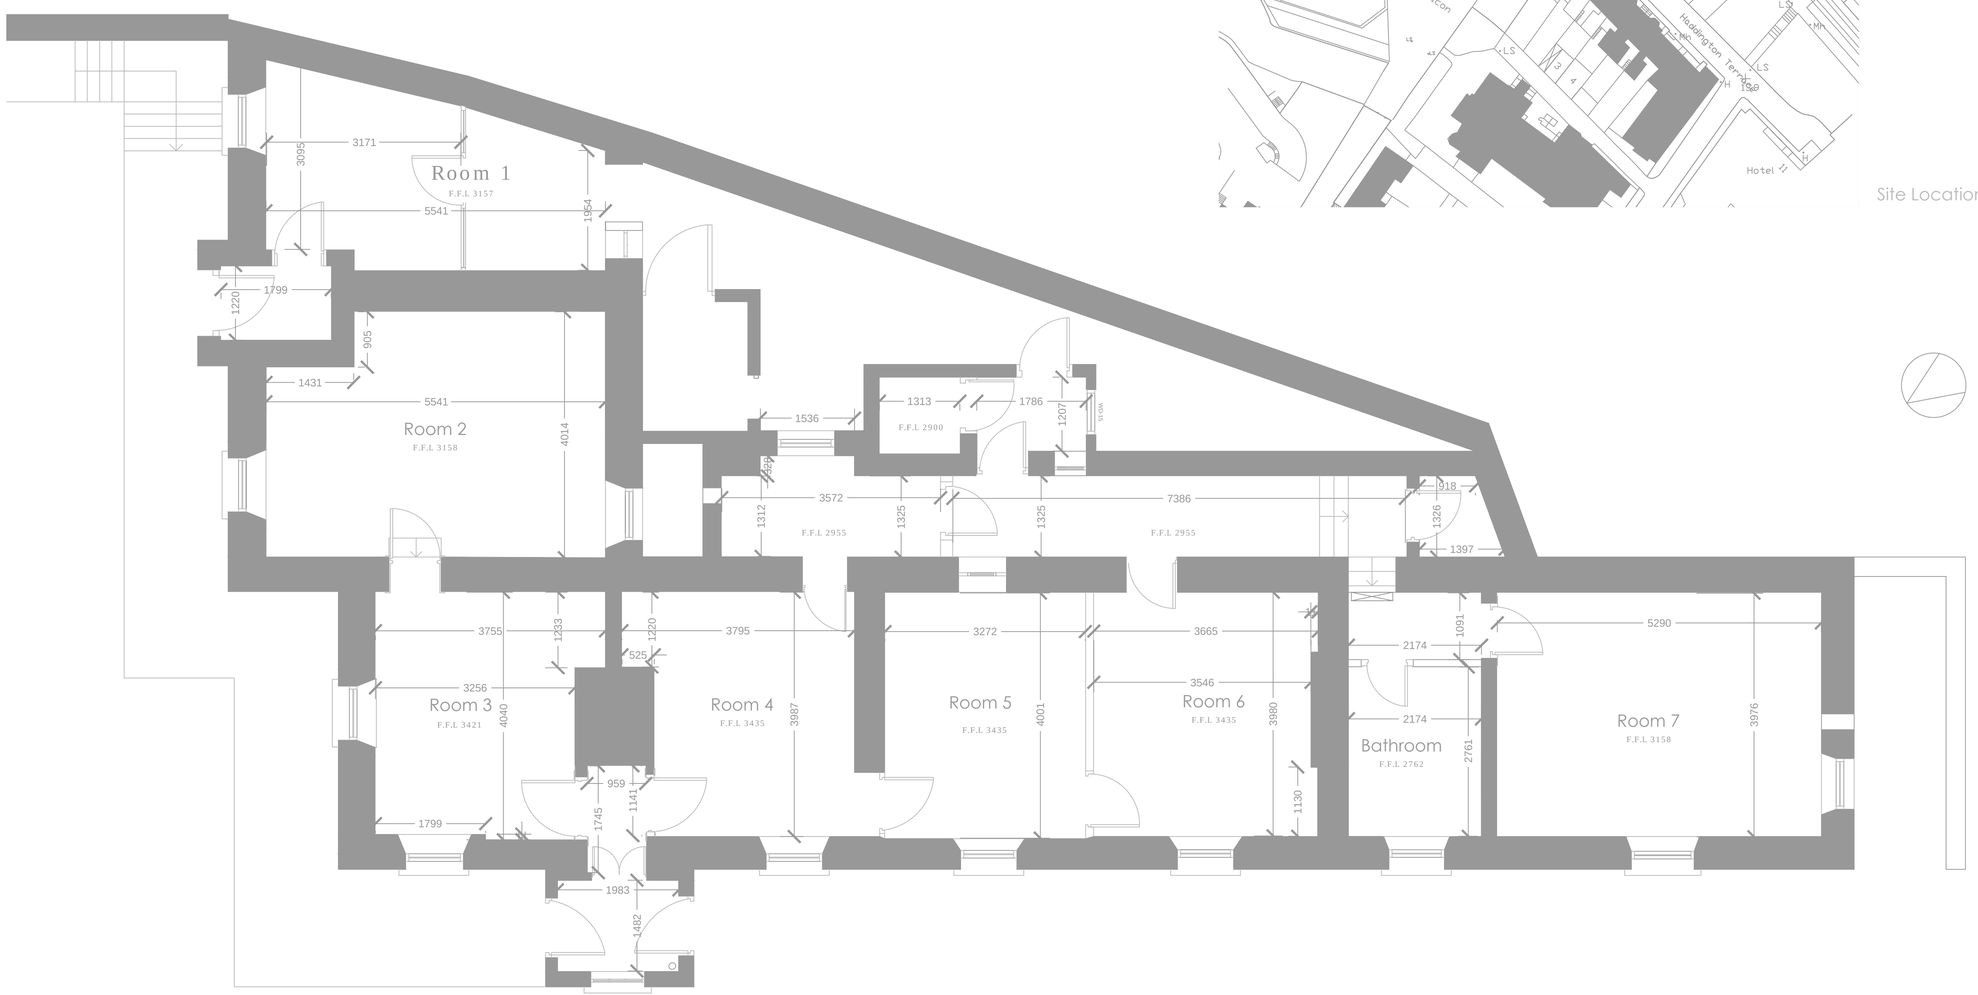

Existing Plan

NOTES

REV	DATE	DRN	NOTES

Project:
Part 8 Application
2 Queens Road,
(Former Assistant Harbour Masters House)
Dunlaoghaire Co. Dublin

Status:

dlr
Comhairle Contae County Council

Dwg Title: LOCATION MAP
EXISTING PLAN

Drawn By:	PO/AC	**Approved By:**	PO
Date:	March 2016	**Date:**	March 2016
Scale:	1:1000 1:50 @a1	**Dwg No:**	AM/01