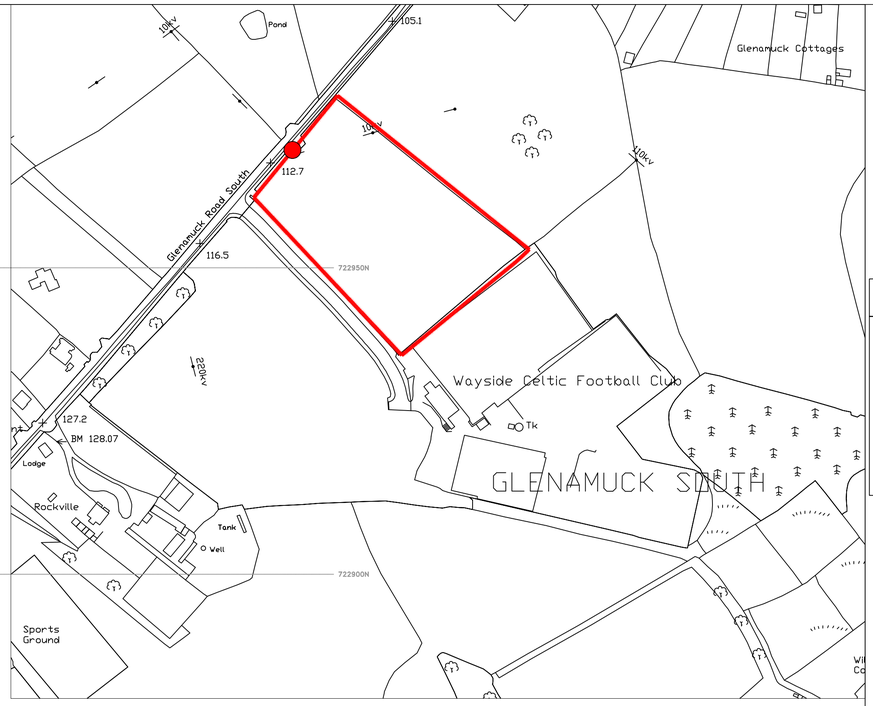

EXISTING SITE LOCATION 1:2500
EXTRACT FROM O.S. MAP 3517A

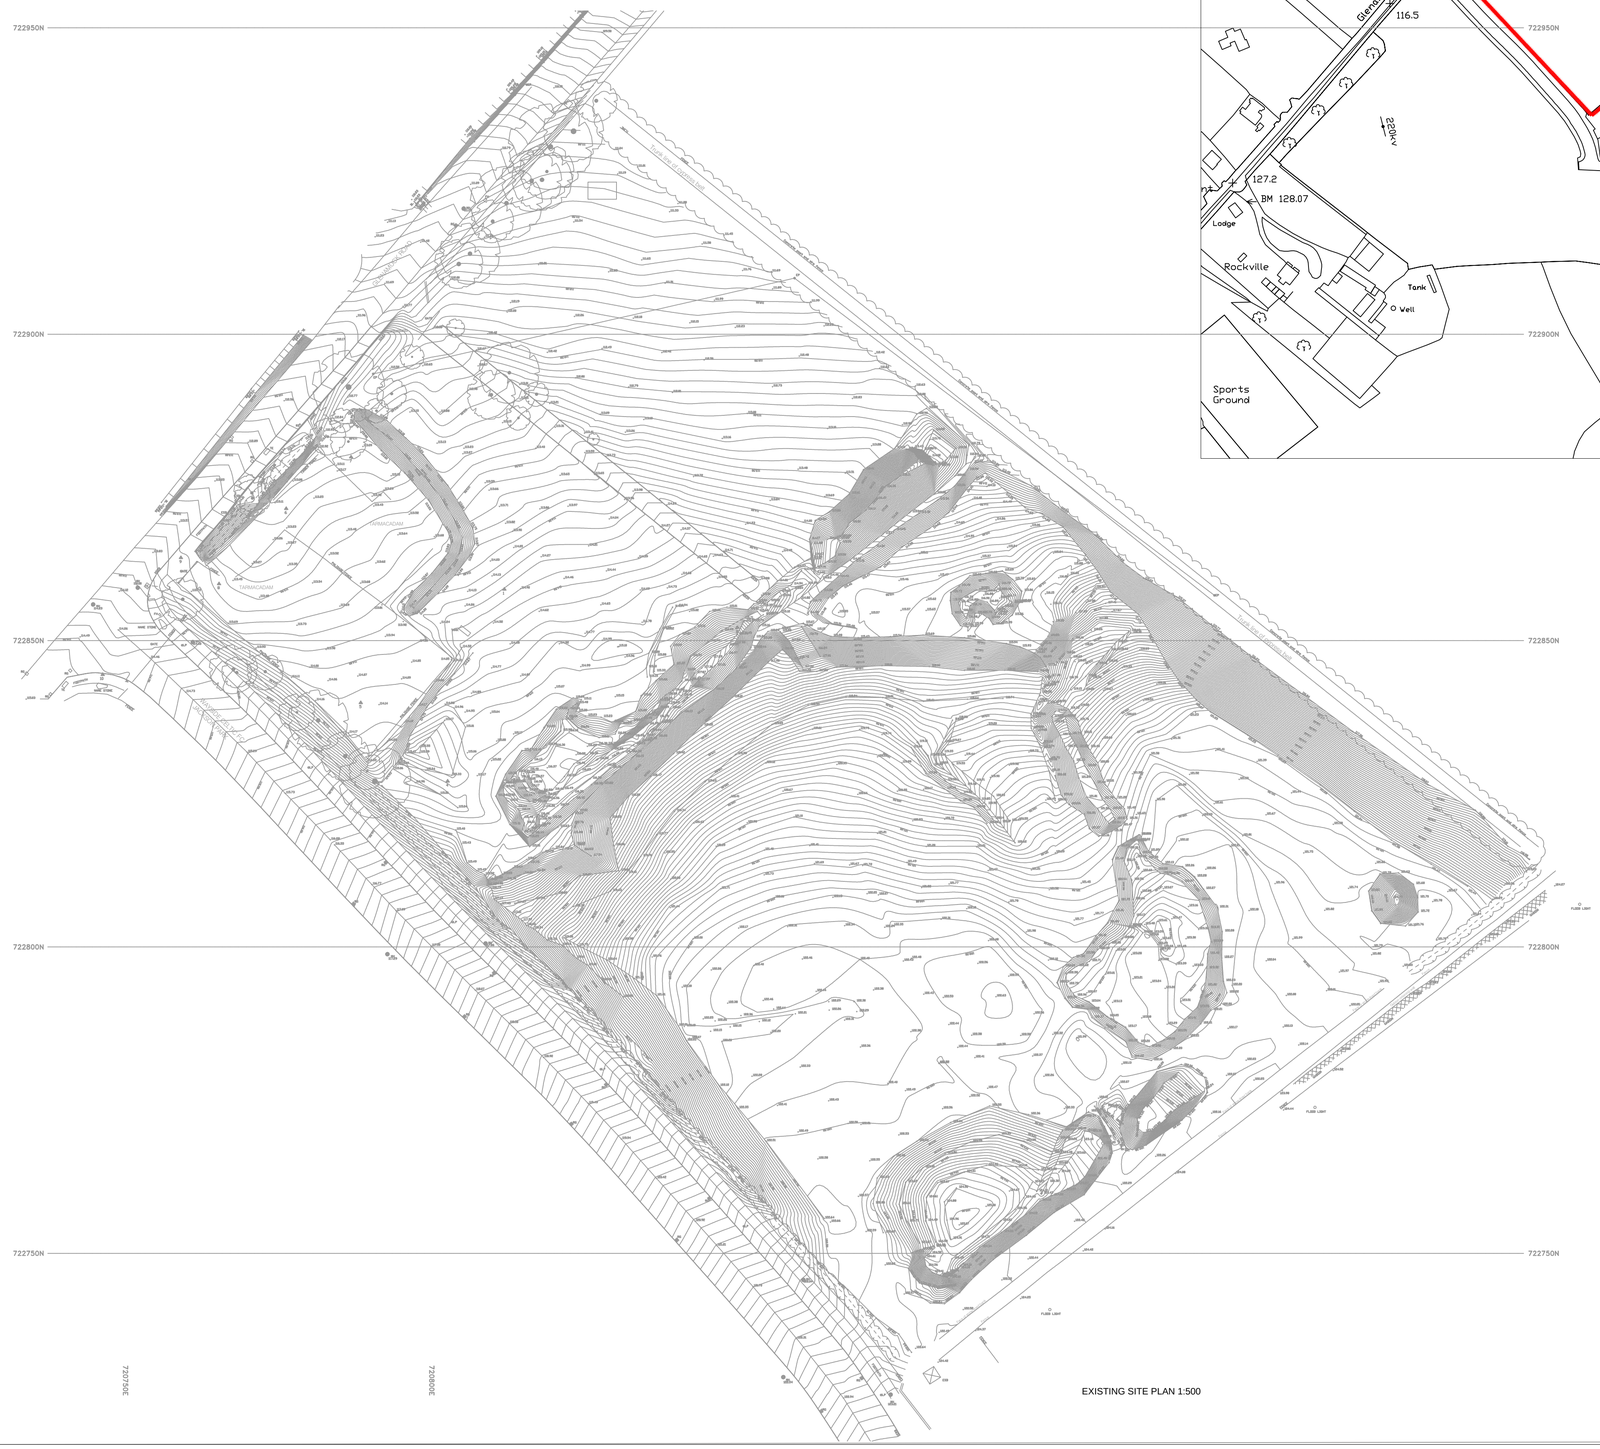

EXISTING SITE PLAN 1:500

NORTH

KEY

SITE BOUNDARY

SITE NOTICE

DATE	DRN	NOTES

dlr
Comhairle Contae County Council

Client:	Dun Laoghaire Rathdown County Council
Project:	TAU GALENAMUCK
Dwg Title:	EXISTING SITE LOCATION 1:2500 EXTRACT FROM O.S. MAP 3517A EXISTING SITE PLAN 1:500
Drawn By:	FS/POC 10.3.16
Scale:	1:2500@a1 1:500@a1
Dwg No:	TAU/PR/01