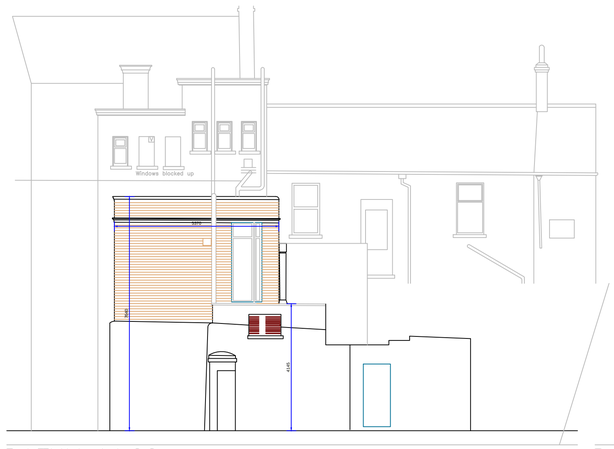

LANEWAY ELEVATION

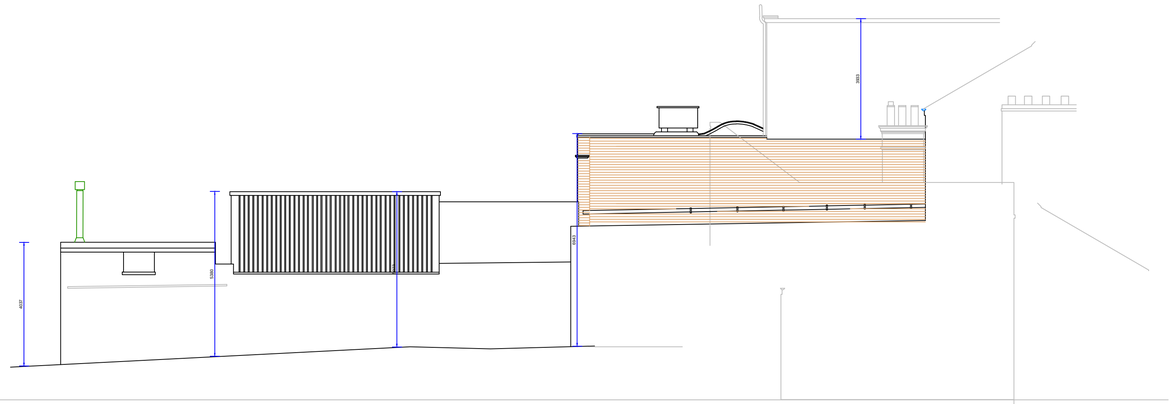

ELEVATION TO ADJOINING PROPERTY

GEORGE'S STREET ELEVATION

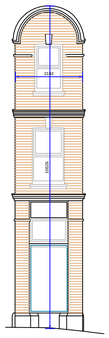

CORNER ELEVATION

PARK ROAD ELEVATION

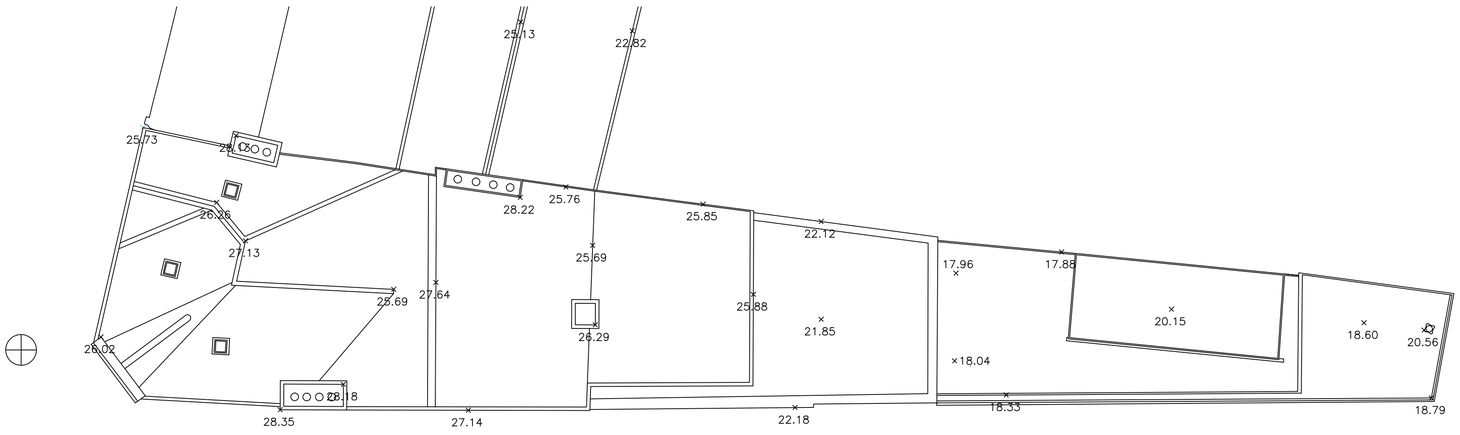

ROOF PLAN

DATE	DRN.	NOTES

dlr
Comhairle Contae County Council

Client:	Dún Laoghaire Rathdown County Council
Project:	Proposed Redevelopment of Park House 66 Georges Street Upper Dún Laoghaire Co Dublin
Dwg Title:	Existing Survey Elevations Roof Plan
Scale: 1:100	**Dwg No:** PPT8/03