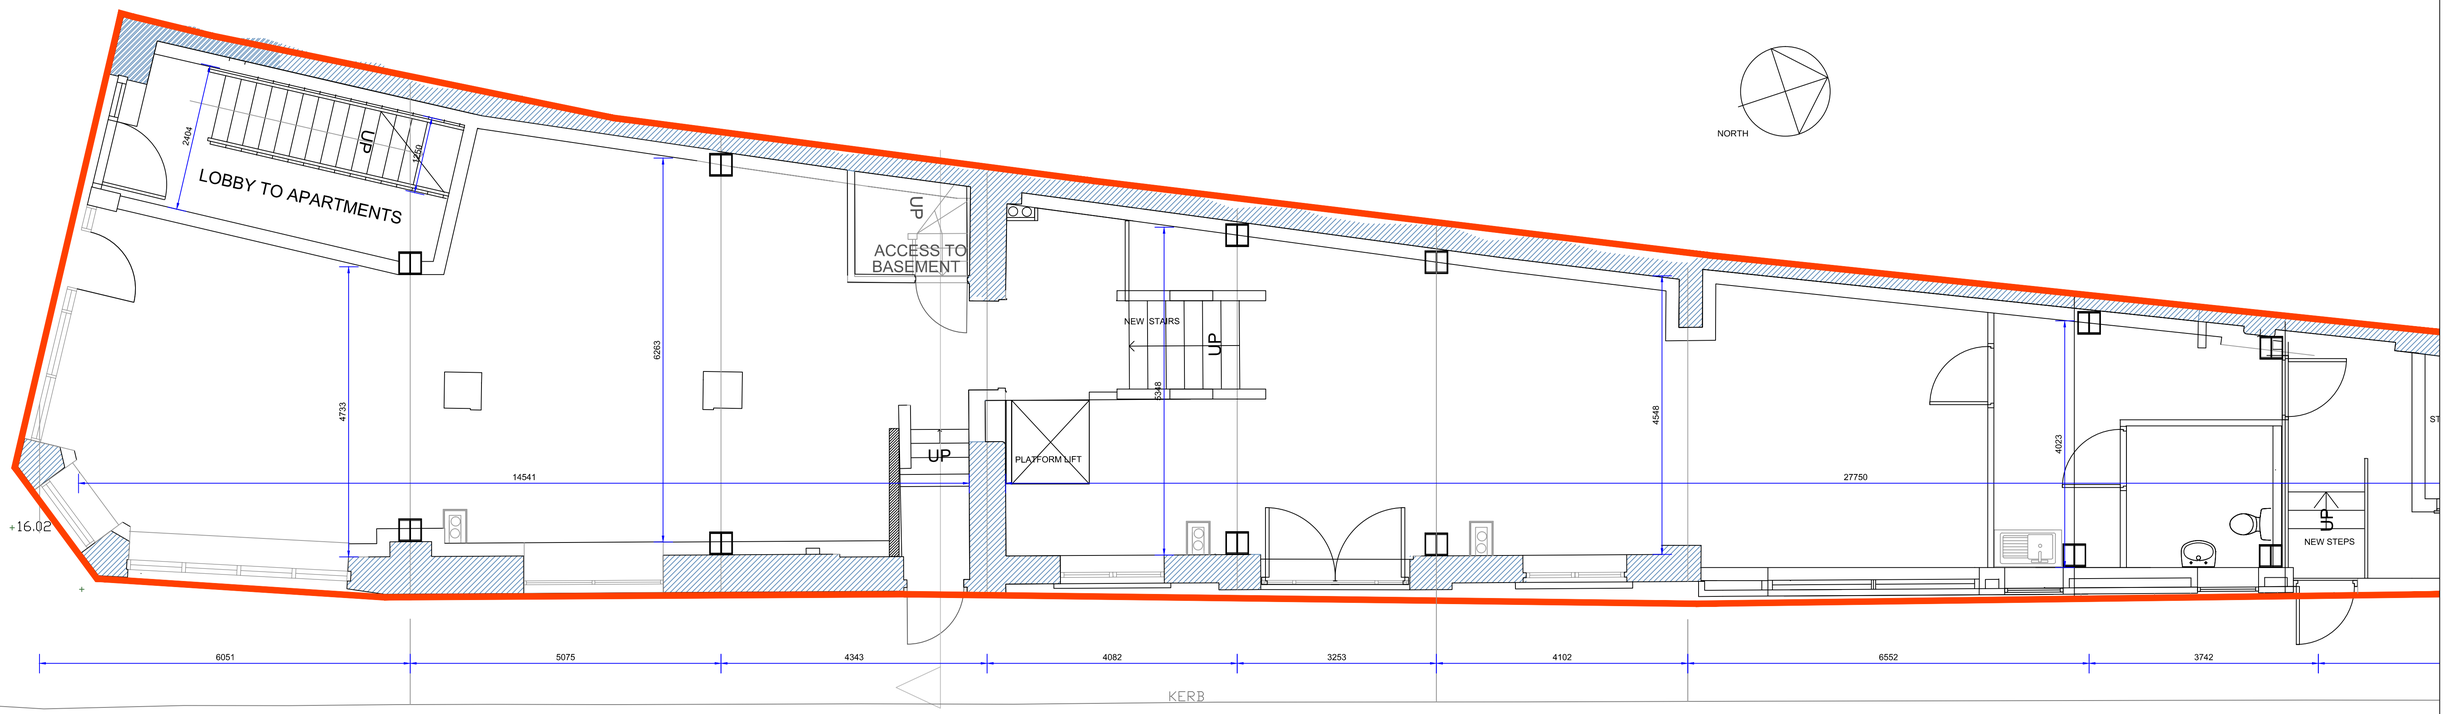

PROPOSED SHOP UNIT

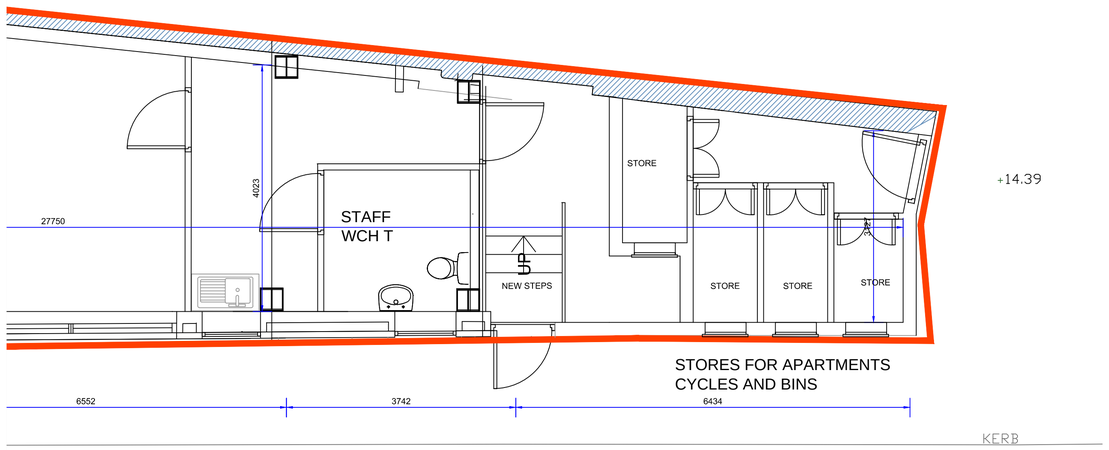

SITE BOUNDARY

EXTRACT FROM GROUND FLOOR PLAN

DATE	DRN	NOTES

dlr
Comhairle Contae County Council

Client: Dun Laoghaire Rathdown County Council

Project: Proposed Redevelopment of Park House
66 Georges Street Upper
Dún Laoghaire Co Dublin

Dwg Title: PROPOSED DETAIL PLANS

Drawn By: POC
1.9.16

Scale: 1:50

Dwg No: PPT/06