


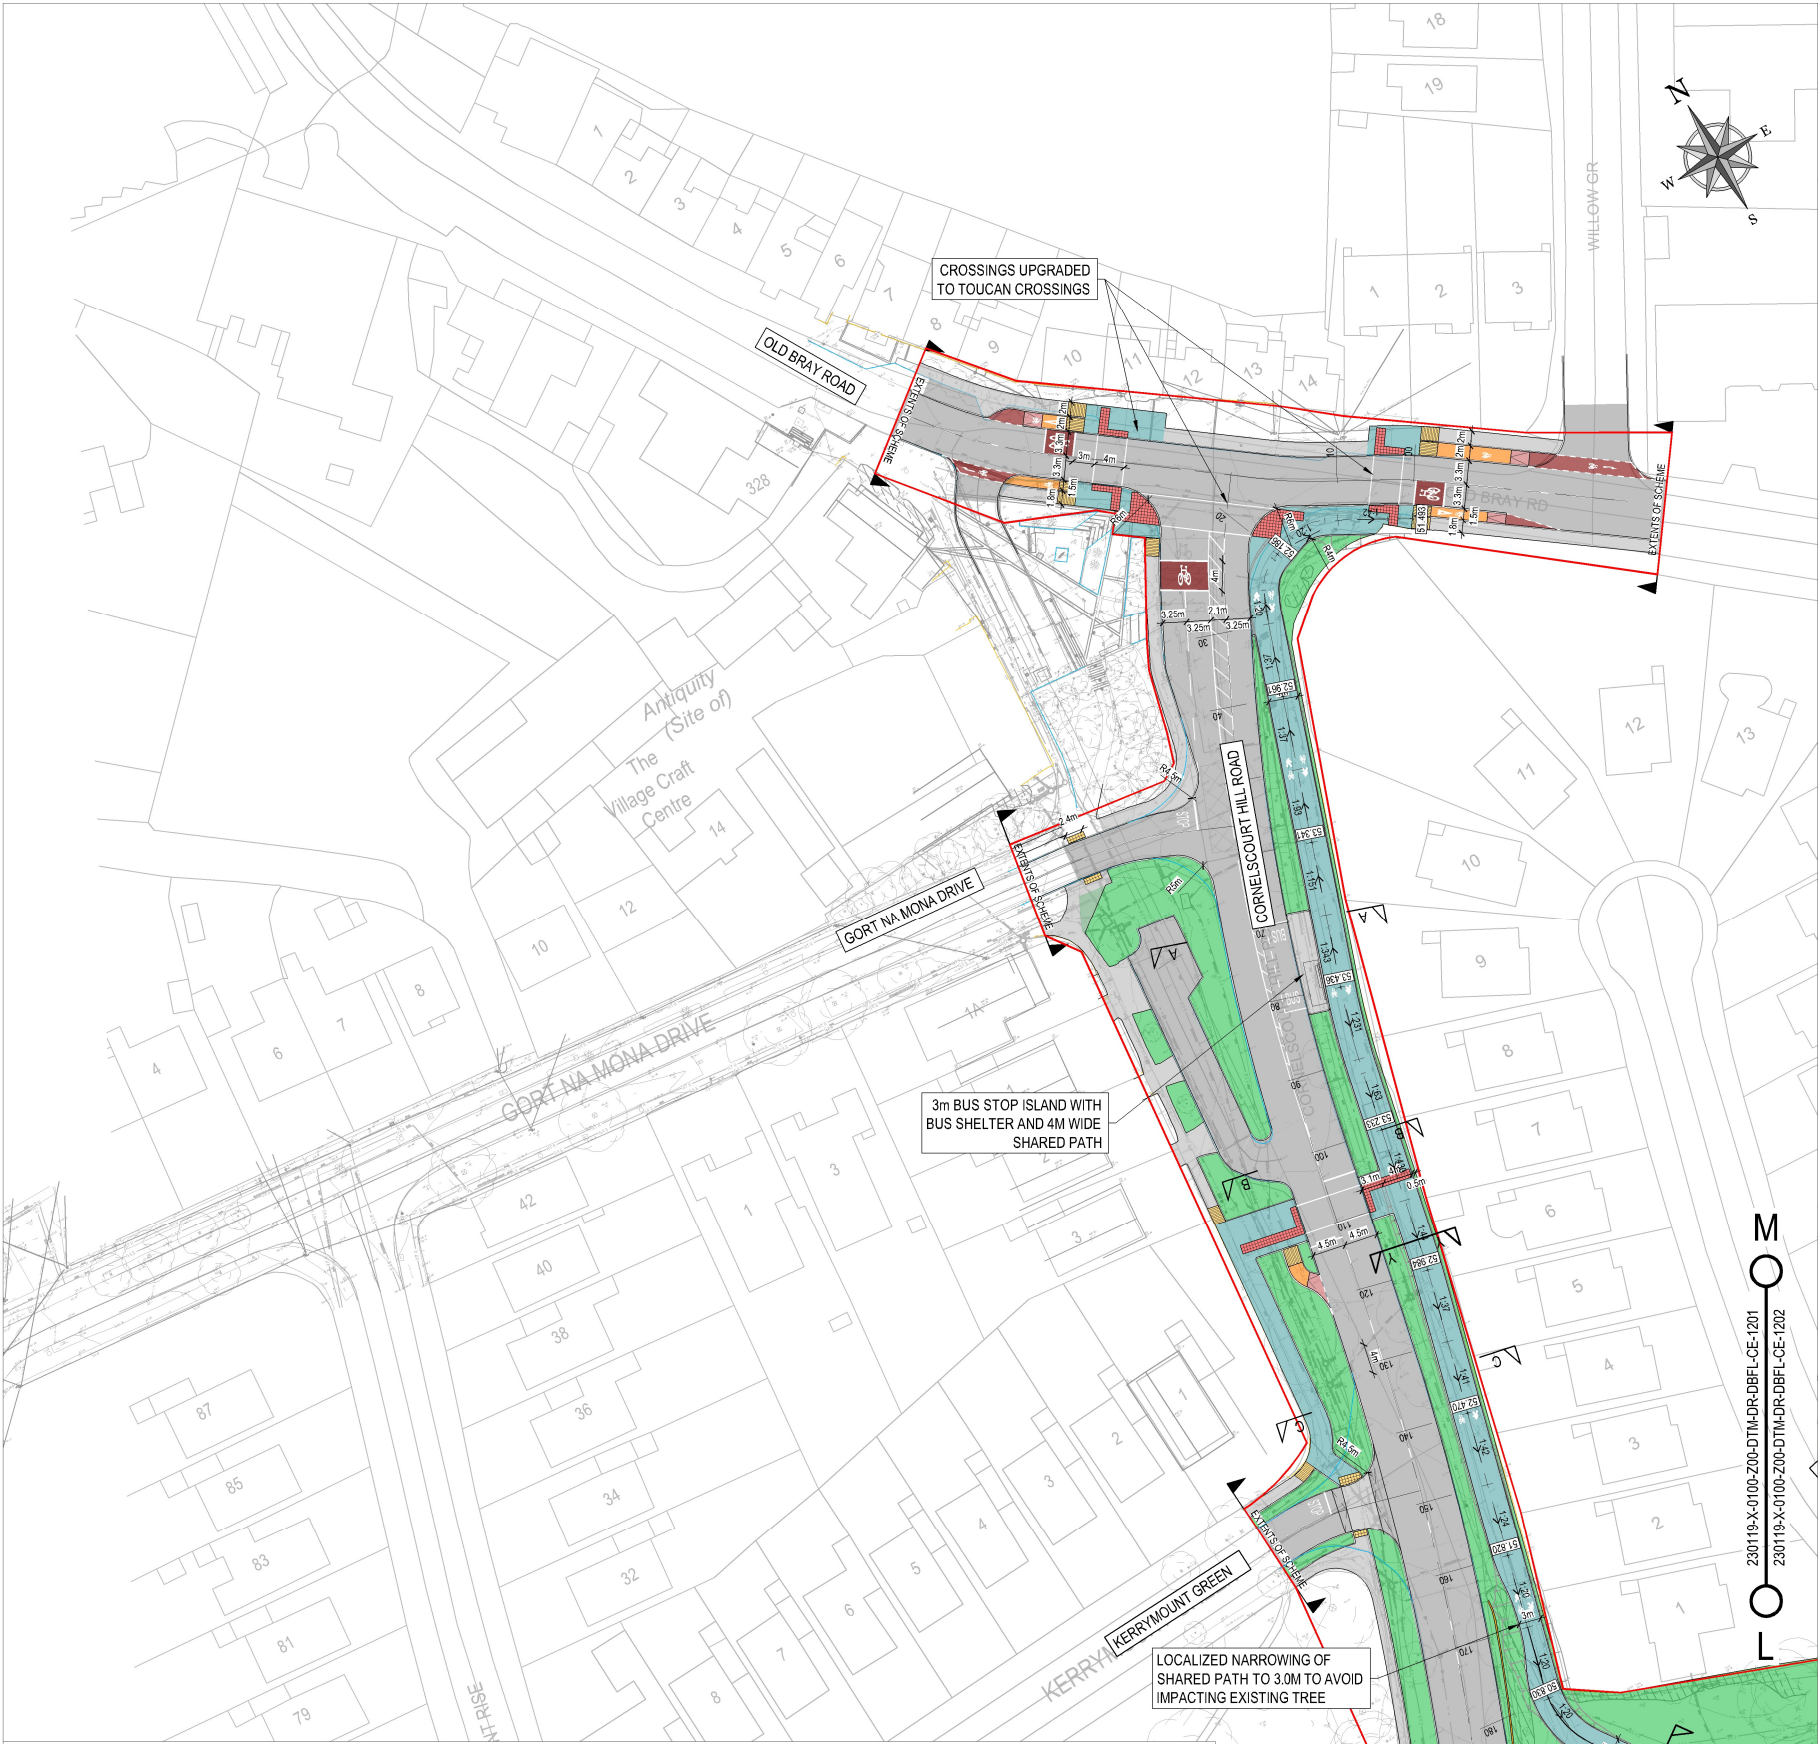

ON ORIGINAL

051020304050mm

© COPYRIGHT OF THIS DRAWING IS RESERVED BY DBFL CONSULTING ENGINEERS. NO PART SHALL BE REPRODUCED OR TRANSMITTED WITHOUT THEIR WRITTEN PERMISSION.

NO CHANGES OF WHATSOEVER NATURE ARE TO BE MADE TO ANY DETAILS SET OUT OR CONTAINED IN ANY DBFL SPECIFICATIONS OR DRAWINGS UNLESS THE EXPRESS CONSENT HAS BEEN OBTAINED IN ADVANCE, IN WRITING, FROM DBFL.

NOTES:

- ALL WORKS SHALL BE CONSTRUCTED IN ACCORDANCE WITH THE WORKS REQUIREMENTS.
- DRAWINGS TO BE READ IN CONJUNCTION WITH THE WORKS REQUIREMENTS AND SPECIFICATIONS AND SUPPORTING DRAWING SERIES.
- ALL DIMENSIONS IN METERS UNLESS SPECIFIED OTHERWISE. DO NOT SCALE FROM DRAWING.
- ALL CO-ORDINATES ARE TO IRISH TRANSVERSE MERCATOR. ALL LEVELS ARE TO ORDNANCE DATUM (M.A.N. HEAD).
- ALL TEMPORARY TRAFFIC MANAGEMENT SHALL COMPLY FULLY WITH THE WORKS REQUIREMENTS - REFER TO APP I/17.
- ALL VEHICULAR, PEDESTRIAN & CYCLE ROUTES AND ACCESSES WITHIN AND SURROUNDING THE WORKS EXTENTS MUST BE MAINTAINED THROUGHOUT THE WORKS IN ACCORDANCE WITH THE CONTRACTORS APPROVED TEMPORARY TRAFFIC & OPERATIONS MANAGEMENT PLAN.

LEGEND

SITE BOUNDARY

EXISTING KERBS

EXISTING BOUNDARY

EXISTING ROADWAY

PROPOSED FOOTPATH

PROPOSED CYCLE LANE

PROPOSED CYCLE TRACK

PROPOSED CYCLE RAMP

PROPOSED SHARED PATH / GREENWAY

PROPOSED SHARED STREET

PROPOSED GRASS VERGE / LANDSCAPE AREA

PROPOSED FUTURE DEVELOPMENT

PROPOSED PAVED CENTRAL STRIP

PROPOSED BUFF TACTILE PAVING

PROPOSED RED TACTILE PAVING

PROPOSED LADDER & TRAMLINE TACTILE PAVING

PROPOSED RAISED CROSSING/RAMP

PROPOSED ZEBRA CROSSING

PROPOSED WALL

PROPOSED RETAINING WALL

X X

SECTION X-X AS PER DETAIL DRAWING 230119-X-0700-Z00-07M-DR-DBFL-CE-5203

Y Y

SECTION Y-Y AS PER DETAIL DRAWING 230119-X-0700-Z00-07M-DR-DBFL-CE-5203

01020304050607

KEY PLAN



ORDNANCE SURVEY IRELAND LICENCE
No CYAL50276885
© ORDNANCE SURVEY IRELAND
GOVERNMENT OF IRELAND

0	14-08-2025	Planning Submission	ICJ	AOD
rev	date	description	by	chld.

STATUS CODES

purpose	acceptance
P3 - PLANNING PERMISSION	S - ISSUED

DBFL

CONSULTING ENGINEERS

T. + 353 1 400 4000 | E. info@dbfl.ie | W. www.dbfl.ie

DUBLIN | CORK | GALWAY | WATERFORD

project ref.

CABINETEELY GREENWAY

drawing title


GENERAL ARRANGEMENT - SHEET 1

client

DUN LAOGHAIRE RATHDOWN
COUNTY COUNCIL

designed by	author	scale	sheet size
AOD	ICJ	1:500	A1P

drawing no.	revision
230119-X-0100-Z00-07M-DR-DBFL-CE-1201	0

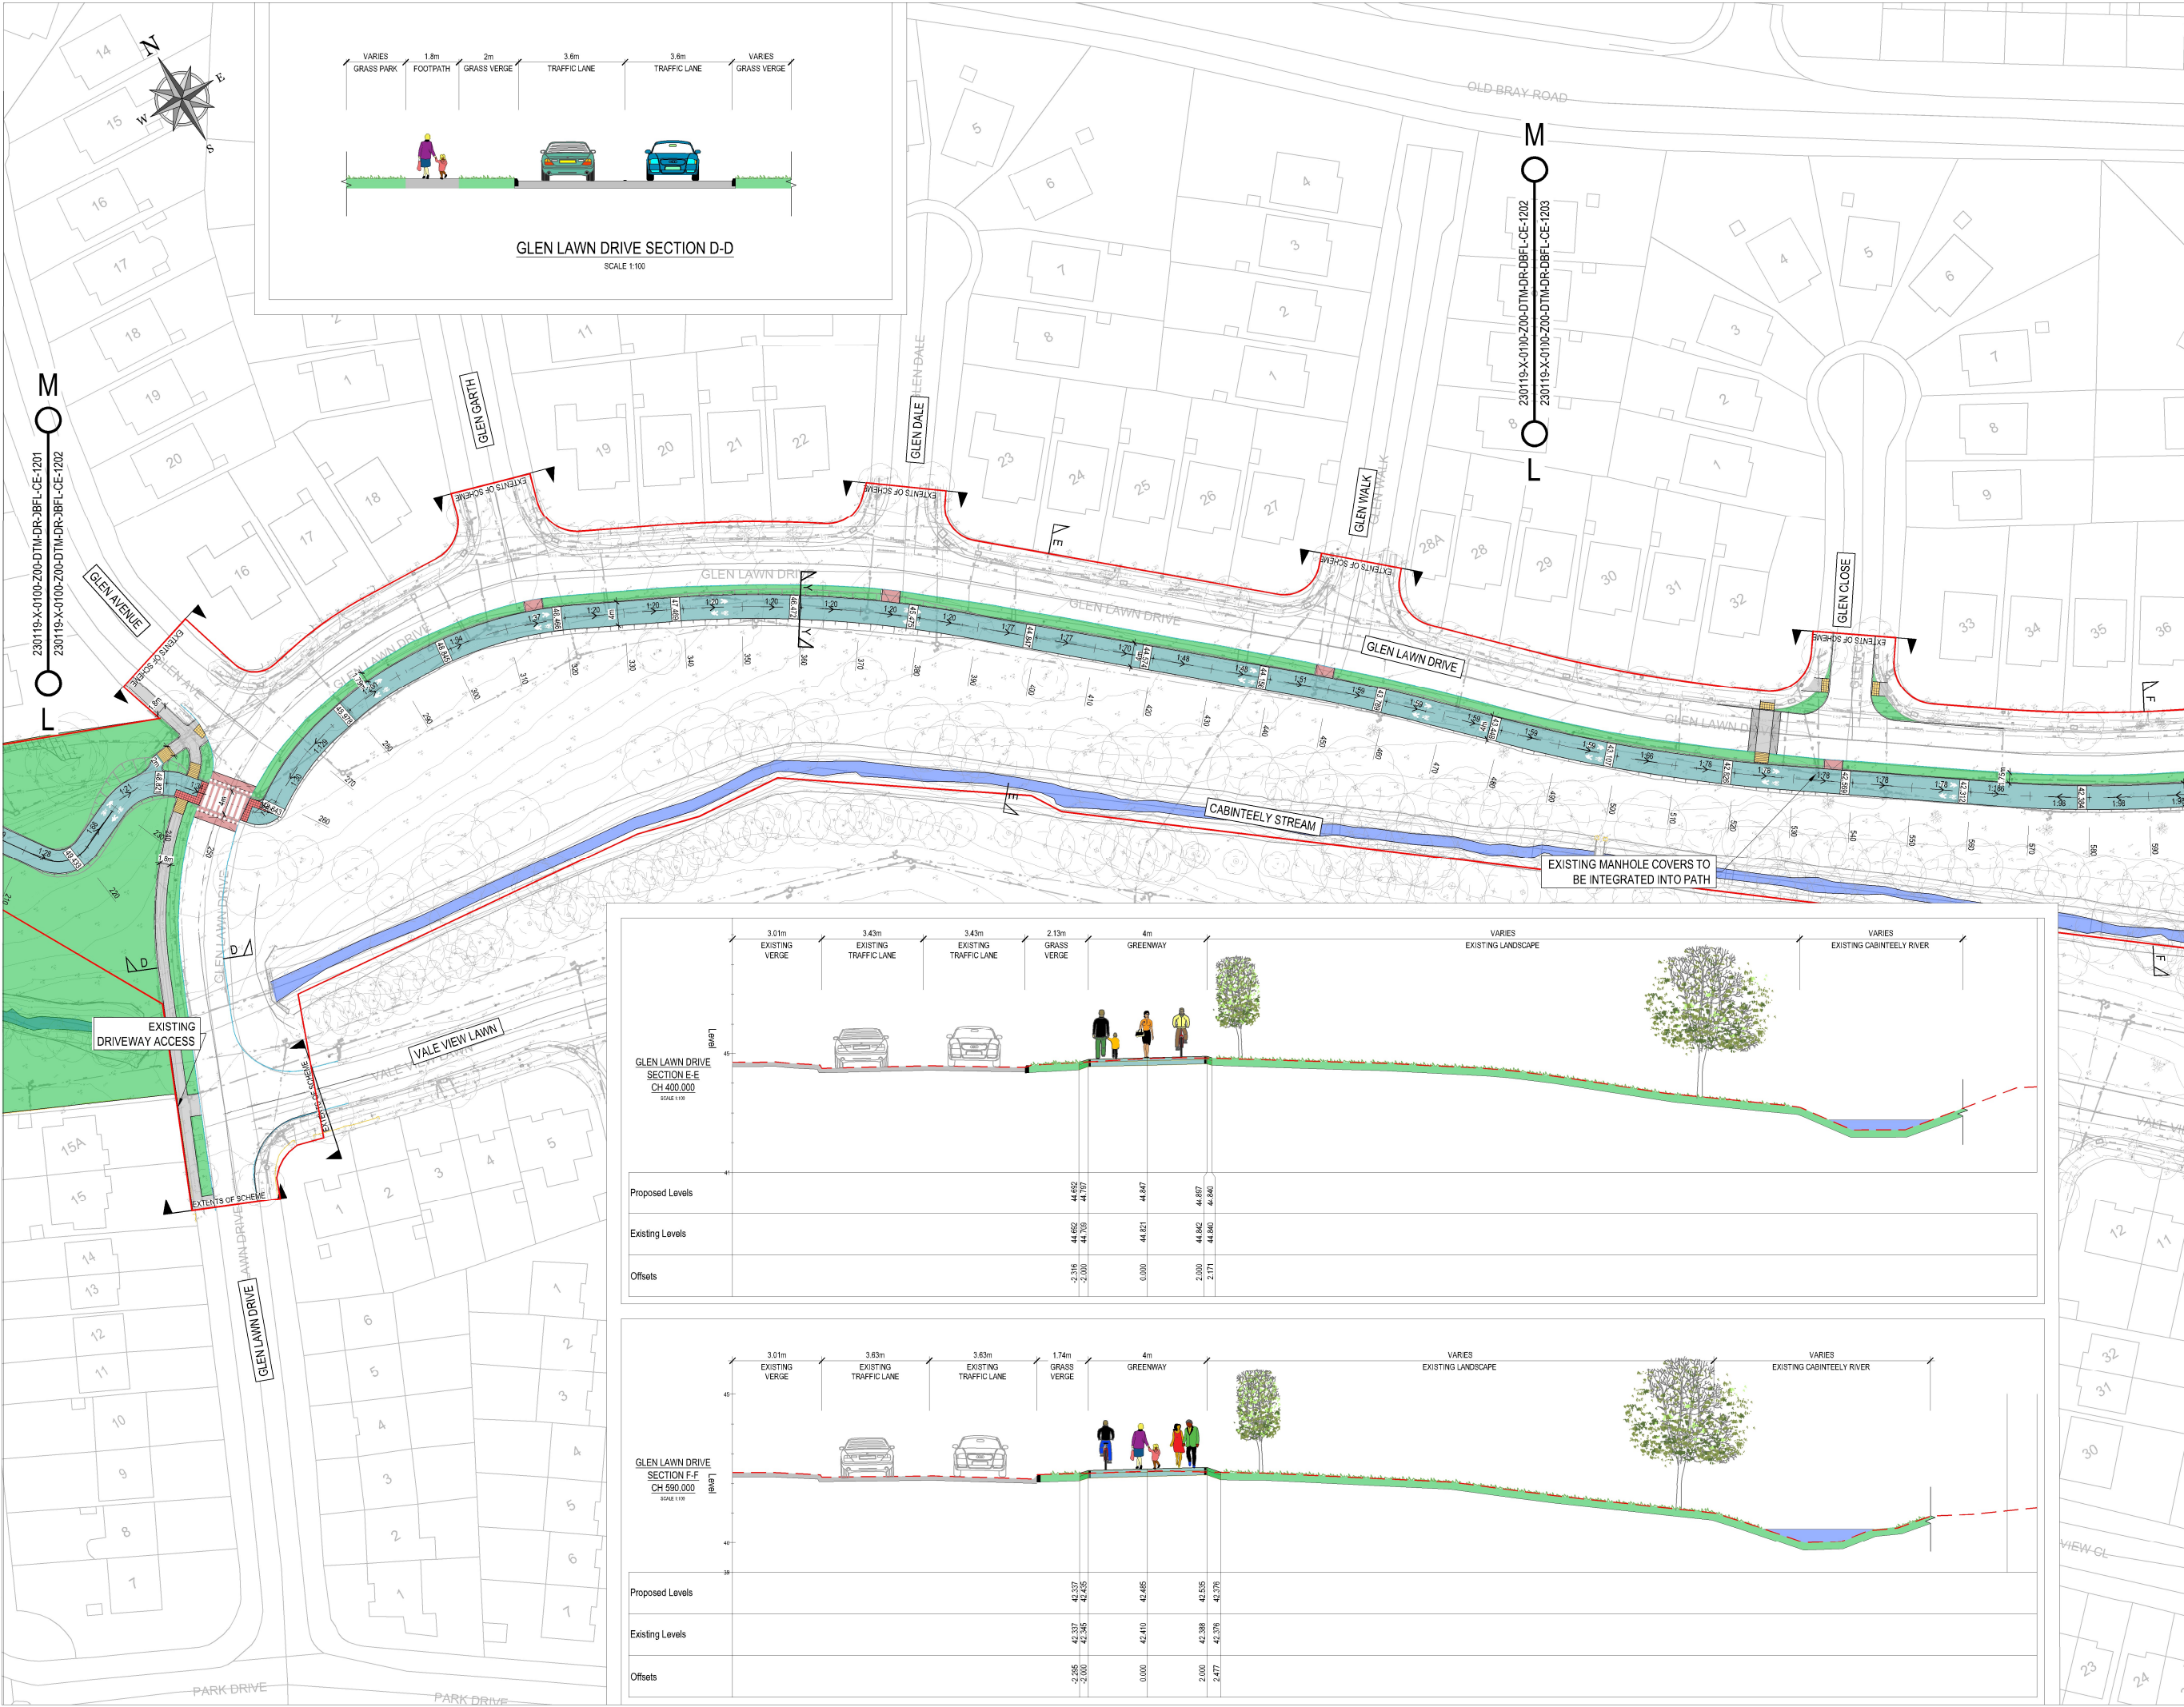

ON ORIGINAL

01020304050m

© COPYRIGHT OF THIS DRAWING IS RESERVED BY DBFL CONSULTING ENGINEERS. NO PART SHALL BE REPRODUCED OR TRANSMITTED WITHOUT THEIR WRITTEN PERMISSION.

NO CHANGES OF WHATSOEVER NATURE ARE TO BE MADE TO ANY DETAILS SET OUT OR CONTAINED IN ANY DBFL SPECIFICATIONS OR DRAWINGS UNLESS THE EXPRESS CONSENT HAS BEEN OBTAINED IN ADVANCE, IN WRITING, FROM DBFL.

NOTES:

1. ALL WORKS SHALL BE CONSTRUCTED IN ACCORDANCE WITH THE WORKS REQUIREMENTS.
2. DRAWINGS TO BE READ IN CONJUNCTION WITH THE WORKS REQUIREMENTS AND SPECIFICATIONS AND SUPPORTING DRAWING SERIES.
3. ALL DIMENSIONS IN METERS UNLESS SPECIFIED OTHERWISE. DO NOT SCALE FROM DRAWING.
4. ALL CO-ORDINATES ARE TO IRISH TRANSVERSE MERCATOR.
5. ALL LEVELS ARE TO ORDNANCE DATUM (MALN HEAD).
6. ALL TEMPORARY TRAFFIC MANAGEMENT SHALL COMPLY FULLY WITH THE WORKS REQUIREMENTS - REFER TO APP B17.
7. ALL VEHICULAR, PEDESTRIAN & CYCLE ROUTES AND ACCESSES WITHIN AND SURROUNDING THE WORKS EXTENTS MUST BE MAINTAINED THROUGHOUT THE WORKS IN ACCORDANCE WITH THE CONTRACTORS APPROVED TEMPORARY TRAFFIC & OPERATIONS MANAGEMENT PLAN.

LEGEND

- SITE BOUNDARY
- EXISTING KERBS
- EXISTING BOUNDARY
- EXISTING ROADWAY
- PROPOSED FOOTPATH
- PROPOSED CYCLE LANE
- PROPOSED CYCLE TRACK
- PROPOSED CYCLE RAMP
- PROPOSED SHARED PATH / GREENWAY
- PROPOSED SHARED STREET
- PROPOSED GRASS VERGE / LANDSCAPE AREA
- PROPOSED FUTURE DEVELOPMENT
- PROPOSED PAVED CENTRAL STRIP
- PROPOSED BUFF TACTILE PAVING
- PROPOSED RED TACTILE PAVING
- PROPOSED LADDER & TRAMLINE TACTILE PAVING
- PROPOSED RAISED CROSSING/RAMP
- PROPOSED ZEBRA CROSSING
- PROPOSED WALL
- PROPOSED RETAINING WALL
- SECTION X-X AS PER DETAIL DRAWING 230119-X-0700-Z00-DTM-DR-DBFL-CE-5203
- SECTION Y-Y AS PER DETAIL DRAWING 230119-X-0700-Z00-DTM-DR-DBFL-CE-5203

ORDNANCE SURVEY IRELAND LICENCE
No CYAL50276885
© ORDNANCE SURVEY IRELAND
GOVERNMENT OF IRELAND

0	14-08-2025	Planning submission	ICJ	AOD
rev	date	description	by	chkd.

purpose: P3 - PLANNING PERMISSION | S - ISSUED

DBFL
CONSULTING ENGINEERS

T: + 353 1 400 4000 | E: info@dbfl.ie | W: www.dbfl.ie
DUBLIN | CORK | GALWAY | WATERFORD





project ref: CABINETEELY GREENWAY

drawing title: GENERAL ARRANGEMENT - SHEET 2

client: DUN LAOGHAIRE RATHDOWN COUNTY COUNCIL

designed by	author	scale	sheet size
AOD	ICJ	1:500	A1

drawing no.	revision
230119-X-0700-Z00-DTM-DR-DBFL-CE-1202	0

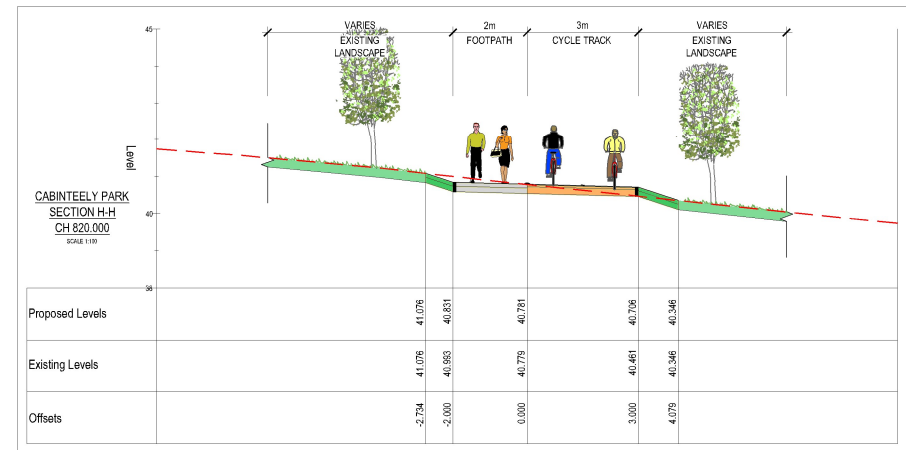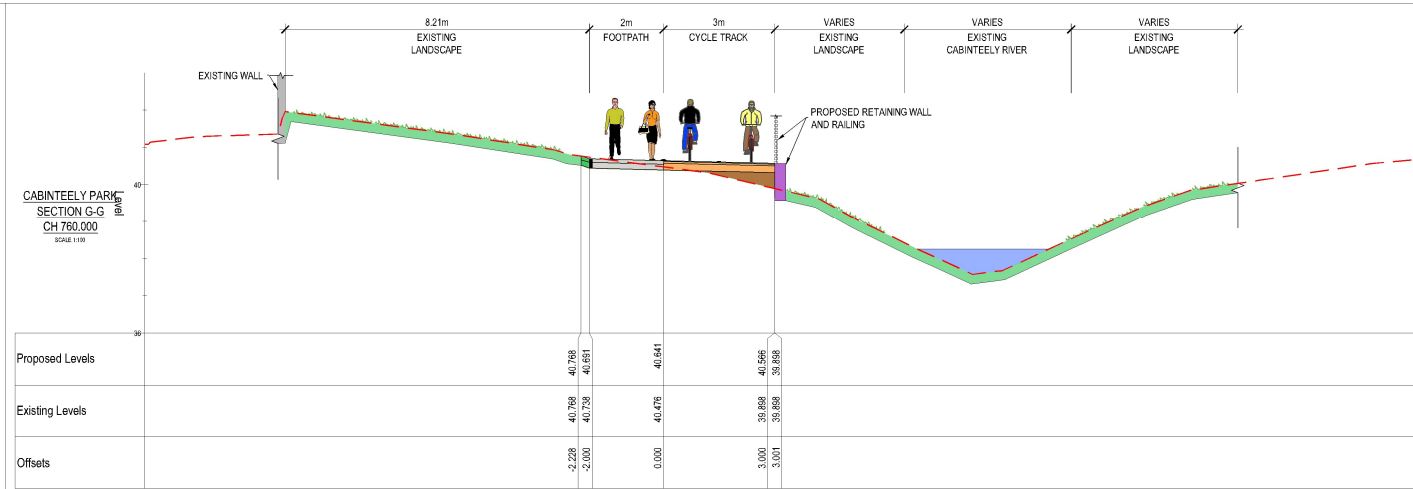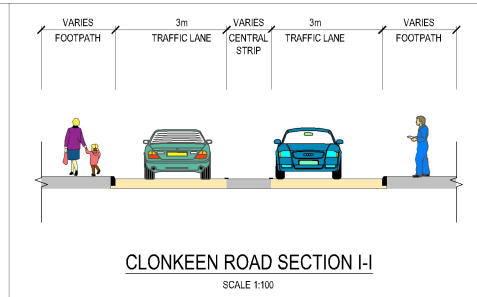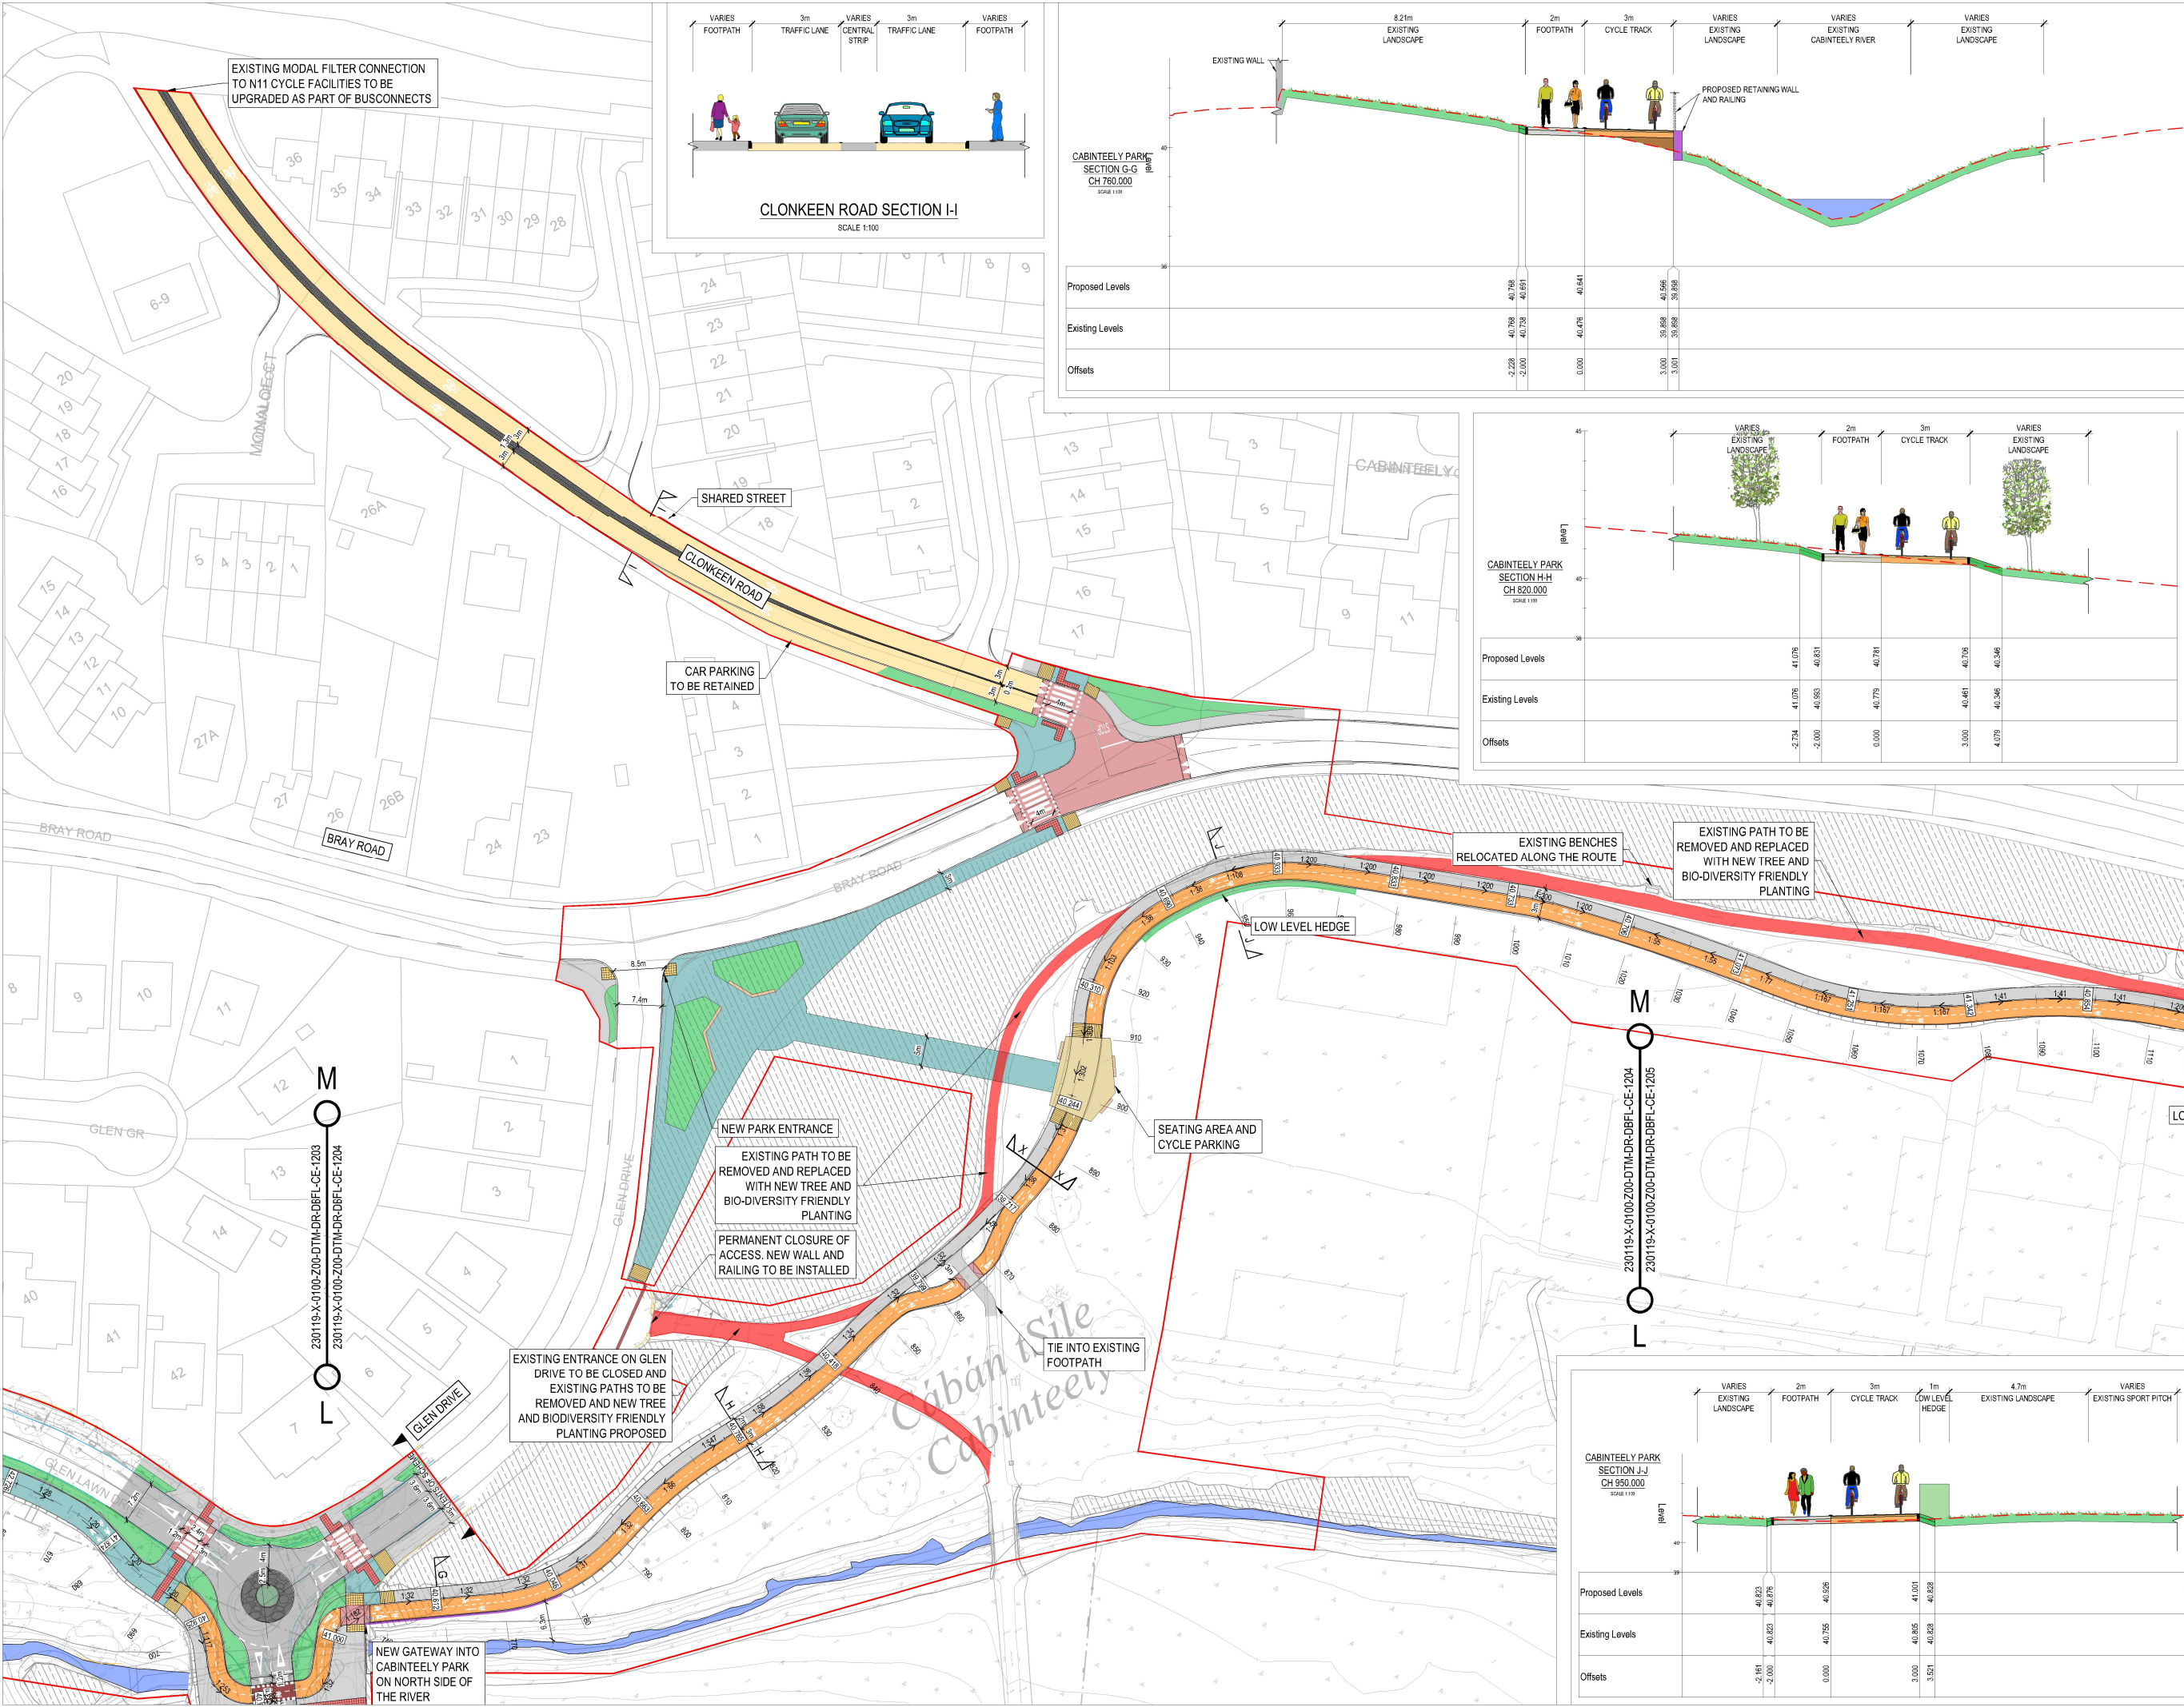

ON ORIGINAL

0 5 10 20 30 40 50m

© COPYRIGHT OF THIS DRAWING IS RESERVED BY DBFL CONSULTING ENGINEERS. NO PART SHALL BE REPRODUCED OR TRANSMITTED WITHOUT THEIR WRITTEN PERMISSION.

NO CHANGES OF WHATSOEVER NATURE ARE TO BE MADE TO ANY DETAILS SET OUT OR CONTAINED IN ANY DBFL SPECIFICATIONS OR DRAWINGS UNLESS THE EXPRESS CONSENT HAS BEEN OBTAINED IN ADVANCE, IN WRITING, FROM DBFL.

NOTES:

1. ALL WORKS SHALL BE CONSTRUCTED IN ACCORDANCE WITH THE WORKS REQUIREMENTS.
2. DRAWINGS TO BE READ IN CONJUNCTION WITH THE WORKS REQUIREMENTS AND SPECIFICATIONS AND SUPPORTING DRAWING SERIES.
3. ALL DIMENSIONS IN METERS UNLESS SPECIFIED OTHERWISE. DO NOT SCALE FROM DRAWING.
4. ALL CO-ORDINATES ARE TO IRISH TRANSVERSE MERCATOR.
5. ALL LEVELS ARE TO ORDNANCE DATUM (MALIN HEAD).
6. ALL TEMPORARY TRAFFIC MANAGEMENT SHALL COMPLY FULLY WITH THE WORKS REQUIREMENTS - REFER TO APP 117.
7. ALL VEHICULAR, PEDESTRIAN & CYCLE ROUTES AND ACCESSES WITHIN AND SURROUNDING THE WORKS EXTENTS MUST BE MAINTAINED THROUGHOUT THE WORKS IN ACCORDANCE WITH THE CONTRACTORS APPROVED TEMPORARY TRAFFIC & OPERATIONS MANAGEMENT PLAN.

LEGEND

- SITE BOUNDARY
- EXISTING KERBS
- EXISTING BOUNDARY
- EXISTING ROADWAY
- PROPOSED FOOTPATH
- PROPOSED CYCLE LANE
- PROPOSED CYCLE TRACK
- PROPOSED CYCLE RAMP
- PROPOSED SHARED PATH / GREENWAY
- PROPOSED SHARED STREET
- PROPOSED GRASS VERGE / LANDSCAPE AREA
- PROPOSED FUTURE DEVELOPMENT
- PROPOSED PAVED CENTRAL STRIP
- PROPOSED BUFF TACTILE PAVING
- PROPOSED RED TACTILE PAVING
- PROPOSED LADDER & TRAMLINE TACTILE PAVING
- PROPOSED RAISED CROSSING/RAMP
- PROPOSED ZEBRA CROSSING
- PROPOSED WALL
- PROPOSED RETAINING WALL
- SECTION X-X AS PER DETAIL DRAWING 230119-X-0700-Z00-DTM-DR-DBFL-CE-5203
- SECTION Y-Y AS PER DETAIL DRAWING 230119-X-0700-Z00-DTM-DR-DBFL-CE-5203

KEY PLAN

ORDNANCE SURVEY IRELAND LICENCE
No CYAL50276885
© ORDNANCE SURVEY IRELAND
GOVERNMENT OF IRELAND

rev	date	description	by	chkd.
0	14-08-2025	Planning Submission	ICJ	AOD

purpose: P3 - PLANNING PERMISSION | acceptance: S - ISSUED

DBFL
CONSULTING ENGINEERS

T: +353 1 400 4000 | E: info@dbfl.ie | W: www.dbfl.ie
DUBLIN | CORK | GALWAY | WATERFORD





project ref: CABINTEELY GREENWAY

drawing title: GENERAL ARRANGEMENT - SHEET 4

client: DUN LAOGHAIRE RATHDOWN COUNTY COUNCIL

designed by	author	scale	sheet size
AOD	ICJ	1:500	A1

drawing no.	revision
230119-X-0100-Z00-DTM-DR-DBFL-CE-1204	0

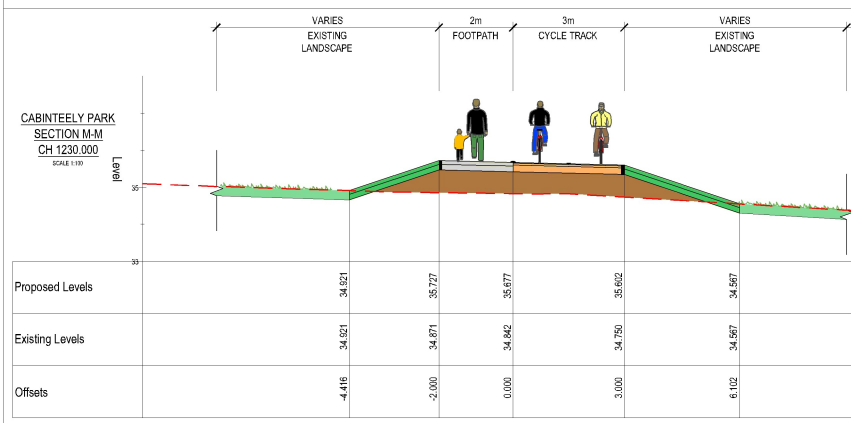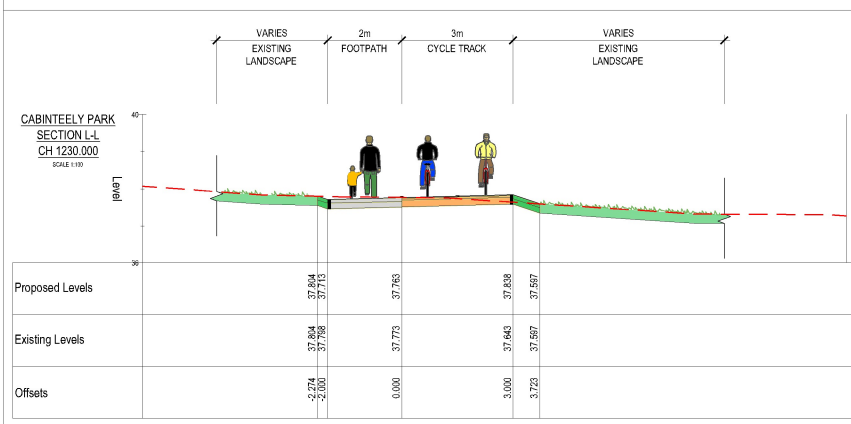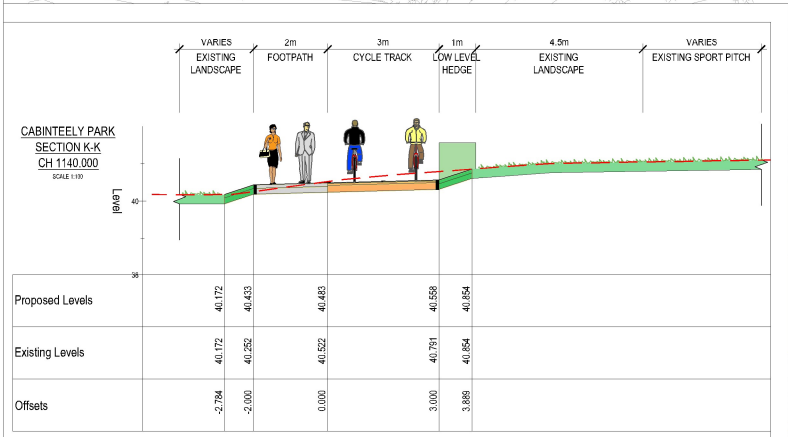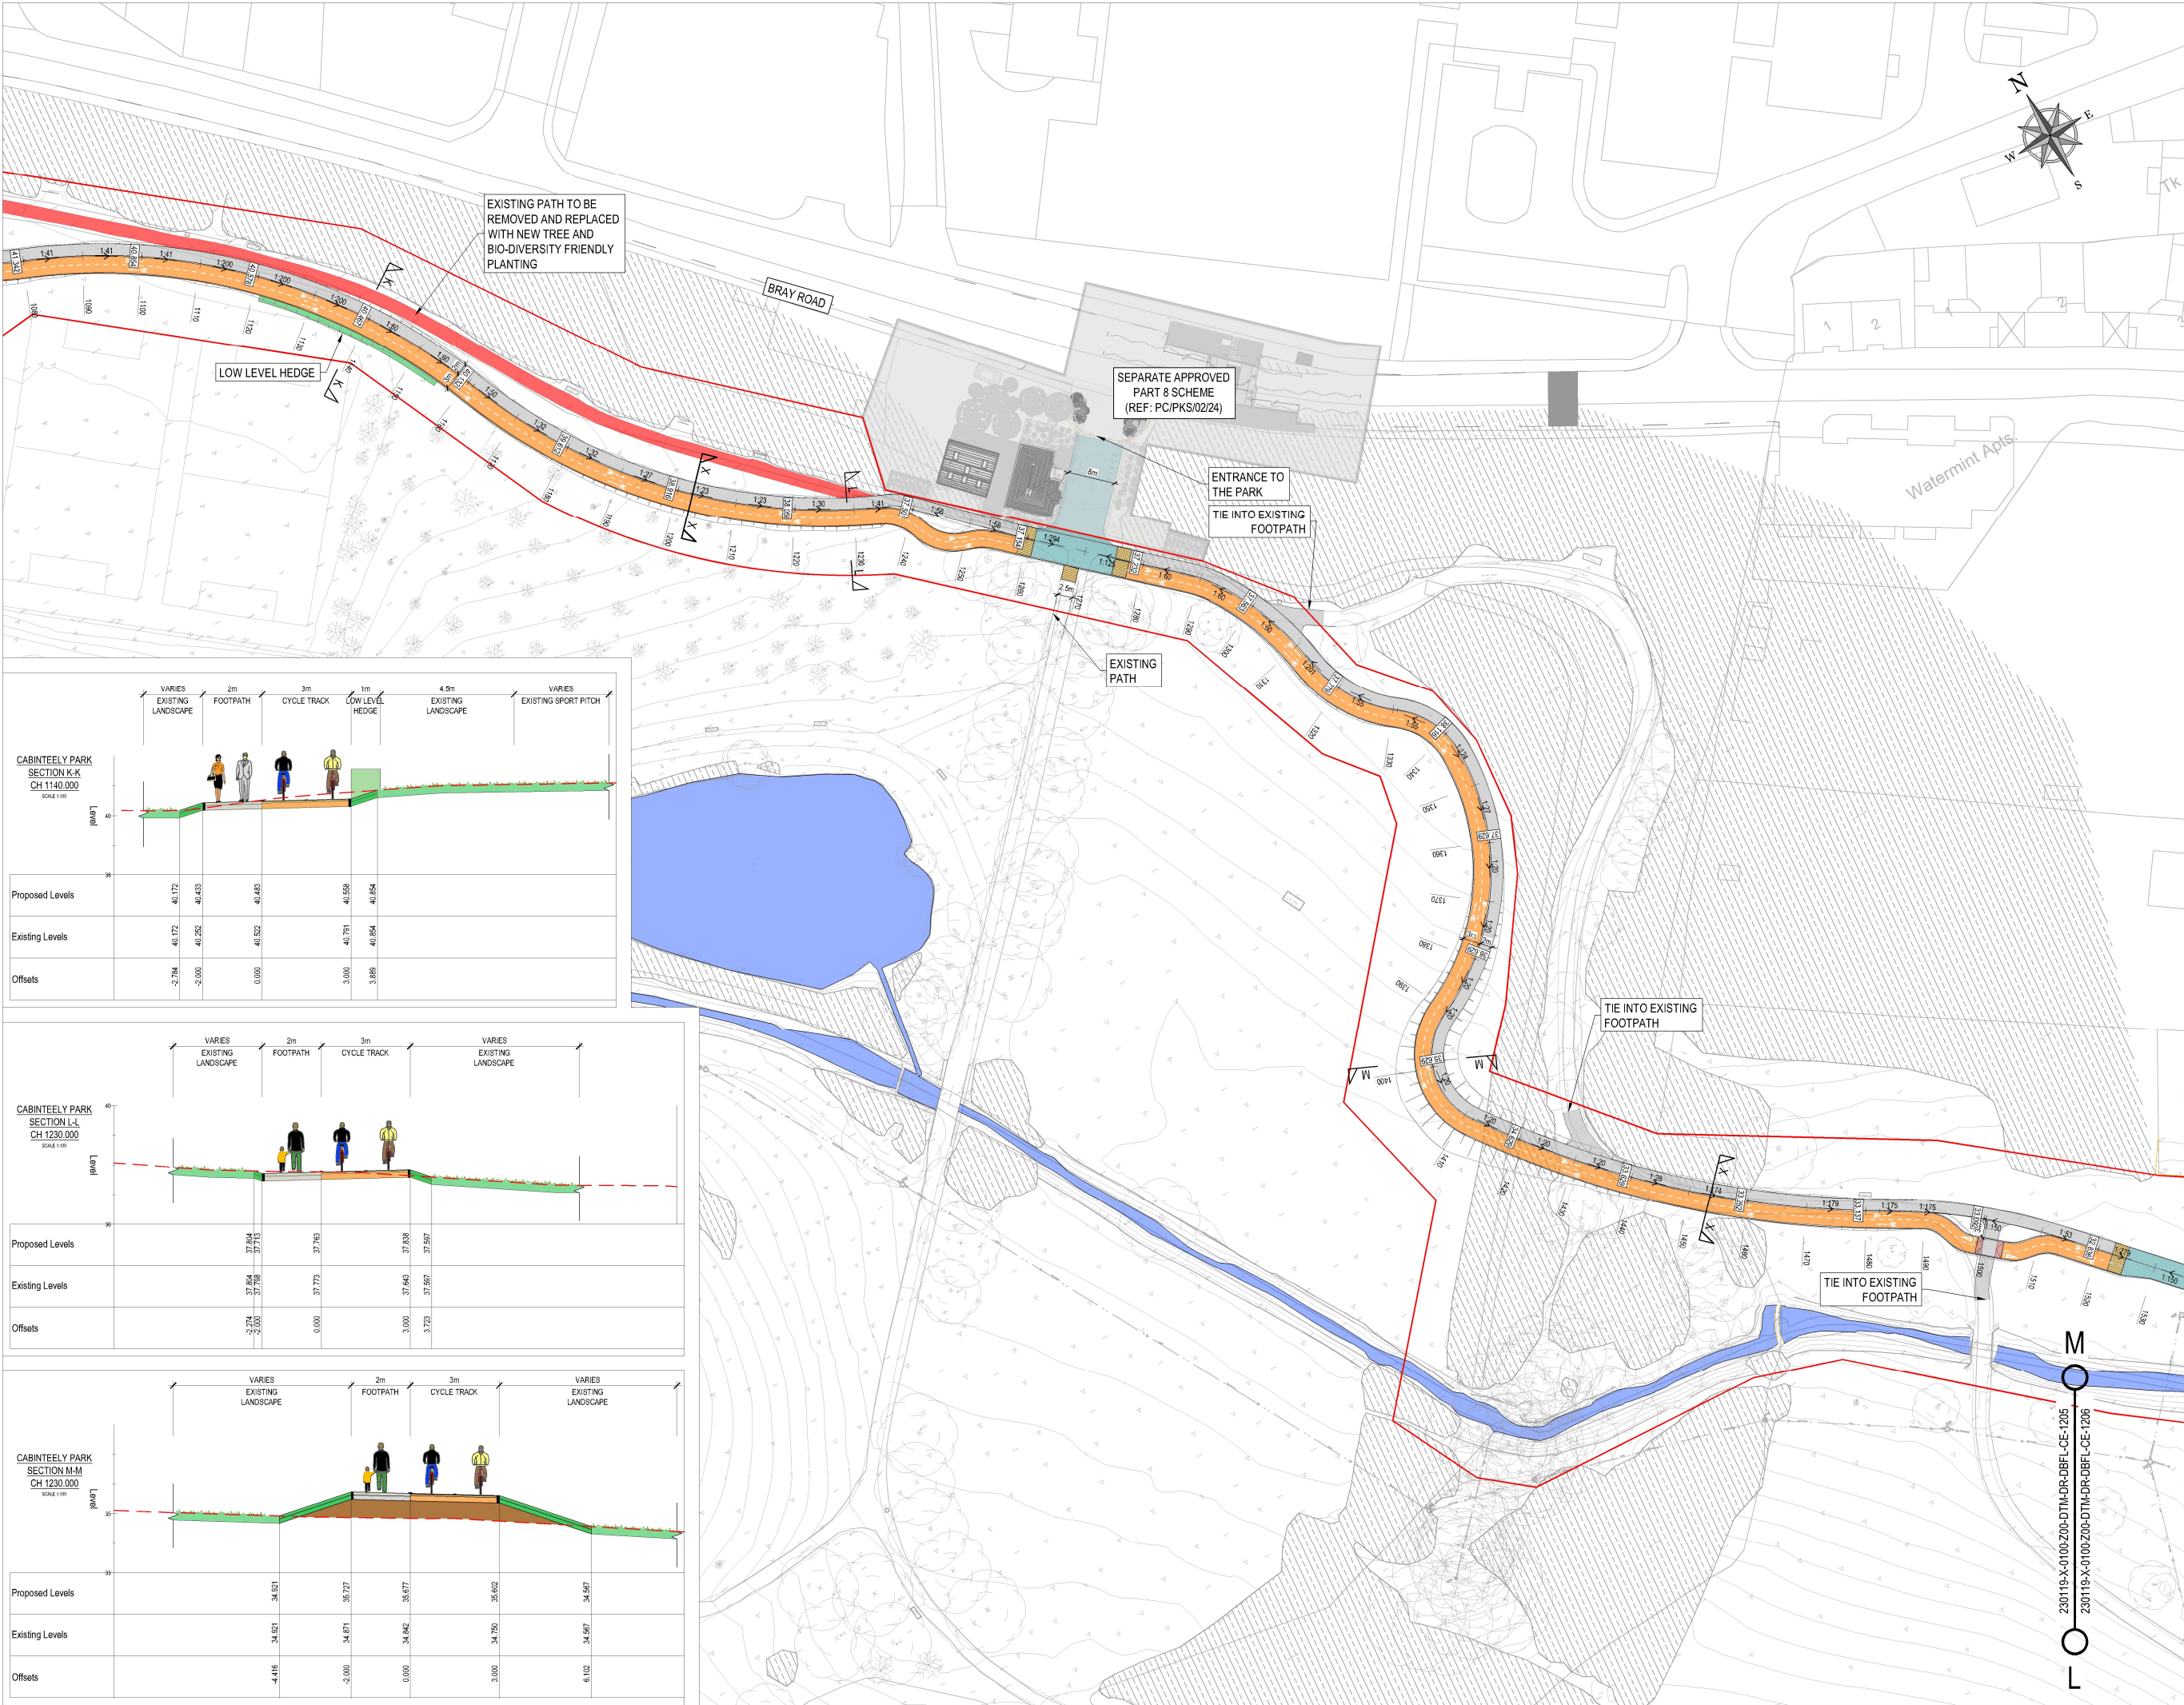

ON ORIGINAL
0 5 10 20 30 40 50m

© COPYRIGHT OF THIS DRAWING IS RESERVED BY DBFL CONSULTING ENGINEERS. NO PART SHALL BE REPRODUCED OR TRANSMITTED WITHOUT THEIR WRITTEN PERMISSION.

NO CHANGES OF WHATSOEVER NATURE ARE TO BE MADE TO ANY DETAILS SET OUT OR CONTAINED IN ANY DBFL SPECIFICATIONS OR DRAWINGS UNLESS THE EXPRESS CONSENT HAS BEEN OBTAINED IN ADVANCE, IN WRITING, FROM DBFL.

NOTES:

1. ALL WORKS SHALL BE CONSTRUCTED IN ACCORDANCE WITH THE WORKS REQUIREMENTS.
2. DRAWINGS TO BE READ IN CONJUNCTION WITH THE WORKS REQUIREMENTS AND SPECIFICATIONS AND SUPPORTING DRAWING SERIES.
3. ALL DIMENSIONS IN METERS UNLESS SPECIFIED OTHERWISE. DO NOT SCALE FROM DRAWING.
4. ALL CO-ORDINATES ARE TO IRISH TRANSVERSE MERCATOR.
5. ALL LEVELS ARE TO ORDNANCE DATUM (MALIN HEAD).
6. ALL TEMPORARY TRAFFIC MANAGEMENT SHALL COMPLY FULLY WITH THE WORKS REQUIREMENTS - REFER TO APP M17.
7. ALL VEHICULAR, PEDESTRIAN & CYCLE ROUTES AND ACCESSES WITHIN AND SURROUNDING THE WORKS EXTENTS MUST BE MAINTAINED THROUGHOUT THE WORKS IN ACCORDANCE WITH THE CONTRACTORS APPROVED TEMPORARY TRAFFIC & OPERATIONS MANAGEMENT PLAN.

LEGEND

- SITE BOUNDARY
- EXISTING KERBS
- EXISTING BOUNDARY
- EXISTING ROADWAY
- PROPOSED FOOTPATH
- PROPOSED CYCLE LANE
- PROPOSED CYCLE TRACK
- PROPOSED CYCLE RAMP
- PROPOSED SHARED PATH / GREENWAY
- PROPOSED SHARED STREET
- PROPOSED GRASS VERGE / LANDSCAPE AREA
- PROPOSED FUTURE DEVELOPMENT
- PROPOSED PAVED CENTRAL STRIP
- PROPOSED BUFF TACTILE PAVING
- PROPOSED RED TACTILE PAVING
- PROPOSED LADDER & TRAILINE TACTILE PAVING
- PROPOSED RAISED CROSSINGRAMP
- PROPOSED ZEBRA CROSSING
- PROPOSED WALL
- PROPOSED RETAINING WALL
- SECTION X-X AS PER DETAIL DRAWING 230119-X-0700-200-DTM-DR-DBFL-CE-5203
- SECTION Y-Y AS PER DETAIL DRAWING 230119-X-0700-200-DTM-DR-DBFL-CE-5203

KEY PLAN

ORDNANCE SURVEY IRELAND LICENCE
No CYAL50276885
© ORDNANCE SURVEY IRELAND
GOVERNMENT OF IRELAND

rev	date	description	ICU	AOD
0	14-08-2025	Planning Submission		

purpose: P3 - PLANNING PERMISSION
STATUS CODES: S - ISSUED

DBFL
CONSULTING ENGINEERS

T: + 353 1 400 4000 | E: info@dbfl.ie | W: www.dbfl.ie
DUBLIN | CORK | GALWAY | WATERFORD

project ref: CABINTEELY GREENWAY

drawing title: GENERAL ARRANGEMENT - SHEET 5

client: DUN LAOGHAIRE RATHDOWN COUNTY COUNCIL

designed by	author	scale	sheet size
AOD	ICU	1:500	A1

drawing no.	revision
230119-X-0100-200-DTM-DR-DBFL-CE-1205	0

