© ORDNANCE SURVEY IRELAND. ALL RIGHTS RESERVED
LICENCE NUMBER 2015-2016/CCMA//DUNLAOGHAIRE-RATHDOWNCOUNTYCOUNCIL

ISO A1 594mm x 841mm
Approved: EG
Checked: BMcM
Designer: TM
Project Management Initials:

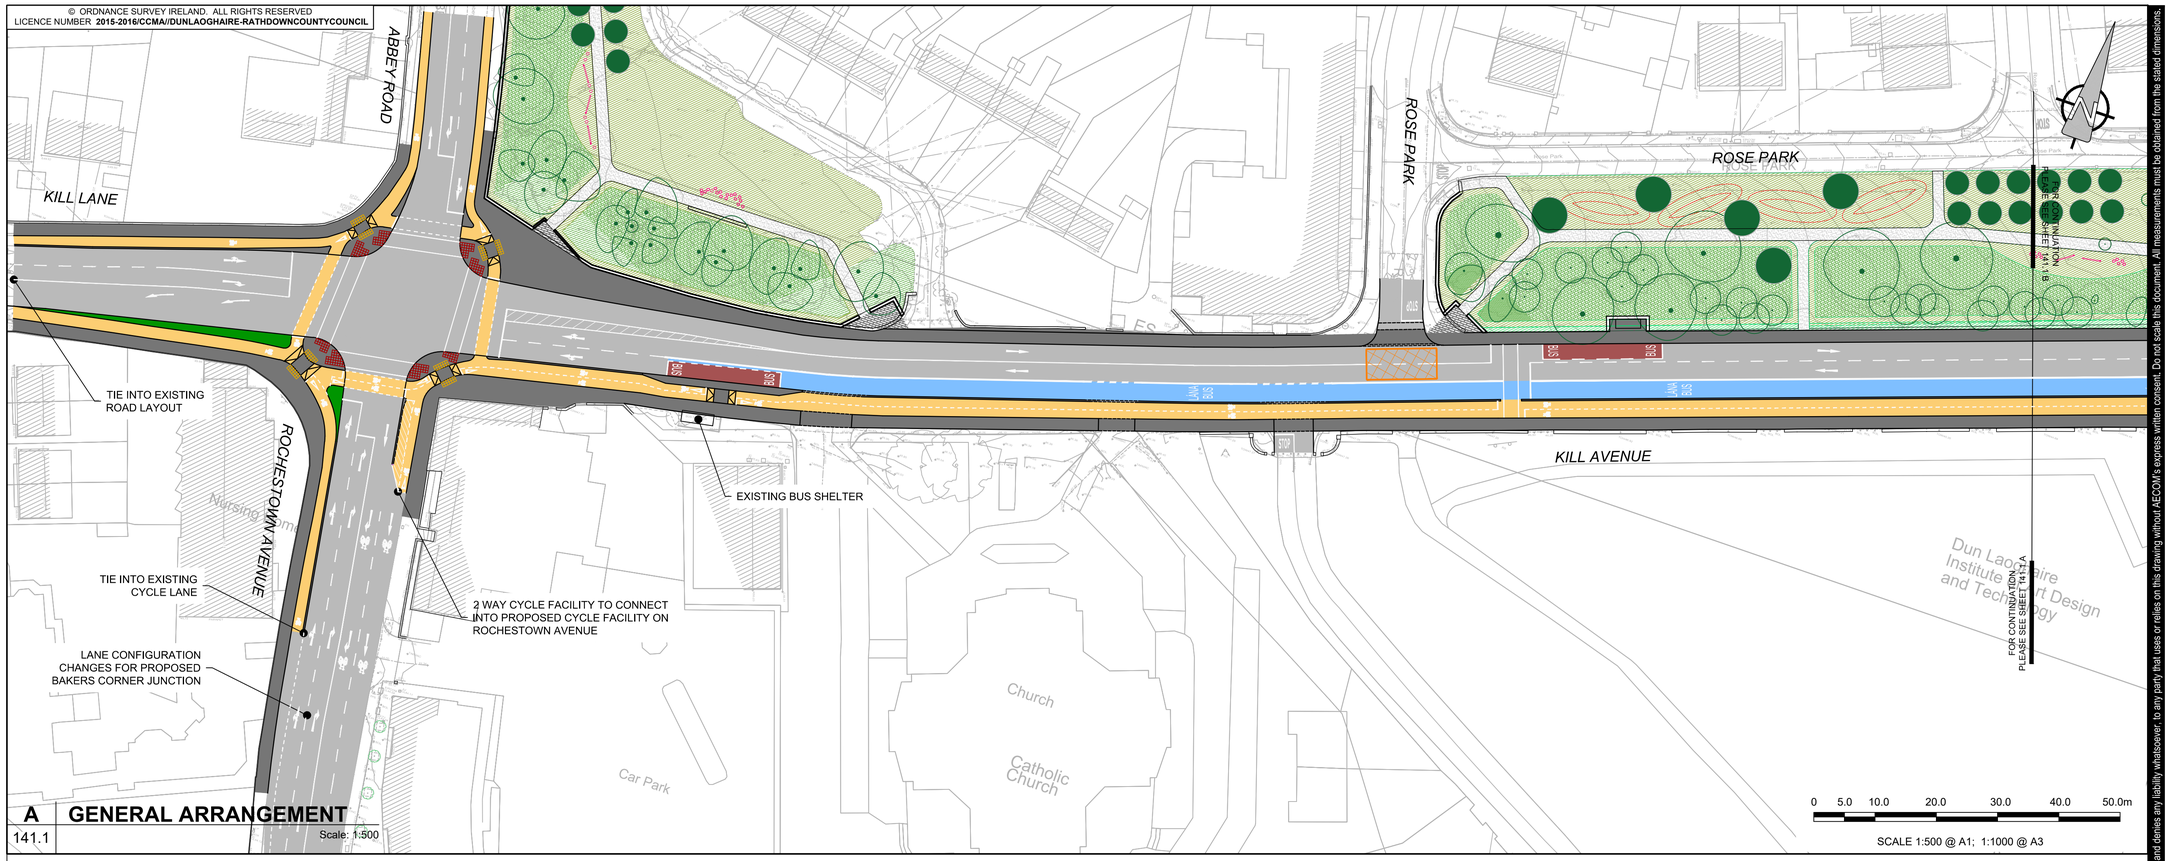

A GENERAL ARRANGEMENT
141.1 Scale: 1:500

LANDSCAPE LEGEND:

- EXISTING TREE
- EXISTING TREE TO BE REMOVED
- PROPOSED STREET TREE
- PROPOSED PARK TREE
- INCIDENTAL PLAY ZONE
- PLAYING FEATURES
- SM1: STREETSCAPE SHRUB MIX 1
- SM2: STREETSCAPE SHRUB MIX 2
- PM1: PARK MIX 1 (ORNAMENTAL FLOWERS)
- PM2: PARK MIX 2 (WILDFLOWER)
- GC1: GROUND COVER 1
- GC2: GROUND COVER 2
- LAWN
- EXISTING PLANTING TO BE RETAINED
- PP: PUBLIC PATHWAY PAVING
- PARK ENTRANCE PAVING 200mm X 100mm
- FEATURE PAVING 200mm X 100mm
- LANEWAY ENTRANCE PAVING
- EXPOSED AGGREGATE CONCRETE
- SF: BOLLARD

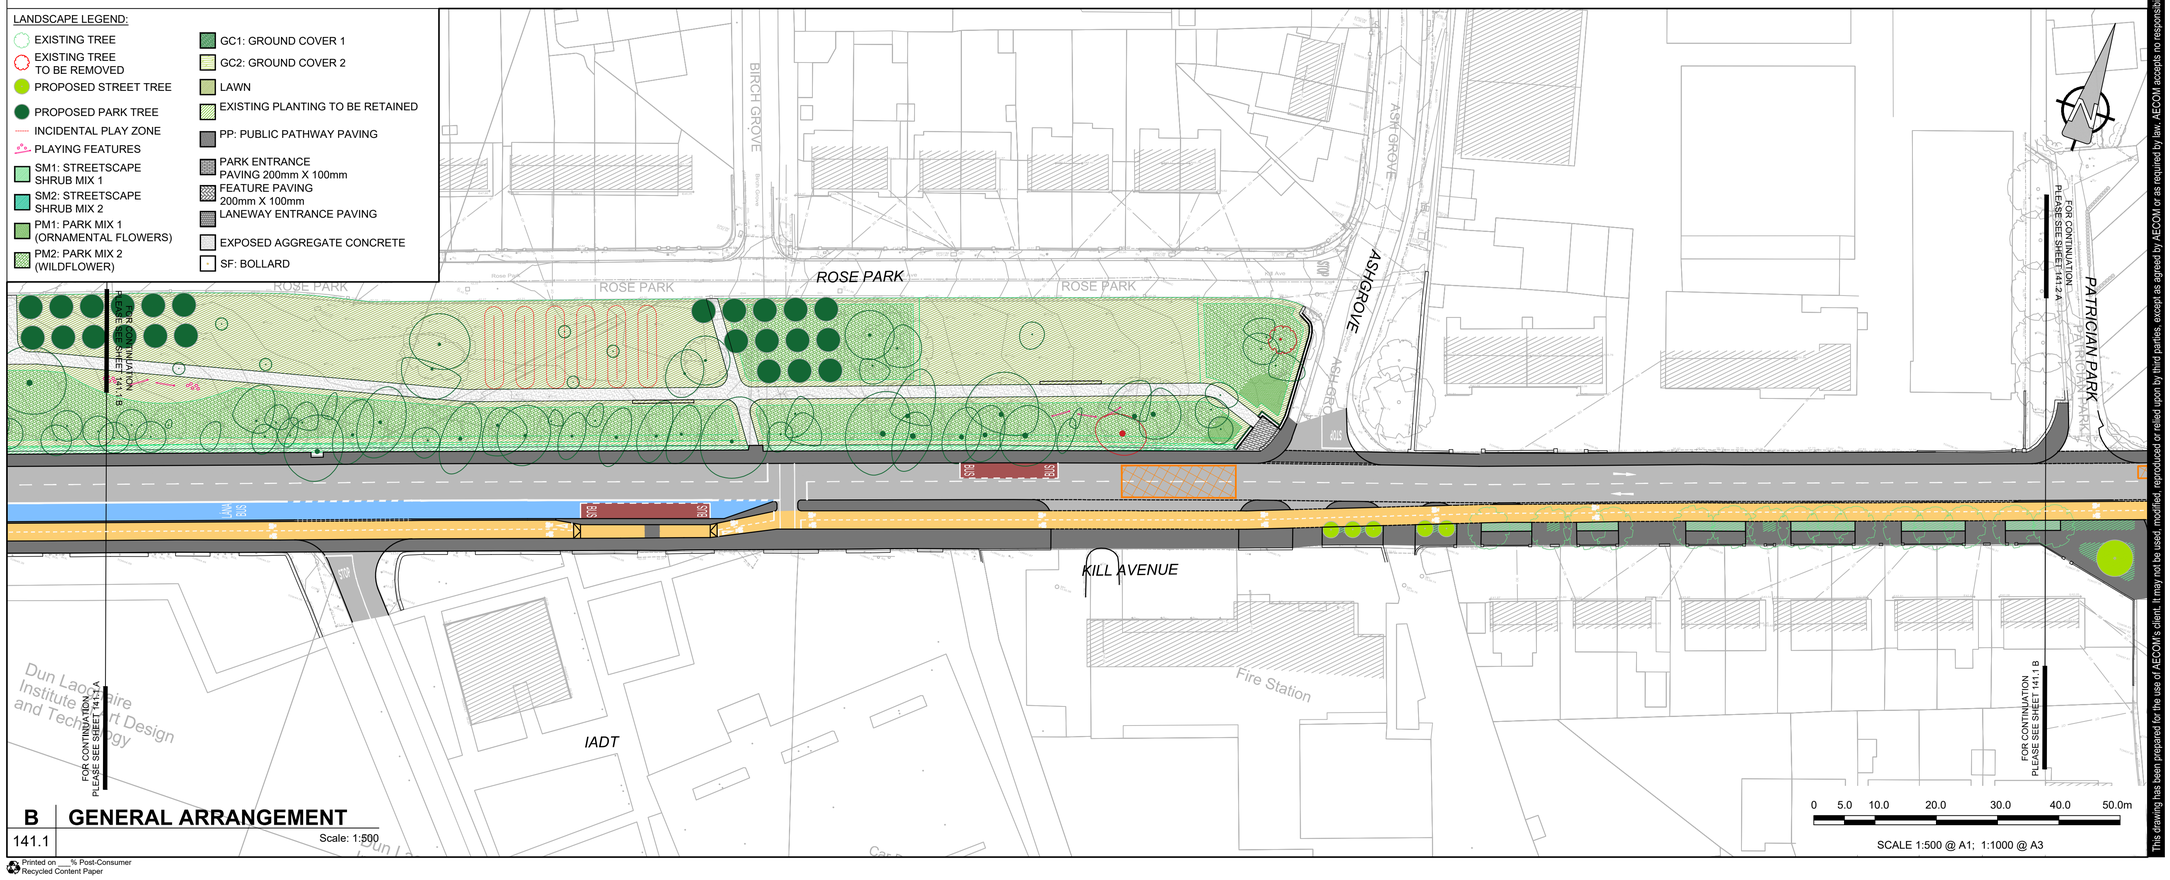

B GENERAL ARRANGEMENT
141.1 Scale: 1:500

Printed on ___% Post-Consumer Recycled Content Paper

This drawing has been prepared for the use of AECOM's client. It may not be used, modified, reproduced or relied upon by third parties, except as agreed by AECOM or as required by law. AECOM accepts no responsibility, and denies any liability whatsoever, to any party that uses or relies on this drawing without AECOM's express written consent. Do not scale this document. All measurements must be obtained from the stated dimensions.

AECOM

PROJECT
DUN LAOGHAIRE CENTRAL ACTIVE TRAVEL SCHEME

CLIENT
dlr Comhairle Contae County Council

CONSULTANT
AECOM
Adelphi Plaza
George's Street Upper
Dun Laoghaire Co.Dublin
Tel:+353(0)1 2383100 Fax:+353(0)1 2383199
www.aecom.com

NOTES:

1. THIS DRAWING IS TO BE READ IN CONJUNCTION WITH ALL OTHER RELEVANT DRAWINGS, ANY DISCREPANCIES, ERRORS OR OMISSIONS TO BE BROUGHT TO THE ATTENTION OF THE DESIGNER.
2. ALL DIMENSIONS ARE IN METERS UNLESS STATED OTHERWISE.
3. DO NOT SCALE. ALL DIMENSIONS AND COORDINATES SHALL BE CHECKED AND CONFIRMED ON SITE.

KEY:

- CYCLE TRACK
- CARRIAGEWAY
- FOOTWAY / ISLAND
- SHARED PATH
- LANDSCAPED AREA
- BUS BAY
- BUS LANE

ISSUE/REVISION

I/R	DATE	DESCRIPTION
A	AUGUST 2022	ISSUED FOR CONSULTATION

KEY PLAN

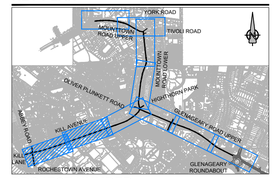

PROJECT NUMBER
60661468

SHEET TITLE
GENERAL ARRANGEMENT
SHEET 1 OF 5

SHEET NUMBER
SHT_DLRC_DD_141.1