ait
urbanism + landscape

Newmarket House,
Newmarket Square, Dublin 08

t: 087 7596581
e: daibhi@ait-place.ie

Document Issue Sheet

Stage: Planning

Client **Dun Laoghaire Rathdown County Council**

Project **Dundrum Living Streets**
Project No. **26DR02**

Date **13.11.2026**

DATE OF ISSUE 13.11.2026

day	13											
month	11											
year	26											

Document	No.	Size	Scale	Rev
Landscape Arrangement Plan - Sheet 01	0 201	A1	250	p
Landscape Arrangement Plan - Sheet 02	0 202	A1	250	p
Landscape Arrangement Plan - Sheet 03	0 203	A1	250	p
Landscape Arrangement Plan - Sheet 04	0 204	A1	250	p
Landscape Report		A3		p

Circulation

DBFL, DLR CC	e

d: draft i: information p: planning t: tender c: construction e: electronic cd:disc

Copyright : All creative artwork, landscape symbology, text, legends, specifications, descriptions and illustrations used in our drawings and reports are the intellectual property of áit urbanism + landscape ltd. and are not to be reproduced by others.

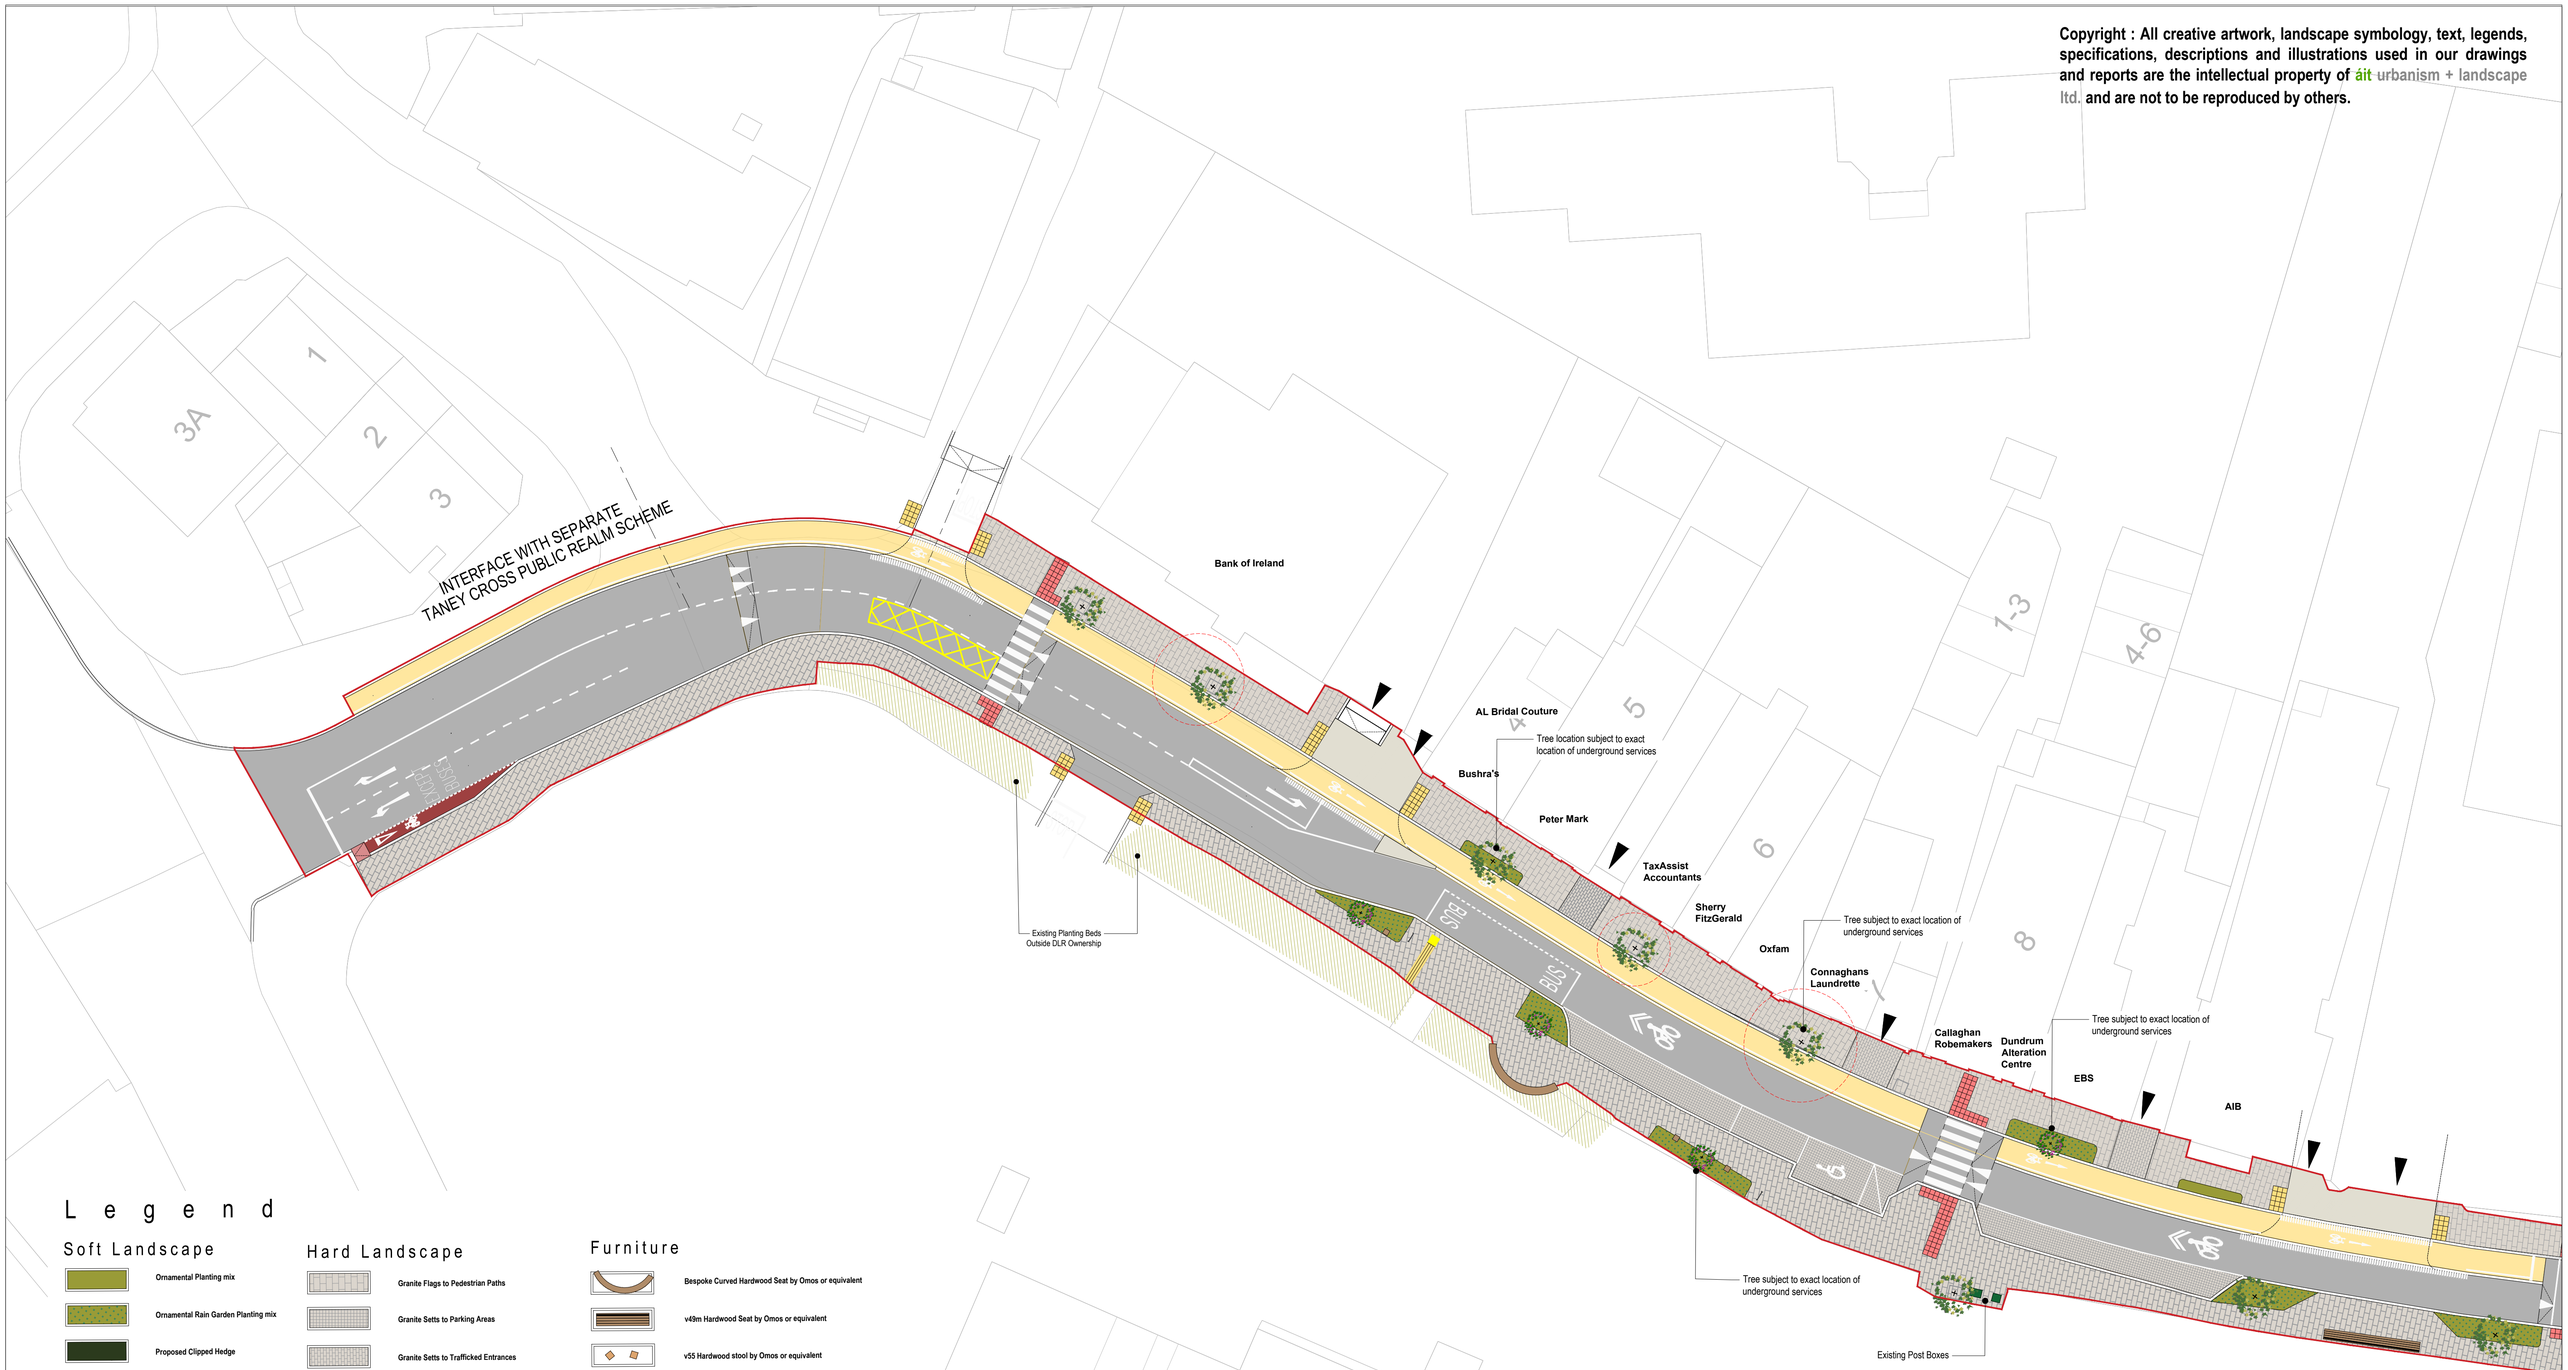

L e g e n d

Soft Landscape

- Ornamental Planting mix
- Ornamental Rain Garden Planting mix
- Proposed Clipped Hedge
- Proposed Specimen Street Tree
- Proposed Small Ornamental/multi-stem trees
- Existing Tree
- Existing Ash Tree to be removed due to threat of ash dieback

Hard Landscape

- Granite Flags to Pedestrian Paths
- Granite Setts to Parking Areas
- Granite Setts to Trafficked Entrances
- Concrete to Pedestrian Paths
- Existing Granite Flags at Church to be retained
- Granite Setts to Plaza to Match Church Flags

Furniture

- Bespoke Curved Hardwood Seat by Omos or equivalent
- v49m Hardwood Seat by Omos or equivalent
- v55 Hardwood stool by Omos or equivalent
- Sheffield Cycle Stands

This drawing is the copyright of áit urbanism + landscape. Unless otherwise stated all dimensions are in millimetres. Where dimensions are not given, drawings must not be scaled and the matter must be referred to the Landscape Architect. If the drawing includes conflicting details/dimensions the matter must be referred to the Landscape Architect. All dimensions must be checked on site. The Landscape Architect must be informed, by the Contractor, of any discrepencies before work proceeds.

DATE:	REV.:	DESCRIPTION:	DRAWN BY:	CHECKED BY:
-	-	-	-	-

NOTES:



KEY PLAN - 1:5000

áit urbanism + landscape
3rd Floor Newmarket House, Newmarket Square, Dublin 8 Ireland
t. + 353 86 1739522
www.ait-place.ie

ISSUE STATUS: PLANNING	REVISION: -		
DRAWING NO: 26DR02-DR-0201			
CLIENT: Dun Laoghaire Rathdown County Council			
PROJECT: Dundrum Living Streets	DRAWN BY: MK	1st ISSUE: 10.11.2026	NORTH
DRAWING: Landscape Arrangement Plan- Sheet 01	PROJECT NO: 26DR02	SCALE: 1:250	SHEET SIZE: A1	CHECKED BY: DMacD

Copyright : All creative artwork, landscape symbology, text, legends, specifications, descriptions and illustrations used in our drawings and reports are the intellectual property of áit urbanism + landscape ltd. and are not to be reproduced by others.

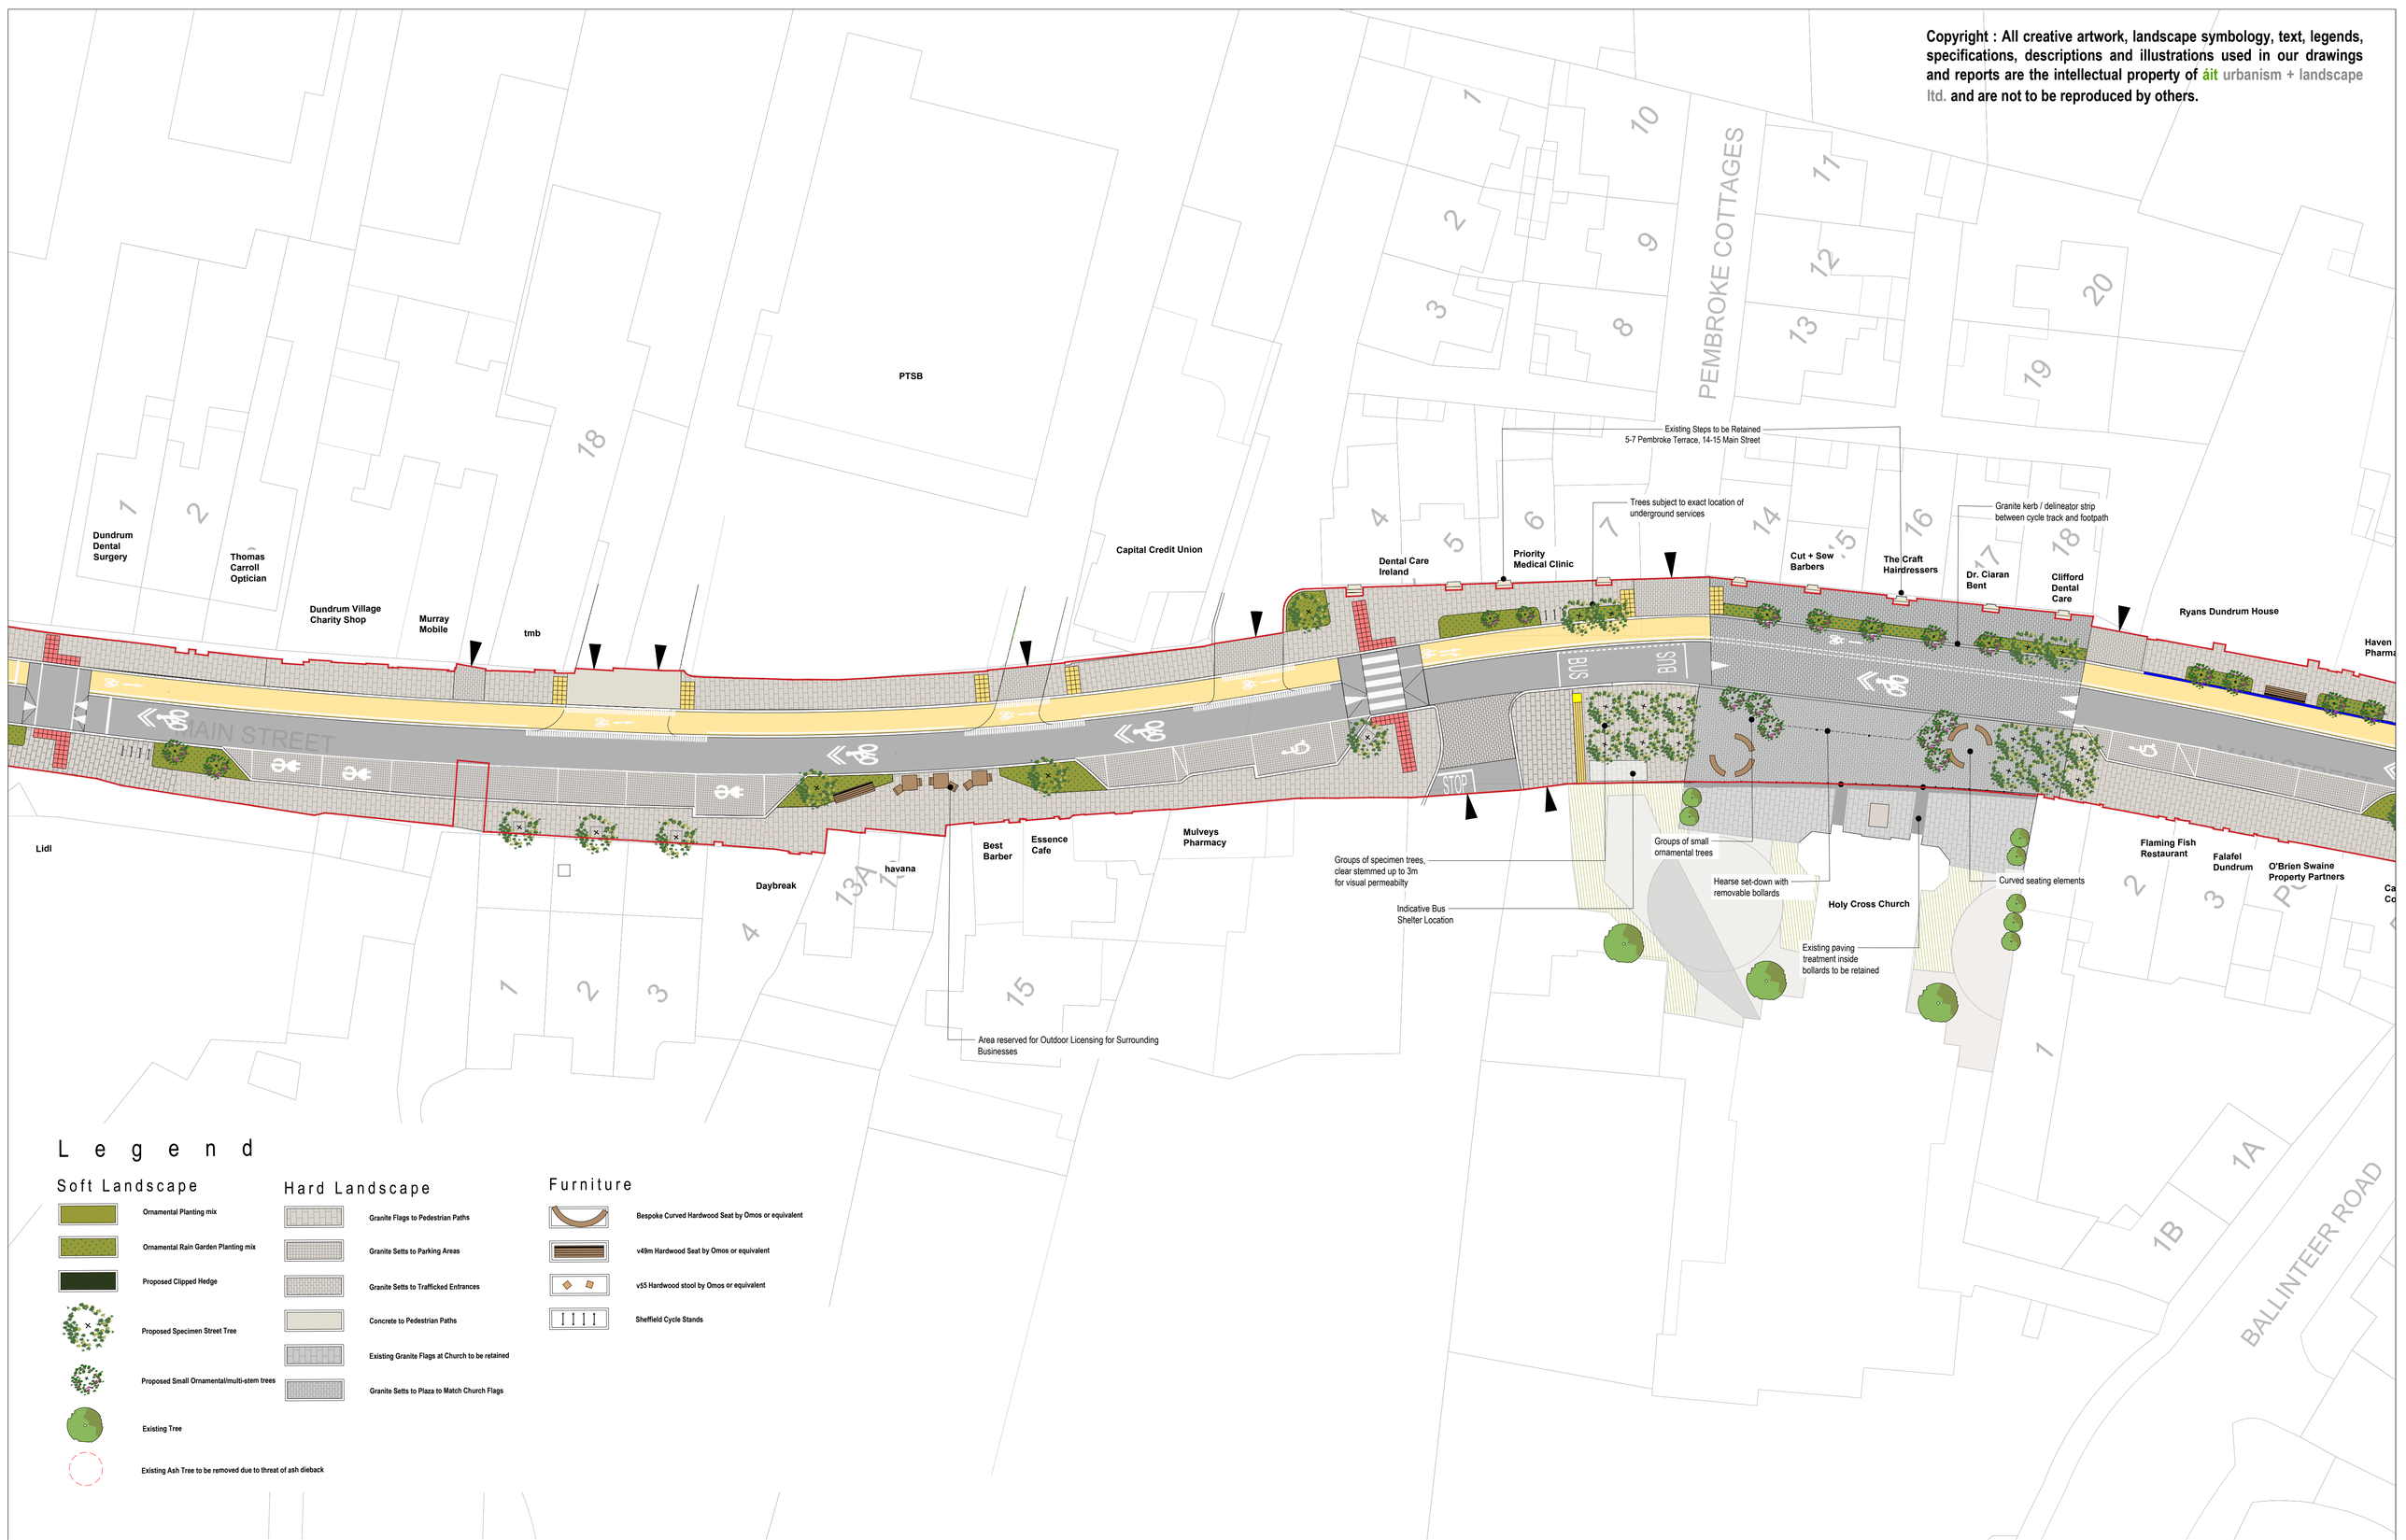

L e g e n d

Soft Landscape

- Ornamental Planting mix
- Ornamental Rain Garden Planting mix
- Proposed Clipped Hedge
- Proposed Specimen Street Tree
- Proposed Small Ornamental/multi-stem trees
- Existing Tree
- Existing Ash Tree to be removed due to threat of ash dieback

Hard Landscape

- Granite Flags to Pedestrian Paths
- Granite Setts to Parking Areas
- Granite Setts to Trafficked Entrances
- Concrete to Pedestrian Paths
- Existing Granite Flags at Church to be retained
- Granite Setts to Plaza to Match Church Flags

Furniture

- Bespoke Curved Hardwood Seat by Omos or equivalent
- v49m Hardwood Seat by Omos or equivalent
- v55 Hardwood stool by Omos or equivalent
- Sheffield Cycle Stands

This drawing is the copyright of áit urbanism + landscape. Unless otherwise stated all dimensions are in millimetres. Where dimensions are not given, drawings must not be scaled and the matter must be referred to the Landscape Architect. If the drawing includes conflicting details/dimensions the matter must be referred to the Landscape Architect. All dimensions must be checked on site. The Landscape Architect must be informed, by the Contractor, of any discrepencies before work proceeds.

DATE	REV.	DESCRIPTION	DRAWN BY:	CHECKED BY:
-	-	-	-	-

NOTES:

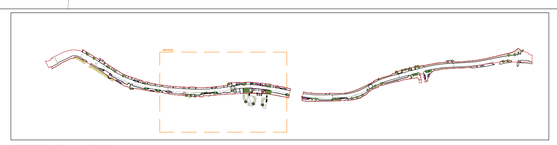

KEY PLAN - 1:5000

áit urbanism + landscape
3rd Floor Newmarket House, Newmarket Square, Dublin 8 Ireland
t + 353 86 1739522
www.ait-place.ie

ISSUE STATUS: PLANNING		REVISION: -	
DRAWING NO: 26DR02-DR-0202			
CLIENT: Dun Laoghaire Rathdown County Council			
PROJECT: Dundrum Living Streets	DRAWN BY: MK	1st ISSUE: 10.11.2026	NORTH
DRAWING: Landscape Arrangement Plan- Sheet 02	PROJECT NO: 26DR02 / SCALE: 1:250 / SHEET SIZE: A1		CHECKED BY: DMacD

Copyright : All creative artwork, landscape symbology, text, legends, specifications, descriptions and illustrations used in our drawings and reports are the intellectual property of áit urbanism + landscape ltd. and are not to be reproduced by others.

Legend

Soft Landscape

- Ornamental Planting mix
- Ornamental Rain Garden Planting mix
- Proposed Clipped Hedge
- Proposed Specimen Street Tree
- Proposed Small Ornamental/multi-stem trees
- Existing Tree
- Existing Ash Tree to be removed due to threat of ash dieback

Hard Landscape

- Granite Flags to Pedestrian Paths
- Granite Setts to Parking Areas
- Granite Setts to Trafficked Entrances
- Concrete to Pedestrian Paths
- Existing Granite Flags at Church to be retained
- Granite Setts to Plaza to Match Church Flags

Furniture

- Bespoke Curved Hardwood Seat by Omos or equivalent
- v49m Hardwood Seat by Omos or equivalent
- v55 Hardwood stool by Omos or equivalent
- Sheffield Cycle Stands

Proposed Clipped Hedge to Car Park Boundary

Motorcycle Parking

Area reserved for Outdoor Licensing for Surrounding Businesses

Haven Pharmacy

Ladbrokes

FLYE fit Gym

PYE Pizza Restaurant

Campbells Corner

Deveney's Off-Licence

Indian Spices Convenience Store

Donnybrook Fair

Tuthills Newsagent

Movies @ Dundrum

Carpark

12-18

19-24

1-6

7-12

25-30

This drawing is the copyright of áit urbanism + landscape. Unless otherwise stated all dimensions are in millimetres. Where dimensions are not given, drawings must not be scaled and the matter must be referred to the Landscape Architect. If the drawing includes conflicting details/dimensions the matter must be referred to the Landscape Architect. All dimensions must be checked on site. The Landscape Architect must be informed, by the Contractor, of any discrepencies before work proceeds.

DATE	REV.	DESCRIPTION	DRAWN BY	CHECKED BY
-	-	-	-	-

NOTES:

KEY PLAN - 1:5000

áit urbanism + landscape
3rd Floor Newmarket House, Newmarket Square, Dublin 8 Ireland
t: + 353 86 1739022
www.ait-place.ie

ISSUE STATUS: PLANNING		REVISION: -	
DRAWING NO: 26DR02-DR-0203			
CLIENT: Dun Laoghaire Rathdown County Council			
PROJECT: Dundrum Living Streets	DRAWN BY: MK	1st ISSUE: 10.11.2026	NORTH
DRAWING: Landscape Arrangement Plan- Sheet 03	PROJECT NO: 26DR02 / SCALE: 1:250 / SHEET SIZE: A1		CHECKED BY: DMacD

Copyright : All creative artwork, landscape symbology, text, legends, specifications, descriptions and illustrations used in our drawings and reports are the intellectual property of áit urbanism + landscape ltd. and are not to be reproduced by others.

L e g e n d

Soft Landscape

- Ornamental Planting mix
- Ornamental Rain Garden Planting mix
- Proposed Clipped Hedge
- Proposed Specimen Street Tree
- Proposed Small Ornamental/multi-stem trees
- Existing Tree
- Existing Ash Tree to be removed due to threat of ash dieback

Hard Landscape

- Granite Flags to Pedestrian Paths
- Granite Setts to Parking Areas
- Granite Setts to Trafficked Entrances
- Concrete to Pedestrian Paths
- Existing Granite Flags at Church to be retained
- Granite Setts to Plaza to Match Church Flags

Furniture

- Bespoke Curved Hardwood Seat by Omos or equivalent
- v49m Hardwood Seat by Omos or equivalent
- v55 Hardwood stool by Omos or equivalent
- Sheffield Cycle Stands

SRTS Road Markings

Rockville Apartments

BUS

BUS

DYFORD ROAD

The Ironworks

Tree subject to exact location of underground services

Miss Ali Stage School

Ridgeford Apartments

Existing Granite Paving Treatment to be retained

Newly Constructed Seating Area

Existing Bus Shelter to be Retained

Area Under Const

RIDGEFORD

This drawing is the copyright of áit urbanism + landscape. Unless otherwise stated all dimensions are in millimetres. Where dimensions are not given, drawings must not be scaled and the matter must be referred to the Landscape Architect. If the drawing includes conflicting details/dimensions the matter must be referred to the Landscape Architect. All dimensions must be checked on site. The Landscape Architect must be informed, by the Contractor, of any discrepencies before work proceeds.

DATE	REV.	DESCRIPTION	DRAWN BY:	CHECKED BY:
-	-	-	-	-

NOTES:



KEY PLAN - 1:5000

áit urbanism + landscape
3rd Floor Newmarket House, Newmarket Square, Dublin 8 Ireland
t: + 353 86 1739522
www.ait-place.ie

ISSUE STATUS:	PLANNING
REVISION:	-
DRAWING NO:	26DR02-DR-0204
CLIENT:	Dun Laoghaire Rathdown County Council
PROJECT:	Dundrum Living Streets
DRAWING:	Landscape Arrangement Plan- Sheet 04

DRAWN BY: MK	1st ISSUE: 10.11.2026		NORTH
PROJECT NO: 26DR02	SCALE: 1:250	SHEET SIZE: A1	CHECKED BY: DMacD