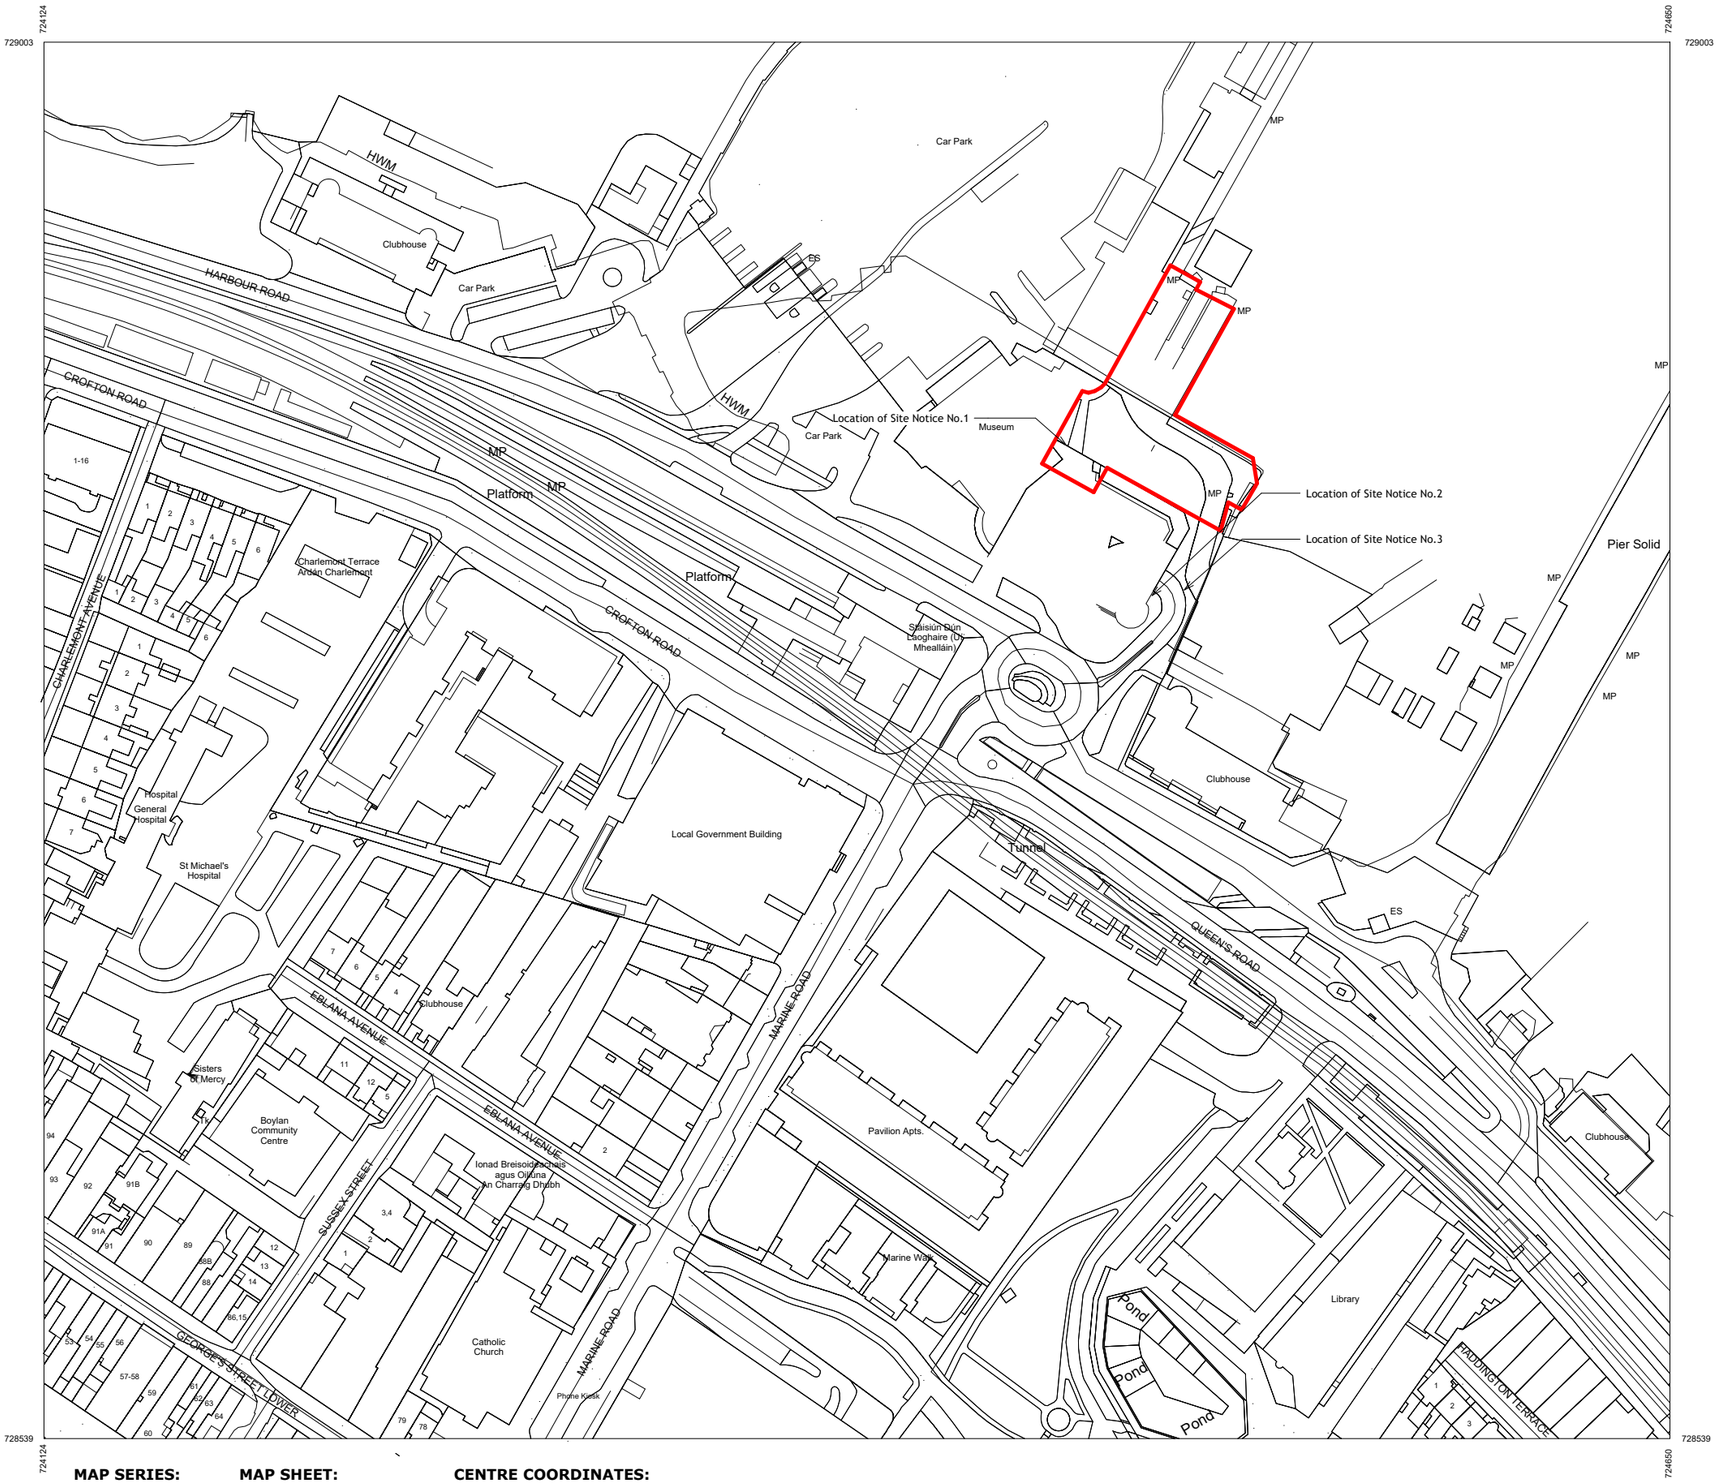

MAP SERIES: 1:1000

MAP SHEET: 3394-1

CENTRE COORDINATES: ITM X 724628, Y 728605

1 OS Map
1 : 1000

PLOT DATE: 28/08/2026 14:24:39

NOTES:

Legend
Site Area : 2765sqm
or
0.2765 Hectares

KEY PLAN: NOT TO SCALE

SCALE BAR: 0 10000 20000 50000
SCALE: 1:1000

NORTH: N

Comhairle Contae County Council

dlr Architects
County Hall, Marine Road, Dún Laoghaire,
Co. Dublin, A96 K6C9
(01) 2300391 www.dlrcoco.ie

© The National Mapping Division of Tailte Éireann, 2025
All rights reserved. Licence Agreement/ CYAL50441399
Dun Laoghaire-Rathdown County Council, 2025

REV	DATE	BY	DESCRIPTION

PROJECT:
Cruise Passenger Plaza Realignment
St Michael's Pier, Harbour Road,
Dun Laoghaire, Co. Dublin, Ireland

SCALE AT A1:	CHK: SC	APP: SC
As indicated	DES: AC	DRW: AC

DATE: 08/09/2026

DRAWING TITLE: Site Location Plan

DRAWING NUMBER: (Revit Sheet Number)

Project	Originator	Volume	Level	Type	Role	Number
2007	DLR	2007	SP	DR	A	100

STATUS: S0

REV: