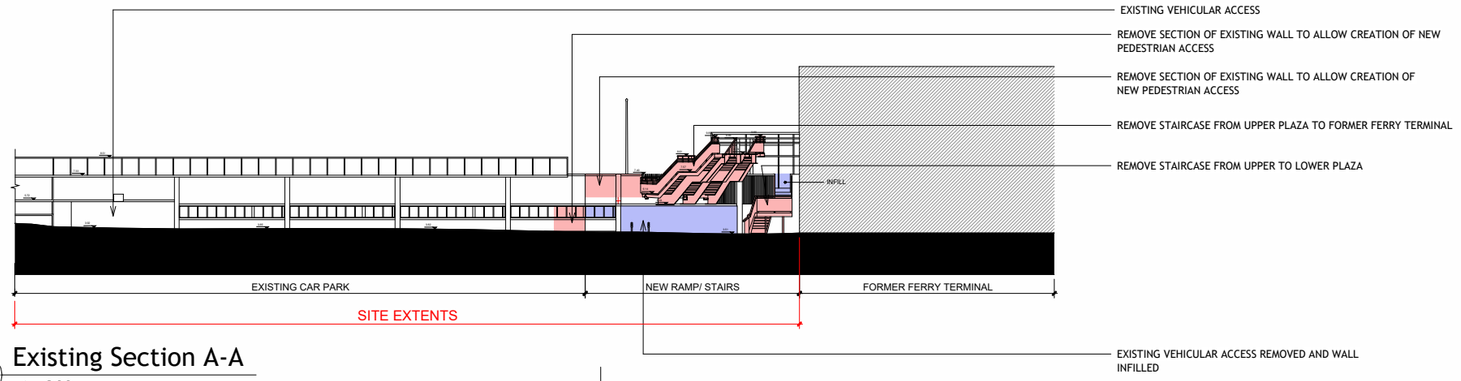

1 Existing Section A-A

1 : 200

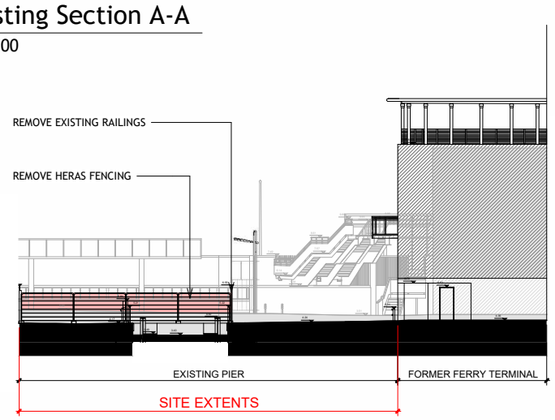

2 Existing Section B-B

1 : 200

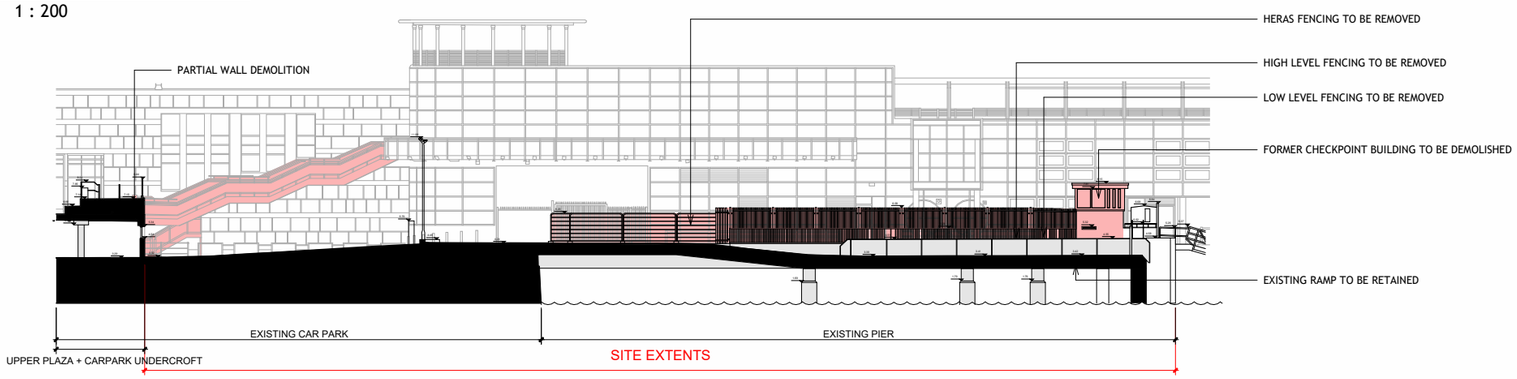

3 Existing Section C-C

1 : 200

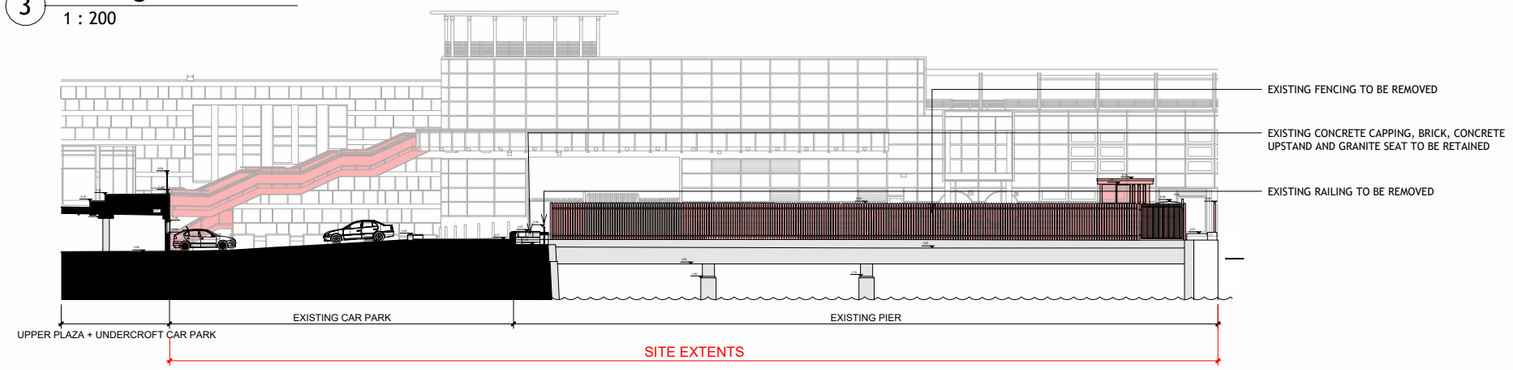

4 Existing Section D-D

1 : 200

PLOT DATE: 20/08/2026 17:26:12

NOTES:

Legend

- Demolition area
- Infill area

KEY PLAN

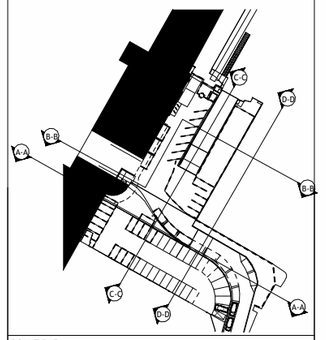

SCALE BAR:

0 2000 4000 10000

SCALE: 1:200

dlr Comhairle Contae County Council

dlr Architects
County Hall, Marine Road, Dún Laoghaire,
Co. Dublin, A96 K6C9
(01) 2300391 www.dlrcoco.ie

© The National Mapping Division of Tailte Éireann, 2025
All rights reserved. Licence Agreement/ CYAL50441399
Dun Laoghaire-Rathdown County Council, 2025

REV	DATE	BY	DESCRIPTION

PROJECT:

Cruise Passenger Plaza Realignment
St Michael's Pier, Harbour Road,
Dun Laoghaire, Co. Dublin, Ireland

SCALE AT A1:	CHK: SM	APP: SM
As indicated	DES: AC	DRW: ERL

DATE: 08/09/26

DRAWING TITLE: Existing Sections

DRAWING NUMBER: (Revit Sheet Number)

Project · Originator · Volume · Level · Type · Role - Number

2007 · DLR · ZZ · ZZ · DR · A - 201

STATUS:	REV:
S0	