RELOCATION OF THE BUS SET-DOWN AREA

TREE TO BE REMOVED

REMOVAL OF 3NO. CAR PARKING

BUS SET DOWN

14.41m

PROPOSED CONTINUOUS FOOTPATH

STOP

REMOVAL OF 4NO. CAR PARKING

PROPOSED RAISED TABLE WITH ZEBRA CROSSING AND BELISHA BEACONS

Church of Ireland Church

REFER TO SHEET 02 FOR MATCHLINE

Scale 1:250 @ A1

0 2 4 6 8 10


Notes:

1. This drawing should be read in conjunction with all other drawings and relevant specifications.
2. Contractor to inform Employer's Representative of any discrepancies prior to commencement of the Works.
3. It is responsibility of the contractor to confirm the presence / location of all services during the works.
4. All boundaries and adjoining roads to be checked on site prior to commencement of works.
5. Drawings based on topographical survey undertaken by TST Engineering on April 2024.

LEGEND:

- AREA PROVIDED BY THE EMPLOYER
- EXISTING KERB
- PROPOSED KERB
- PROPOSED FOOTPATH
- PROPOSED CARRIAGEWAY
- PROPOSED CYCLE LANE
- EXISTING GRASS
- PROPOSED RAMP
- PROPOSED BUFF TACTILES
- PROPOSED RED TACTILES
- PROPOSED LANDSCAPE RAIN GARDEN
- PROPOSED TREE TO BE REMOVED
- PROPOSED FLEXIBLE BOLLARD
- PROPOSED PENCIL BOLLARD
- PROPOSED BELISHA BEACON
- PROPOSED TRAFFIC SIGN

© Ordnance Survey Ireland. All rights reserved.
Licence number 2015-2023/CCMA//Dún Laoghaire-Rathdown County Council

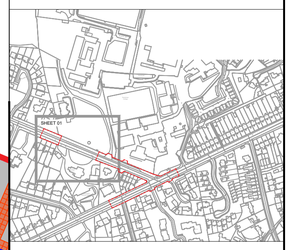

Rev.	Date	Revison details	Drawn	Checked	Approved
P0	15/10/2026	For Planning	SRP	AMP	AMP

© This drawing is the property of SYSTRA Limited and the information can only be reproduced with their prior permission.

SYSTRA
www.systra.ie
2nd Floor, Riverview House
21-23 City Quay, Dublin 2
D02 FP21
Tel: +353 1 566 2028

Client: dlr Dún Laoghaire County Council; Údarás Náisiúnta Iompair National Transport Authority

Project: Safe Routes to School
Dún Laoghaire-Rathdown County Council


Title: For Planning - Section 38
Dominican College Sion Hill

Sheet 1 of 2

Drawn	Checked	Approved
SRP	AMP	AMP

Original drg. size	Date	Scale
A1	November 2026	1:250

Drawing Status	Drawing Number	Rev.
Preliminary	IE01T23A77_S2_PD_GA_P0_01	P0

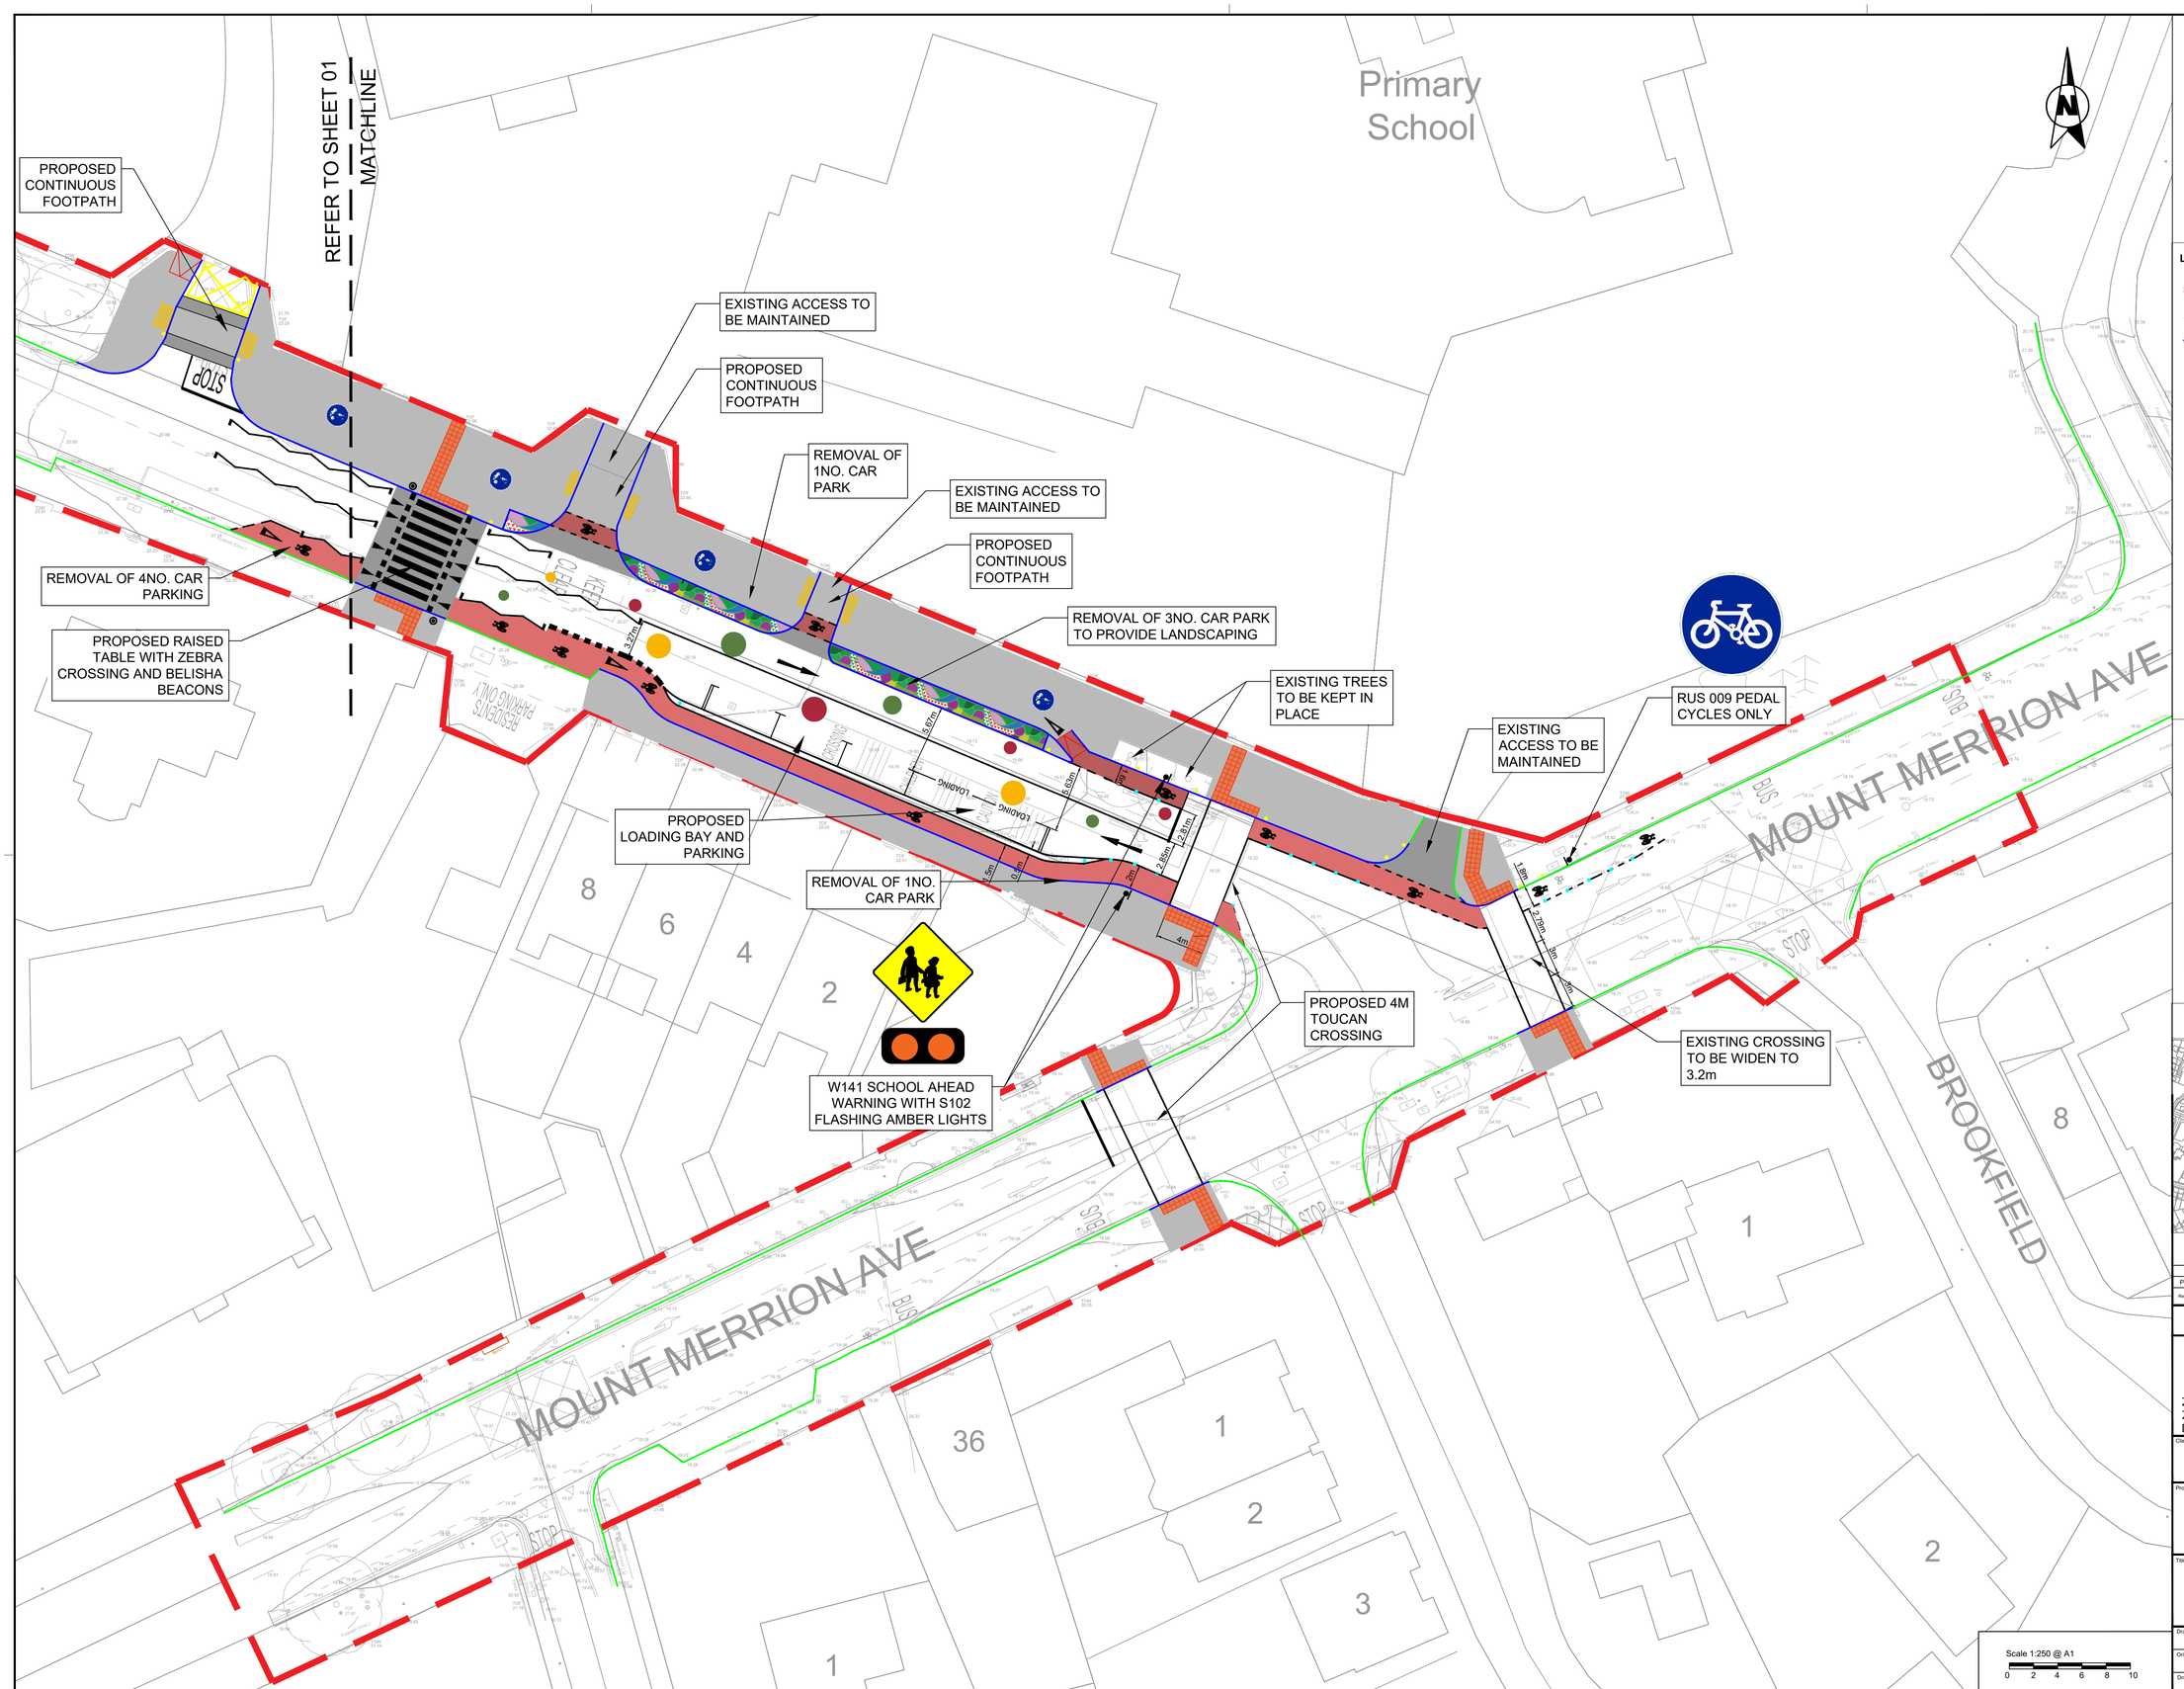


Notes:

1. This drawing should be read in conjunction with all other drawings and relevant specifications.
2. Contractor to inform Employer's Representative of any discrepancies prior to commencement of the Works.
3. It is responsibility of the contractor to confirm the presence / location of all services during the works.
4. All boundaries and adjoining roads to be checked on site prior to commencement of works.
5. Drawings based on topographical survey undertaken by TST Engineering on April 2024.

LEGEND:

- AREA PROVIDED BY THE EMPLOYER
- EXISTING KERB
- PROPOSED KERB
- PROPOSED FOOTPATH
- PROPOSED CARRIAGEWAY
- PROPOSED CYCLE LANE
- EXISTING GRASS
- PROPOSED RAMP
- PROPOSED BUFF TACTILES
- PROPOSED RED TACTILES
- PROPOSED LANDSCAPE RAIN GARDEN
- PROPOSED TREE TO BE REMOVED
- PROPOSED FLEXIBLE BOLLARD
- PROPOSED PENCIL BOLLARD
- PROPOSED BELISHA BEACON
- PROPOSED TRAFFIC SIGN

© Ordnance Survey Ireland. All rights reserved.
Licence number 2015-2023/CCMA//Dún Laoghaire-Rathdown County Council

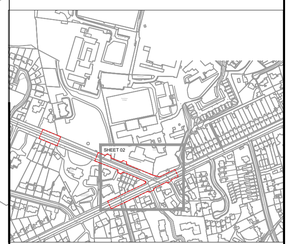

Rev.	Date	Revision details	Drawn	Checked	Approved
P0	15/10/2026	For Planning	SRP	AMP	AMP

© This drawing is the property of SYSTRA Limited and the information can only be reproduced with their prior permission.

SYSTRA
www.systra.ie
2nd Floor, Riverview House
21-23 City Quay, Dublin 2
D02 FP21
Tel: +353 1 566 2028

Client: dlr Comhairle Contae County Council; Údarás Náisiúnta Iompair National Transport Authority

Project: Safe Routes to School
Dún Laoghaire-Rathdown County Council

Title: For Planning - Section 38
Dominican College Sion Hill

Sheet 2 of 2

Scale 1:250 @ A1
0 2 4 6 8 10

Drawn	Checked	Approved
SRP	AMP	AMP

Original drg. size	Date	Scale
A1	November 2026	1:250

Drawing Status	Drawing Number	Rev.
Preliminary	IE01T23A77_S2_PD_GA_P0_02	P0