



B LANDSCAPE SECTION KEY
SCALE: 1:500@A1



KEY PLAN - dns

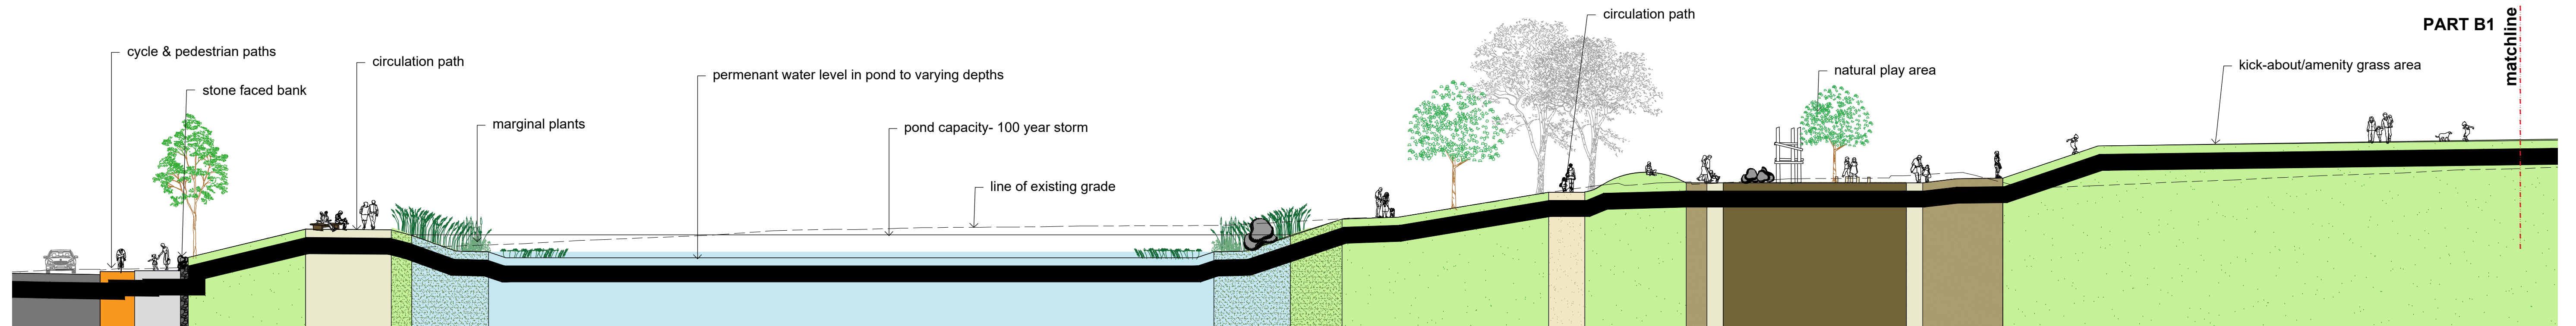

B1 PART LANDSCAPE SECTION
SCALE: 1:200@A1

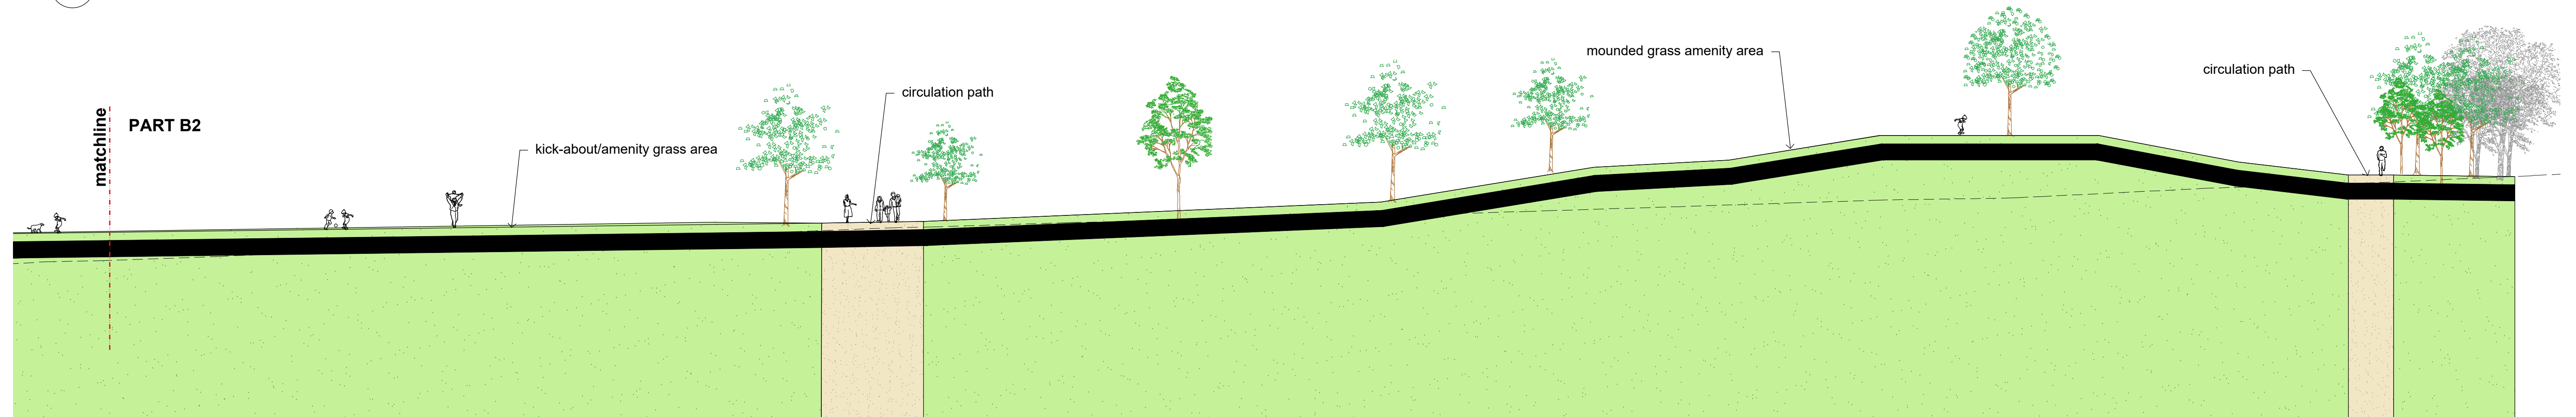


B2 PART LANDSCAPE SECTION
SCALE: 1:200@A1

REV	DATE	AMENDMENT
-----	------	-----------

CUNNANE STRATTON REYNOLDS
LAND PLANNING & DESIGN

DUBLIN OFFICE
3 MOLESWORTH PLACE DUBLIN 2
TEL 01 661 0419 FAX 01 661 0431
EMAIL info@csrlandplan.ie

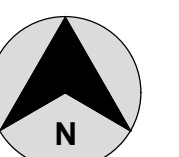

PROJECT: GLENAMUCK PARK	DATE: MARCH 2021
	SCALE: AS NOTED @ A1
DRAWING: LANDSCAPE SECTION B	DRAWN: CHECKED: DL
	DRAWING NO: 17479-2-202