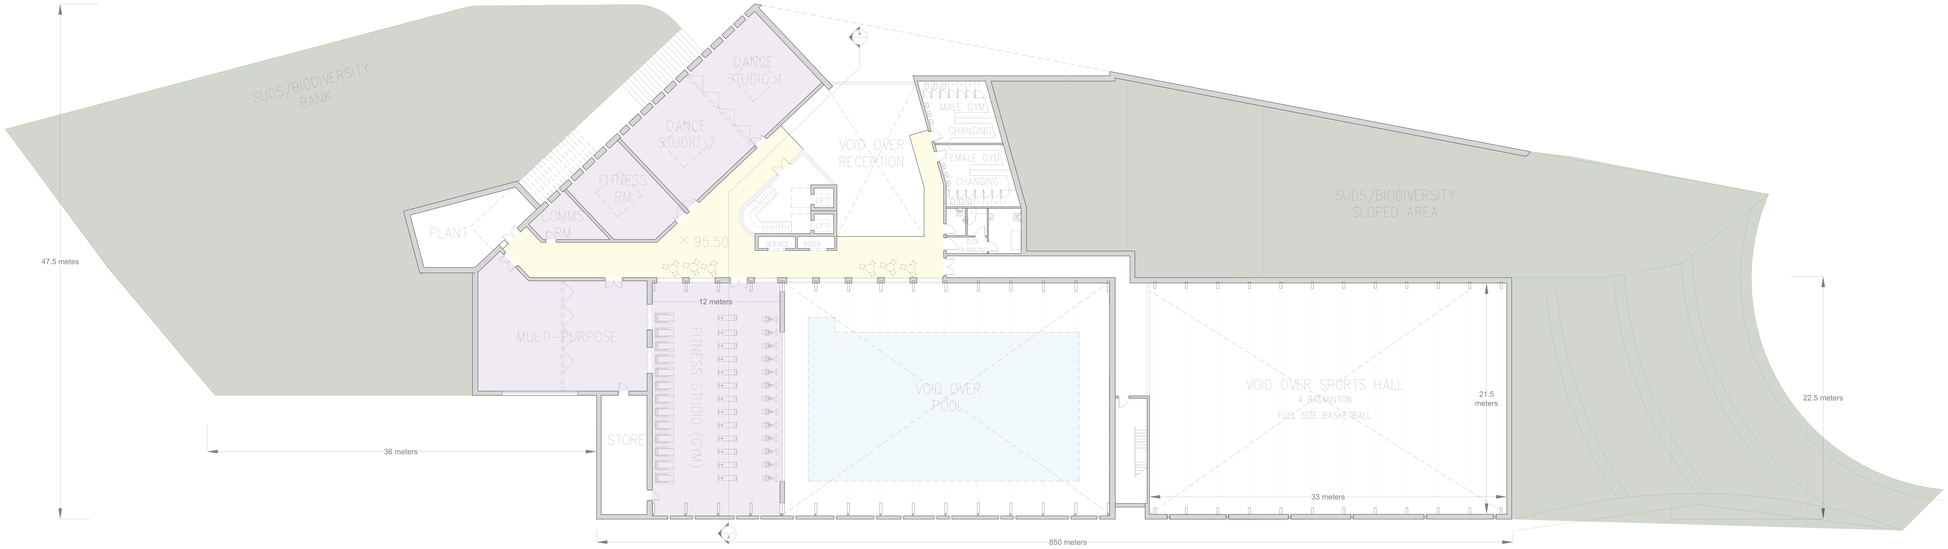

03 PROPOSED FIRST FLOOR PLAN
SCALE 1:100

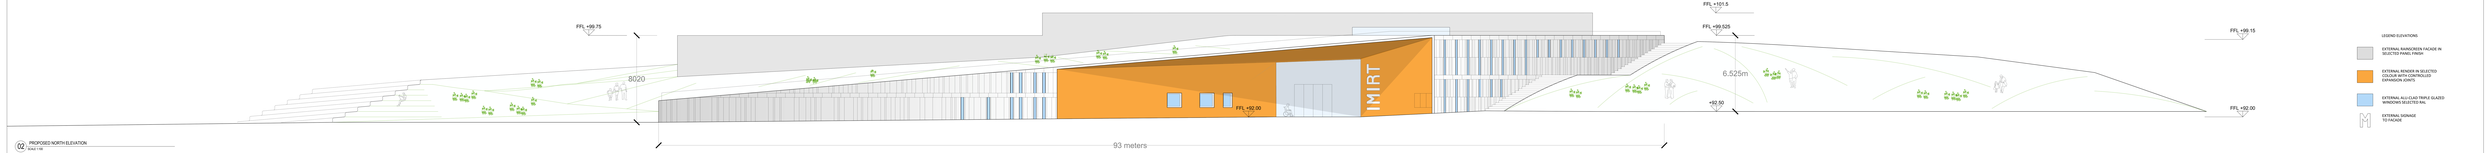

02 PROPOSED NORTH ELEVATION
SCALE 1:100

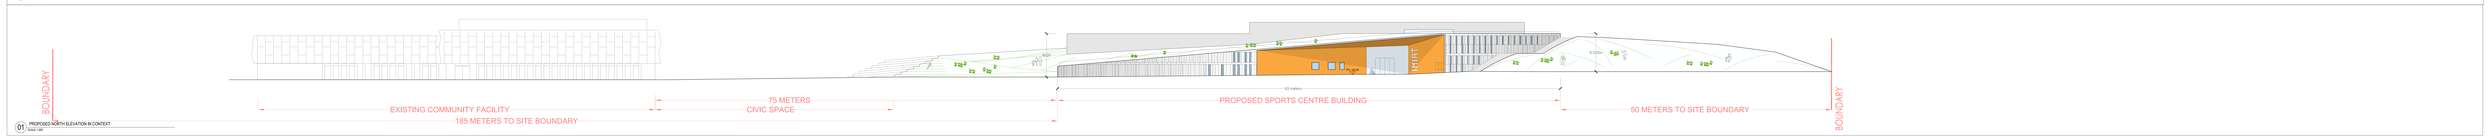

01 PROPOSED NORTH ELEVATION IN CONTEXT
SCALE 1:200

Rev.	Date	Drawn	Description

Rev.	Date	Drawn	Description

Do not scale this drawing, use figured dimensions only. Check all dimensions on site before ordering any goods and/or commencing any work. Report any discrepancies to architect without delay. This drawing is the property of the Architect and is not to be reproduced in whole or in part without his consent.

© - Ordnance Survey Ireland. All rights reserved.
License number 2015 OF0CC7B4
Ord. Ireland Publication Copyright Notice

dlr
Dublin City Council

Job:	Central Bereavit Sports Campus
Title:	FIRST FLOOR PLAN & SOUTH ELEV.
Drawing No.	1000-SLR-ZZ-00-DR-A-0101

Scale: B.O.S. / 1:100 — Status: S4/P1
Drawn: — Revision: —
Job No.: — Date: — Size: A0
Checked: — Date: — Size: A0
Suitability Statement:
S1 - Suitable for information
S2 - Suitable for comment purposes
S3 - Suitable for approval purposes
S4/P1 - Suitable for tender purposes
S4/P2 - Suitable for construction purposes