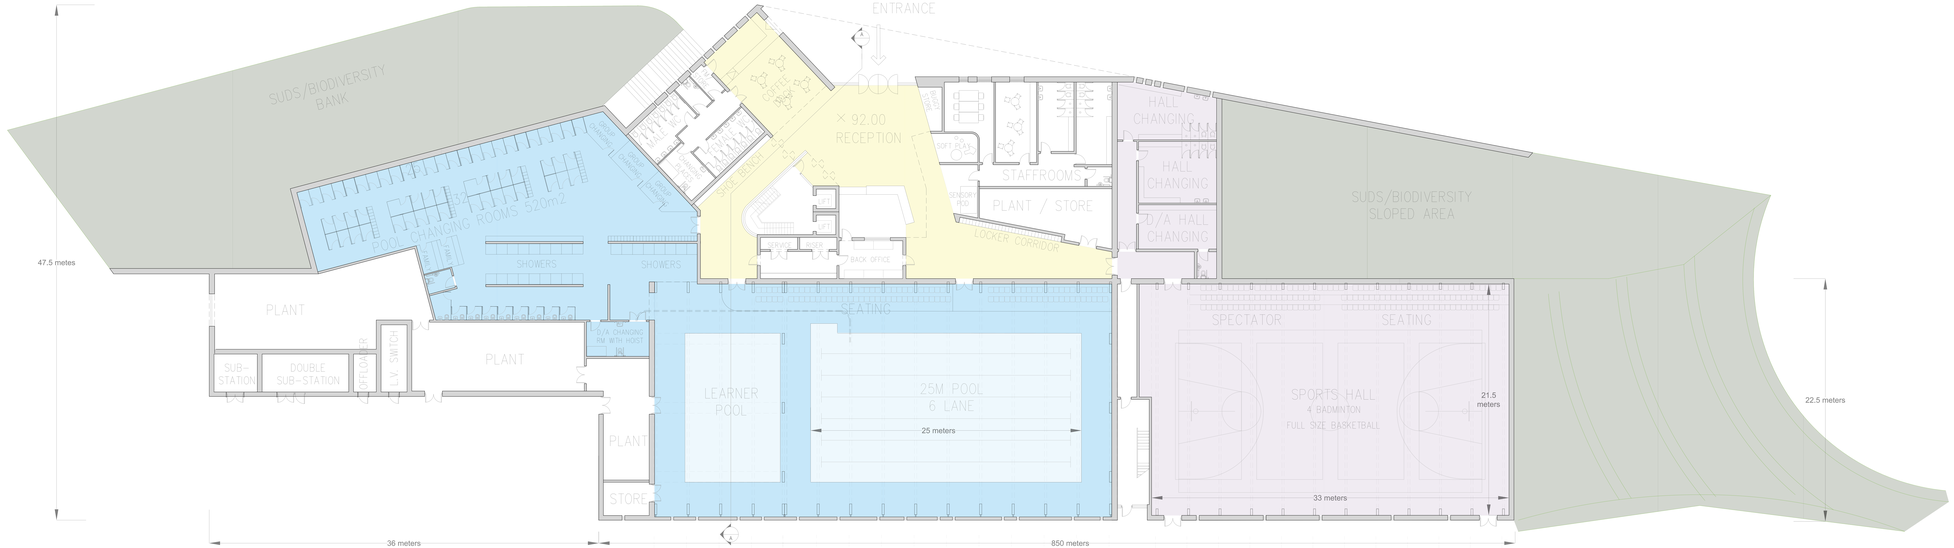

03 PROPOSED GROUND FLOOR PLAN
SCALE 1:100

02 PROPOSED SOUTH ELEVATION
SCALE 1:100

LEGEND ELEVATIONS

EXTERNAL RAINSCREEN FACADE IN SELECTED PANEL FINISH

EXTERNAL RENDER IN SELECTED COLOUR WITH CONTROLLED EXPANSION JOINTS

EXTERNAL ALU-CLAD TRIPLE GLAZED WINDOWS SELECTED RAL

EXTERNAL SIGNAGE TO FACADE

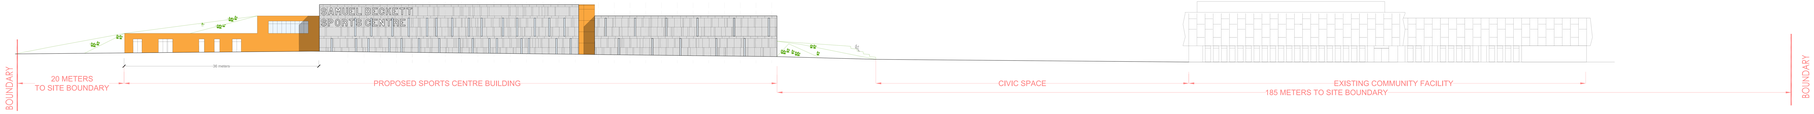

01 PROPOSED SOUTH ELEVATION IN CONTEXT
SCALE 1:200

Rev	Date	Drawn	Description

Rev	Date	Drawn	Description

Do not scale from this Drawing, use figured dimensions only. Check all dimensions at site before commencing work. Report any discrepancies to architect before proceeding. This drawing and Copyright therein remain the property of Scott Cullen.

© - Ordnance Survey Ireland. All rights reserved.
© Government of Ireland. All rights reserved.
Dun Laoghaire-Rathdown County Council

dlr
Dun Laoghaire-Rathdown County Council

Job	Samuel Beckett Sports Campus
Drawing	GROUND FLOOR PLAN & NORTH ELEVATION
Drawn by	Architects Department
Drawing No.	1429-SCB-GB-DR-A-1100
Scale @ A1 & A3	1:100
Status	PART A
Date	06/10/2021
Rev	-
Checked by	Scott Cullen
Suitability	S3 - Suitable for Stage 3 Approval
Revision	SER PLAN

Architects Department, Dun Laoghaire-Rathdown County Council, Marine and Industrial Site, Ballyman Road, Sandycove, Dublin 18, D18 W094