02 PROPOSED ROOF PLAN
SCALE 1:500

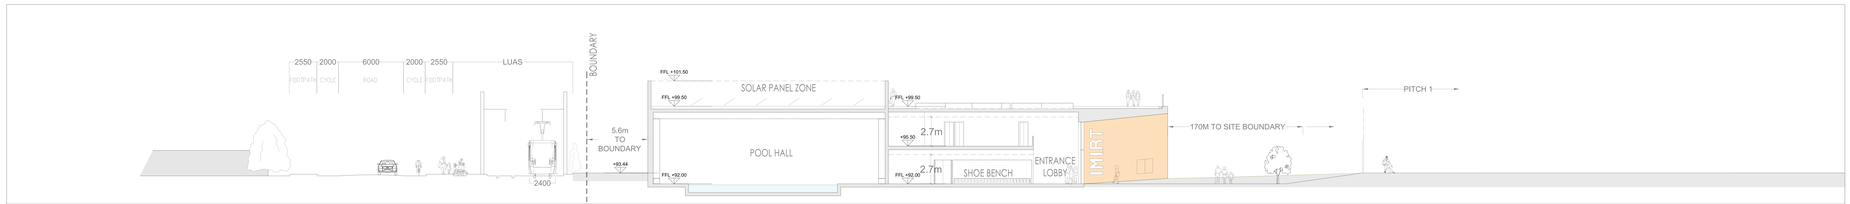

01 SECTION A-A
SCALE 1:100

© Ordnance Survey Ireland. All rights reserved.
Licence number 2012/23/CCMA
Compiled and Published by the Ordnance Survey Ireland (OSi)
and the Property Registration Authority Ireland

dlr
Dún Laoghaire-Rathdown County Council

Sentinel Westerlo Sports Complex

ROOF PLAN & SECTION A-A

Scale @ A1 & A3 — 1:100 / 1:200
Date — 03/08/2020
Rev —
Job No. — 19-06
Drg No. — 1906-SLDR-ZZ-XX-DR-A-1100
Status — S4/CA
Suitable for Approval
Name of Architectural Practice: Sheils Flynn Ltd.
Name of Architect: Sean O'Laoghaire