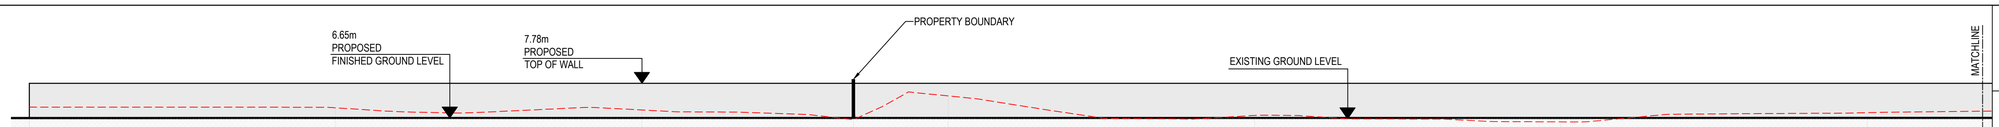

DATUM 5.00m OD

CHAINAGE (m)	0.00	10.00	20.00	24.33	30.00		45.20	50.00	60.00
EXISTING GROUND LEVEL (m)	7.00	6.98	6.91	6.80	8.31	6.73	6.61	6.52	6.82
PROPOSED TOP OF WALL LEVEL (m)	7.78	7.78	7.78	7.78	7.78	7.78	7.78	7.78	7.78

ELEVATION 1
RIGHT BANK WALL - LONGSECTION
SCALE: H 1:200, V 1:200, DATUM 5.00m

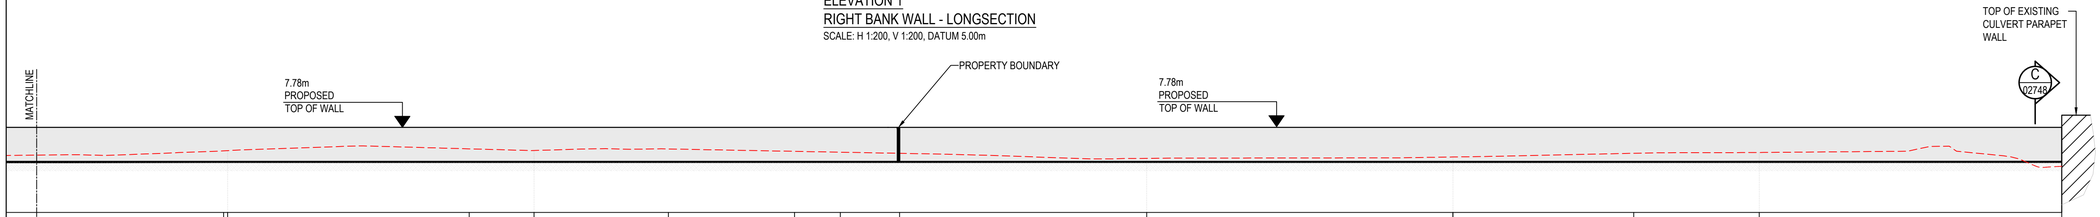

69.87	70.00	77.89	80.00	84.39	88.50	90.00	91.93	100.00	110.00	115.90	120.00	129.88
7.01	7.02	7.08	7.02	7.07	7.00	6.97	6.93	6.77	6.81	6.93	6.96	6.51
	7.78	7.78	7.78	7.78	7.78	7.78	7.78	7.78	7.78	7.78	7.78	7.78

ELEVATION 1
RIGHT BANK WALL - LONGSECTION (CONTINUED.)
SCALE: H 1:200, V 1:200, DATUM 5.00m

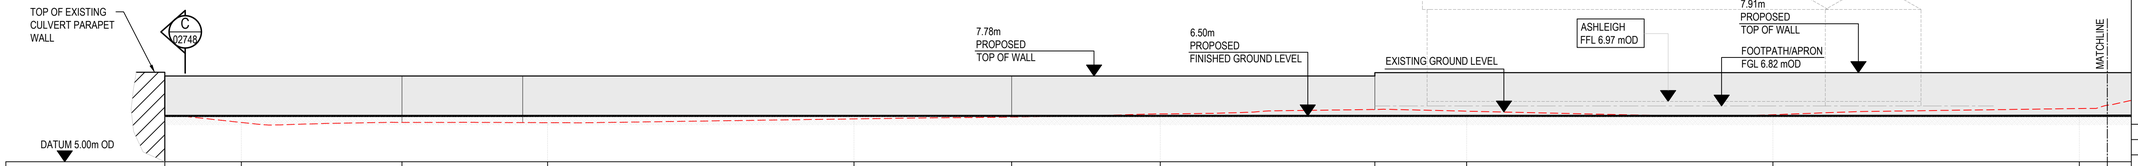

DATUM 5.00m OD

CHAINAGE (m)	102.50	100.00	94.75	90.00		74.85	70.00	63.00	60.00	50.00	40.00
EXISTING GROUND LEVEL (m)	6.50	6.28	6.29	6.28	6.40	6.46	6.56	6.70	6.65	6.54	6.74
PROPOSED TOP OF WALL LEVEL (m)	7.78	7.78	7.78	7.78	7.78	7.78	7.78	7.91	7.91	7.91	7.91

ELEVATION 2
LEFT BANK WALL - LONGSECTION
SCALE: H 1:200, V 1:200, DATUM 5.00m

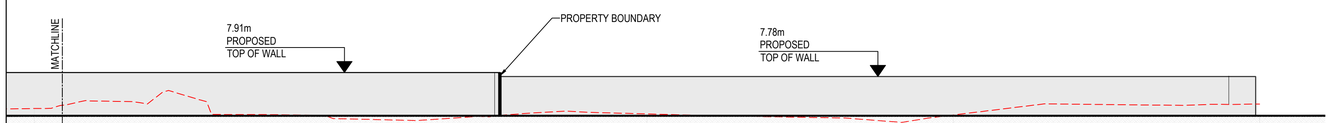

40.00		30.00	24.97	20.00	10.00	1.01	0.00
6.74		6.40	6.50	6.56	6.53	6.87	6.89
7.91		7.91	7.91	7.78	7.78	7.78	7.78

ELEVATION 2
LEFT BANK WALL - LONGSECTION (CONTINUED.)
SCALE: H 1:200, V 1:200, DATUM 5.00m

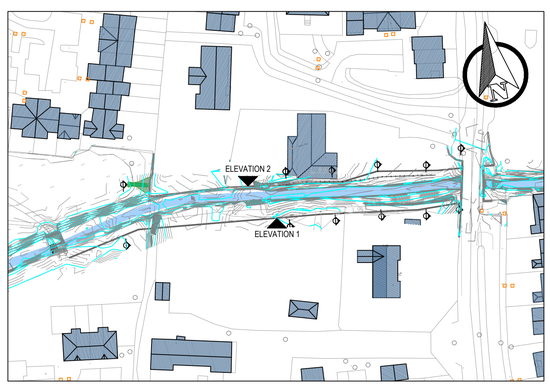

KEYPLAN
SCALE 1:1000

© Copyright
This drawing and any design hereon is the copyright of the Consultants and must not be reproduced without their written consent.

All drawings remain the property of the Consultants.

NOTES
1. ALL LEVELS IN METERS TO MALIN HEAD DATUM
2. ALL COORDINATES ARE TO IRISH TRANSVERSE MERCATOR

LEGEND
- PROPOSED WALL
- PROPOSED GROUND LEVEL
- EXISTING GROUND LEVEL

Rev.	Suit.	Description	Drawn	Ch'kd	Date
C01	A1	ISSUED FOR PLANNING	MG	ED	26-06-23

Client

OPW Oifig na nOibreacha Poiblí Office of Public Works

dlr Comhairle Contae County Council

Clients Representative:

BARRY & PARTNERS consulting engineers

JBA consulting

J. B. Barry and Partners Limited Consulting Engineers
Classon House, Dundrum Business Park, Dundrum Road, Dublin 14
www.jbbarry.ie

JBA Consulting Engineers and Scientists Limited
24 Grove Island, Corbally, Limerick
www.jbaconsulting.ie

Project
DEANSGRANGE STREAM
FLOOD RELIEF SCHEME

Drawing Title
KILLINEY HILL ROAD
PROPOSED WALL ELEVATIONS 1 & 2

Drawn by :	DG	Date :	04/04/2023
Checked by :	ED	Date :	04/04/2023
Approved by :	RK	Date :	04/04/2023

Internal Project REF : JBB: 19110 JBA: 2020s0059

Scales : 1:200 @ A1

Stage : PLANNING

Drawing No. :	Revision	Suitability Code
19110-JBB-00-XX-DR-C-02817	C01	A1