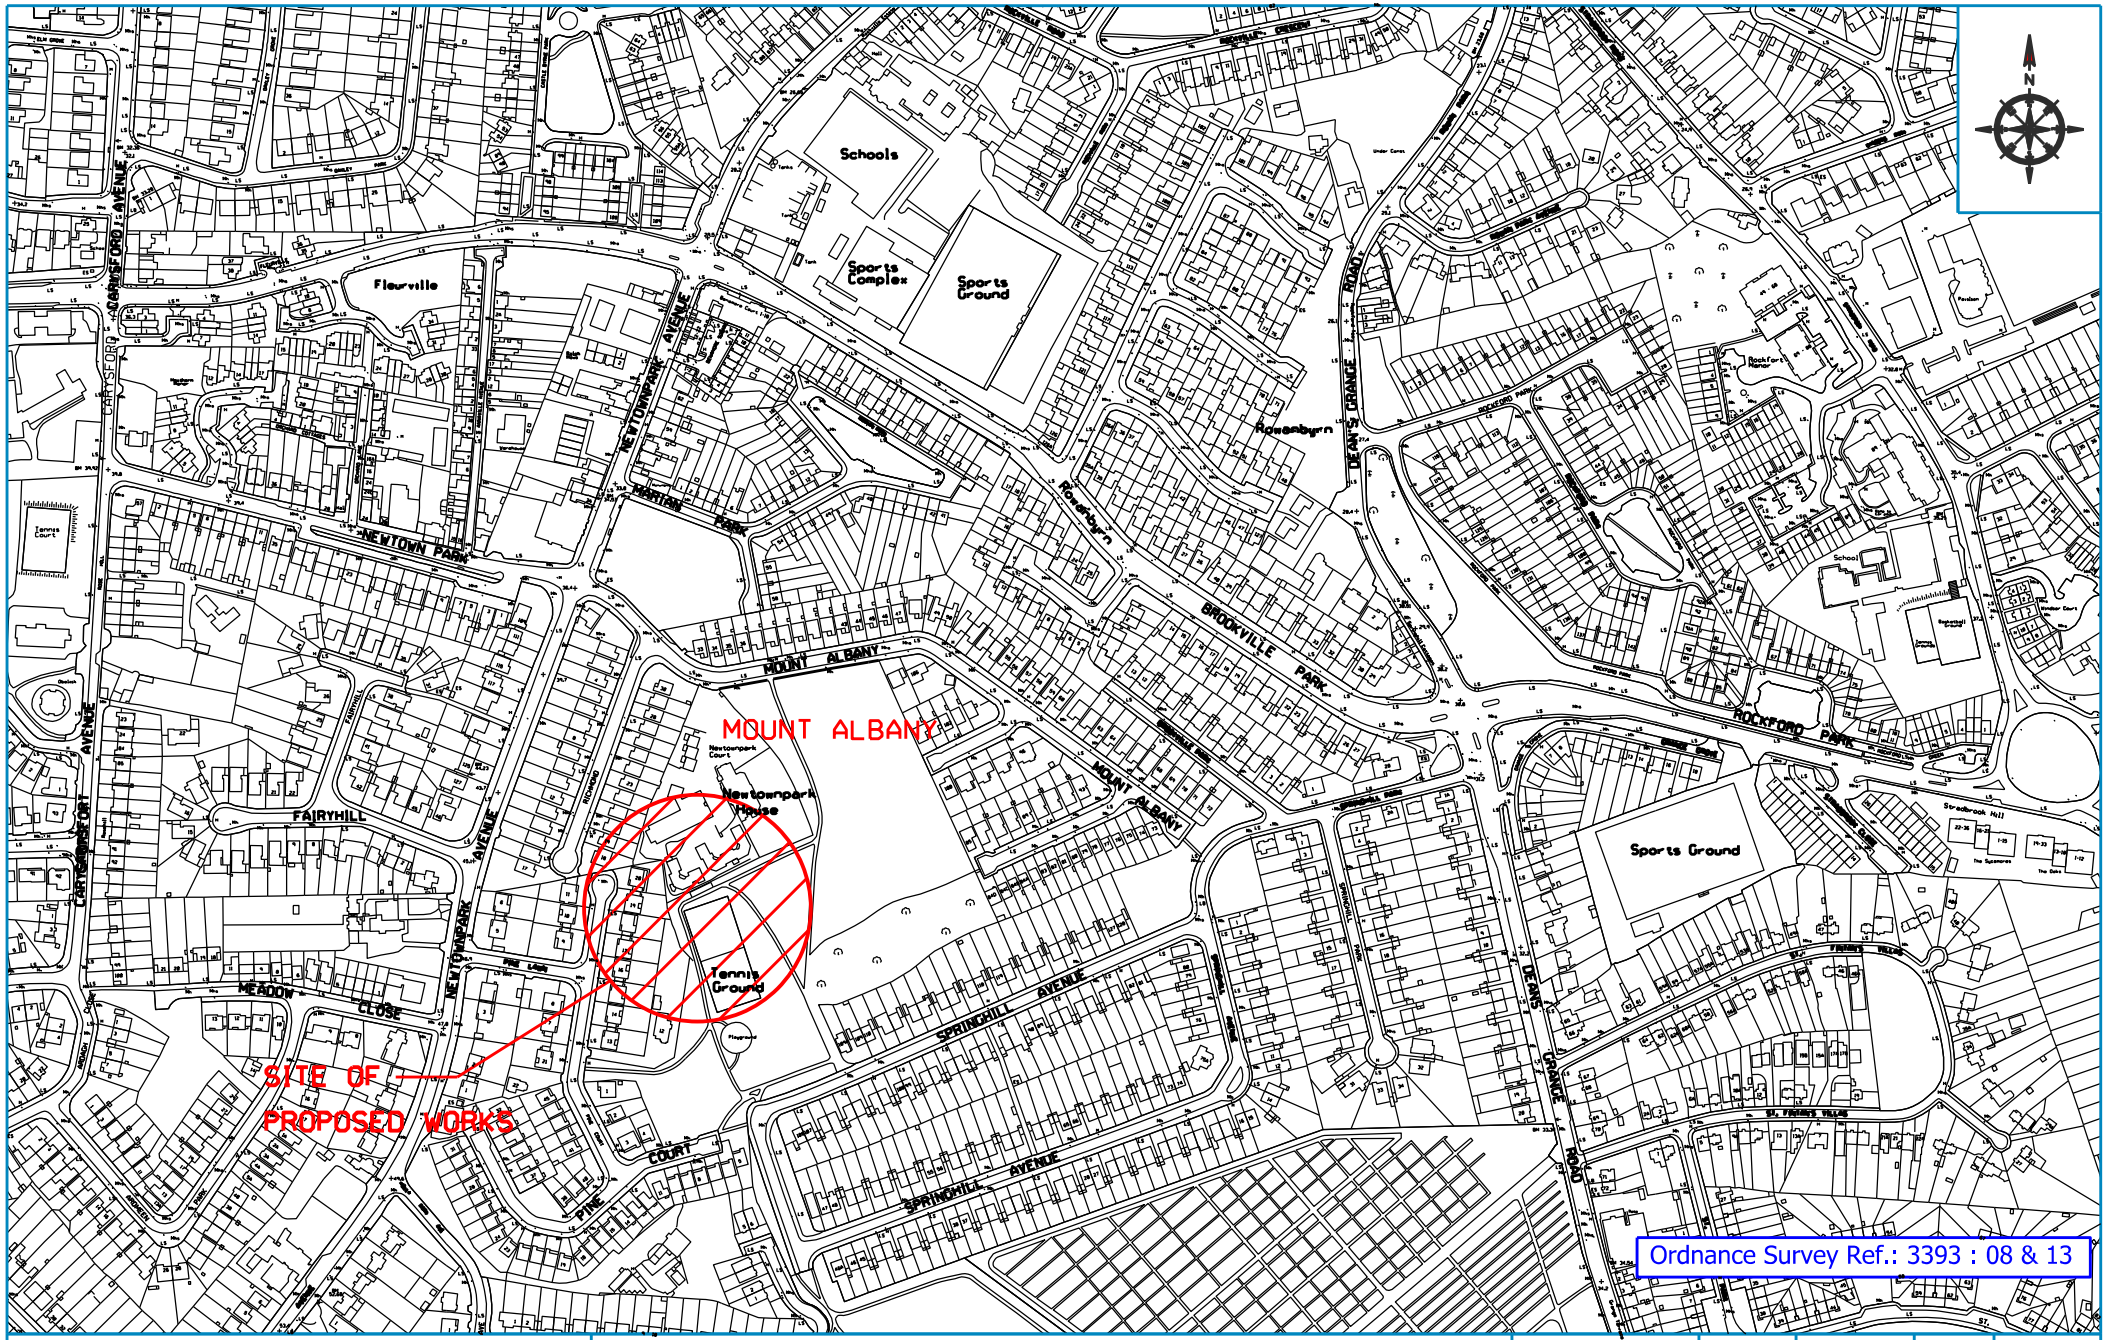

dlr Comhairle Contae County Council

PARKS

Project Title : Proposed New Tennis Pavilion at Springhill Park, Mt Albany SITE LOCATION MAP		Drawing Number:	Scale:	Date:	Drawn:	Checked:
A/Senior Parks Superintendent: Tim Carey County Hall, Dun Laoghaire, Co. Dublin.	Tel:01 2054700 Fax: 01 2841379 dlrcoco.ie	Drp 2174.08	NTS	Jan 2015	PS	BT