PC/PKS/01/19

No.	Revision	Date	By	Chk'd	App'd
-	-	-	-	-	-
-	-	-	-	-	-
-	-	-	-	-	-
-	-	-	-	-	-
-	-	-	-	-	-

Stage	Date	App'd
PRELIMINARY	-	-
APPROVAL	-	-
TENDER	-	-
CONSTRUCTION	-	-

Roughan & O'Donovan
Consulting Engineers
Civil - Structural - Transportation - Environmental

Arena House, Arena Road,
Sandyford, Dublin 18.
Tel : +353 1 294 0800
Fax : +353 1 294 0820
e-mail : info@rod.ie
Website : www.rod.ie

Designed:	Checked:	Approved:	Status:
BP	JPR	EOC	FUTURE INFORMATION

Project Title: ST. THOMAS DEVELOPMENT, TIBRADDEN ROAD

Drawing Title: SIGHTLINES

Drawn:	Job No:	Drawing No:	Rev:
AG	14.112	14.112.101 - TR01	-
Scale: (A1) 1:500	Date: APRIL 2019		

Ordnance Survey Ireland Licence No EN 0006514
© Ordnance Survey Ireland/Government of Ireland.

Apr 12, 2019 - 1:46pm Drawing Location: J:\2014\14112\14.112.101\14112101-02_WIP\08 MODELS\01 CAD\01 DWG\Landscape Masterplan - St.Thomas's 2 (2434)_ROD_BP AG.dwg

DO NOT SCALE USE FIGURED DIMENSIONS ONLY

PC/PKS/01/19

No.	Revision	Date	By	Chk'd	App'd
-	-	-	-	-	-
-	-	-	-	-	-
-	-	-	-	-	-
-	-	-	-	-	-
-	-	-	-	-	-
-	-	-	-	-	-

Stage	Date	App'd
PRELIMINARY	-	-
APPROVAL	-	-
TENDER	-	-
CONSTRUCTION	-	-

Roughan & O'Donovan
Consulting Engineers
Civil - Structural - Transportation - Environmental

Arena House, Arena Road,
Sandyford, Dublin 18.
Tel : +353 1 294 0800
Fax : +353 1 294 0820
e-mail : info@rod.ie
Website : www.rod.ie

Project Title: ST. THOMAS DEVELOPMENT, TIBRADDEN ROAD

Drawing Title: CAR PARK

Designed:	Checked:	Approved:	Status:	Drawn:	Job No:	Drawing No:	Rev:
BP	JPR	EOC	FUTURE INFORMATION	AG	14.112	14.112.101 - TR02	-

Scale: (A1) 1:500 | Date: APRIL 2019

Ordnance Survey Ireland Licence No EN 0006514
© Ordnance Survey Ireland/Government of Ireland.

Apr 12, 2019 - 1:46pm Drawing Location: J:\2014\14112\14.112.101\14112101-02_WIP\08 MODELS\01 CAD\01 DWG\Landscape Masterplan - St.Thomas's 2 (2434)_ROD_BP AG.dwg

DO NOT SCALE USE FIGURED DIMENSIONS ONLY

PC/PKS/01/19

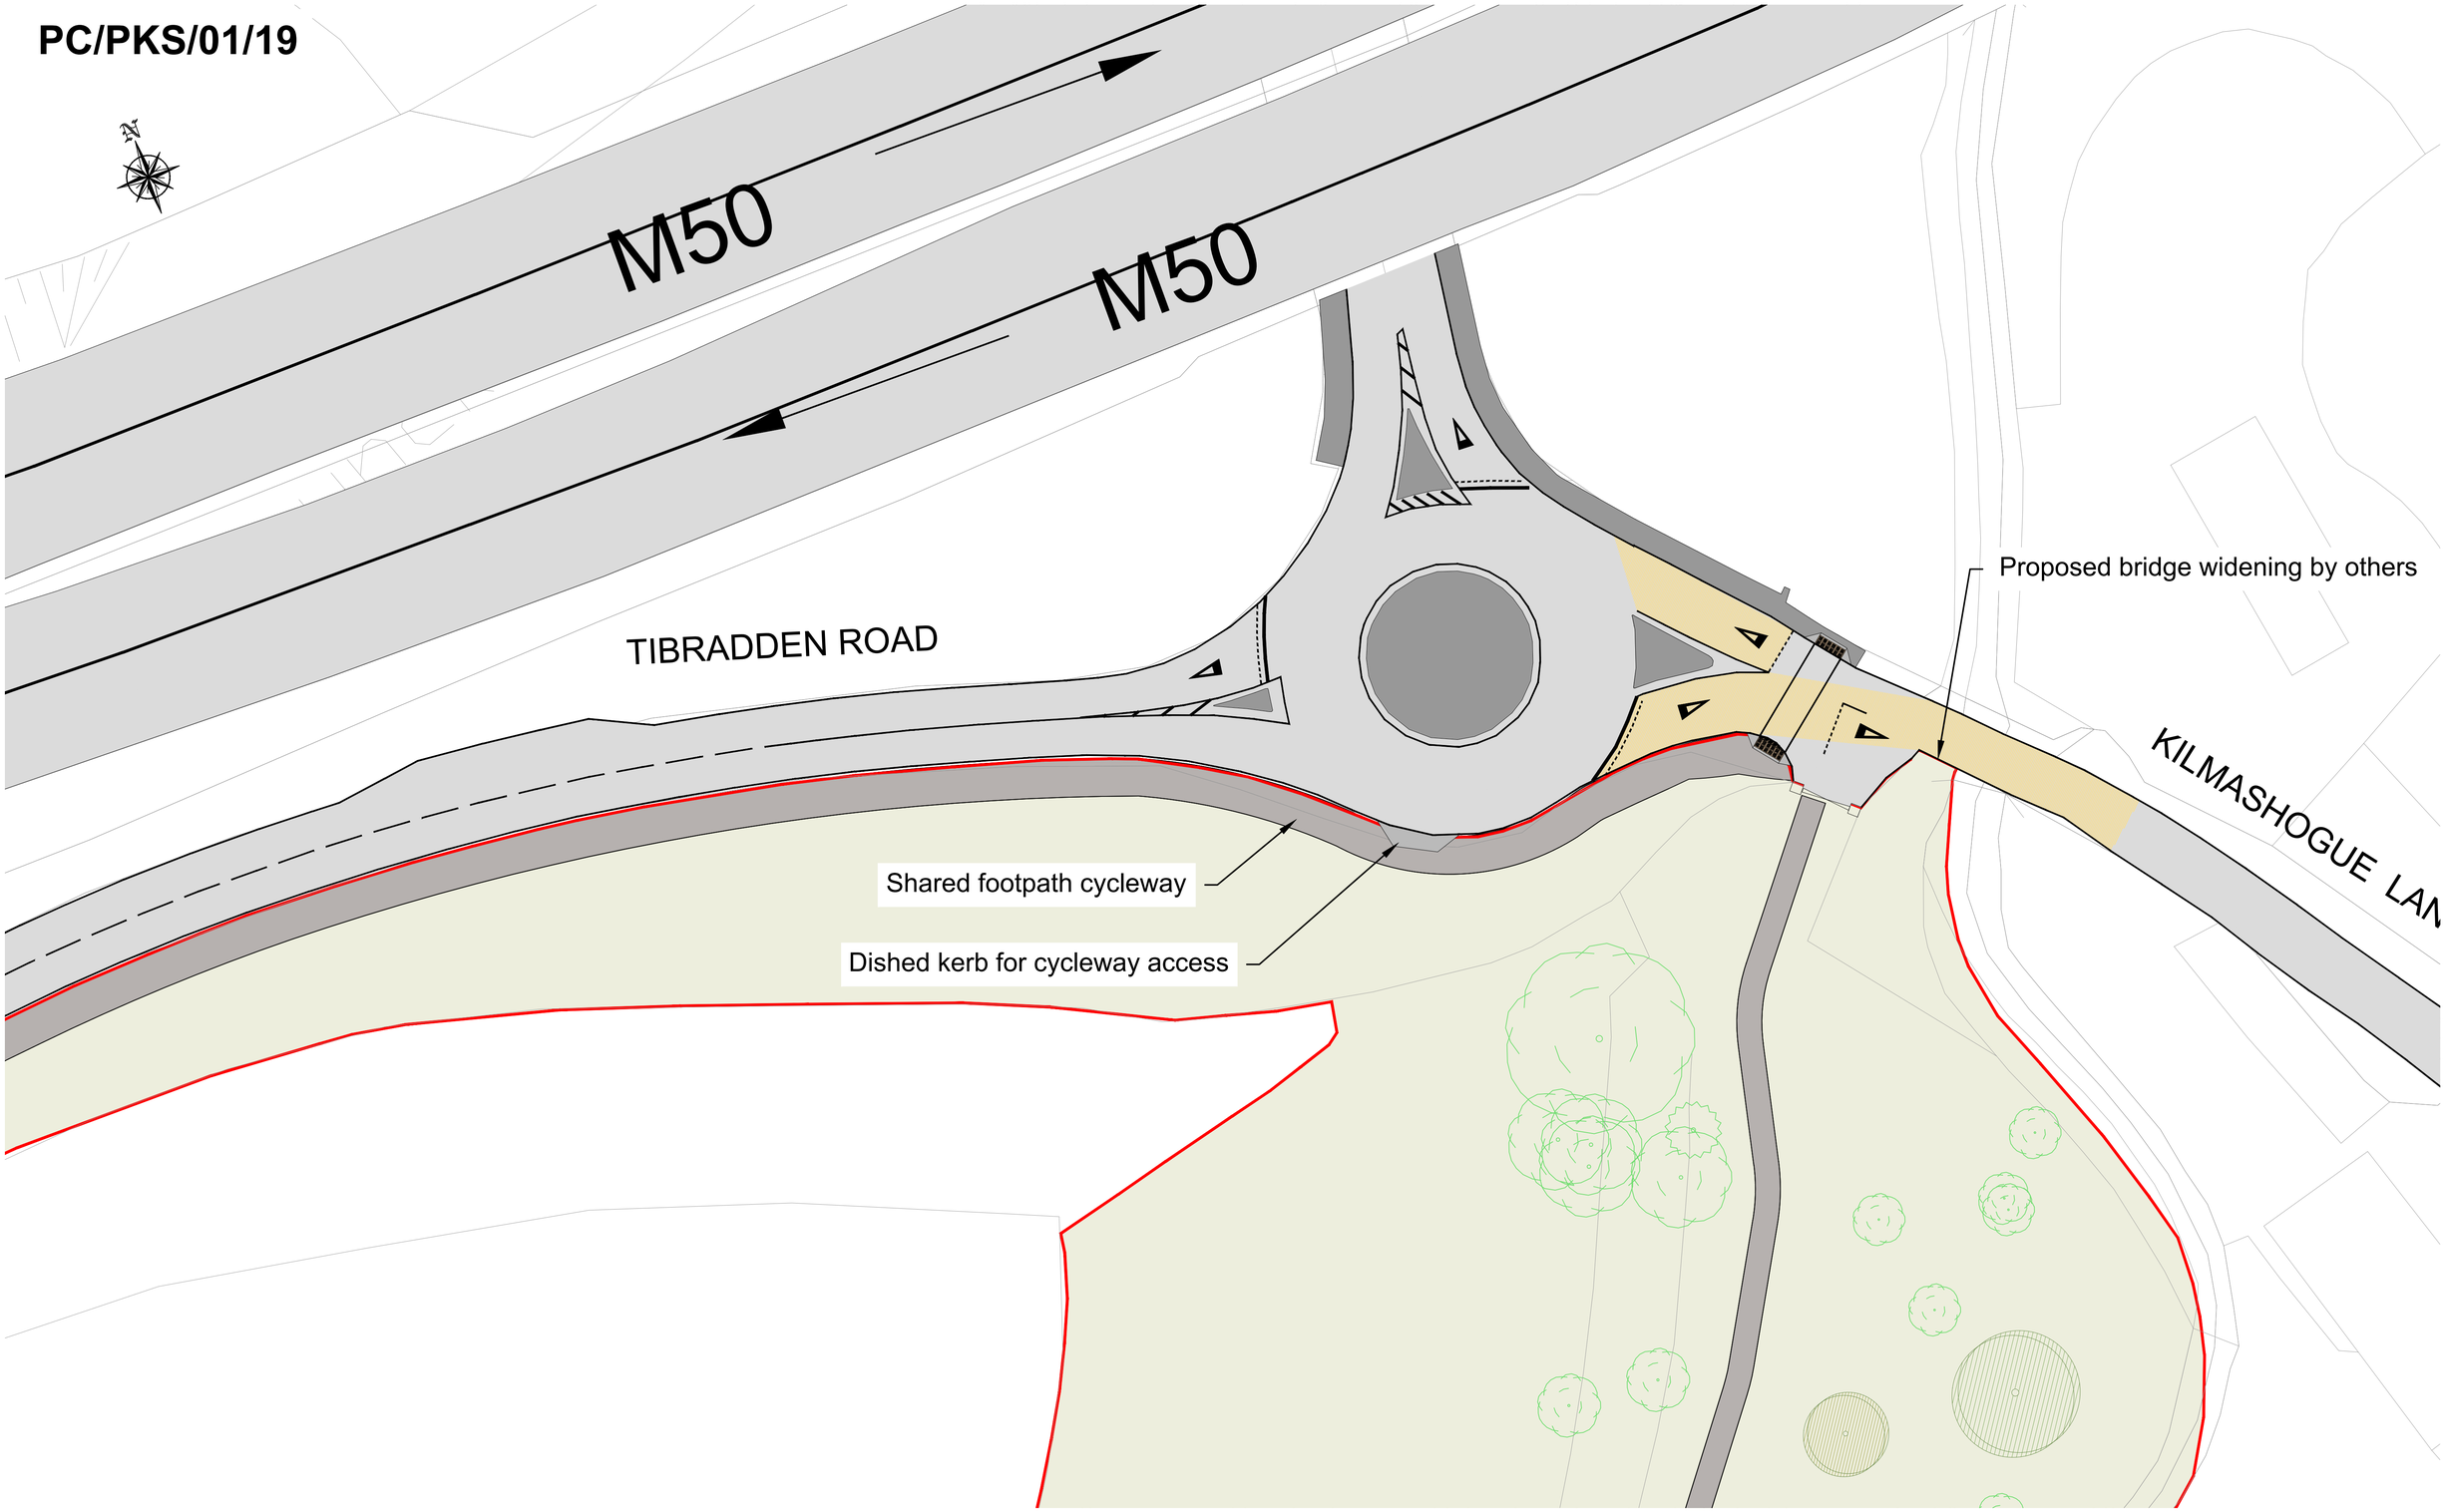

No.	Revision	Date	By	Chk'd	App'd
-	-	-	-	-	-
-	-	-	-	-	-
-	-	-	-	-	-
-	-	-	-	-	-
-	-	-	-	-	-

Stage	Date	App'd
PRELIMINARY	-	-
APPROVAL	-	-
TENDER	-	-
CONSTRUCTION	-	-

Roughan & O'Donovan
Consulting Engineers
Civil - Structural - Transportation - Environmental

Arena House, Arena Road,
Sandyford, Dublin 18.
Tel : +353 1 294 0800
Fax : +353 1 294 0820
e-mail : info@rod.ie
Website : www.rod.ie

Project Title: ST. THOMAS DEVELOPMENT, TIBRADDEN ROAD

Drawing Title: WORKS AT ROUNDABOUT

Designed:	Checked:	Approved:	Status:	Drawn:	Job No:	Drawing No:	Rev:
BP	JPR	EOC	FUTURE INFORMATION	AG	14.112	14.112.101 - TR03	-

Scale: (A1) 1:500 | Date: APRIL 2019

Ordnance Survey Ireland Licence No EN 0006514
© Ordnance Survey Ireland/Government of Ireland.

Apr 12, 2019 - 1:46pm

Drawing Location: J:\2014\14112\14.112.101\14112101-02_WIP\08 MODELS\01 CAD\01 DWG\Landscape Masterplan - St.Thomas's 2 (2434)_ROD_BP AG.dwg

DO NOT SCALE USE FIGURED DIMENSIONS ONLY