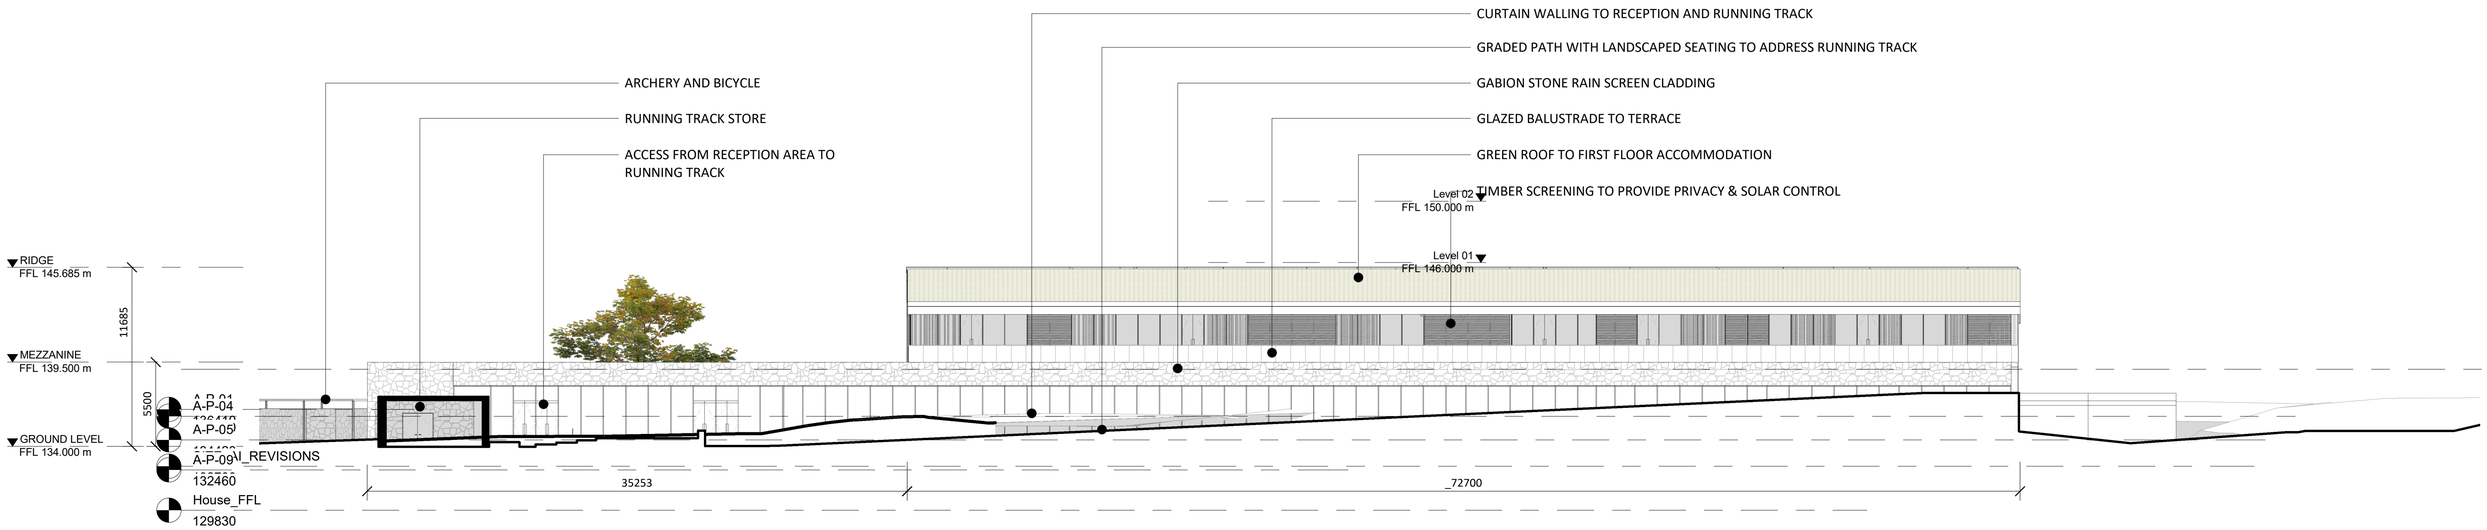

1 NORTH WEST ELEVATION

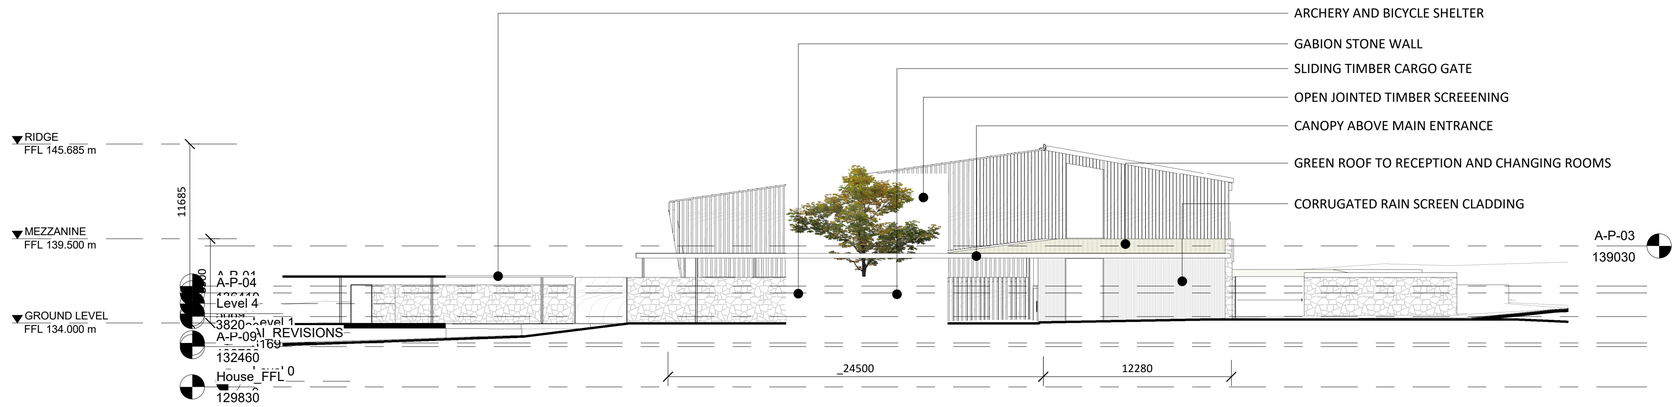

2 NORTH EAST ELEVATION

0 5 10 Metres
Scale 1:200

NOTES:

Check all dimensions on site and notify of all and any discrepancies

Do not scale off this drawing

All drawings to be read in conjunction with Architects specification and all relevant contract documents

This drawing should be printed in colour for clarity

This drawing and its content is copyright to O'Brien Finucane Architects Ltd.

This drawing shall not be copied, reproduced or otherwise used without the consent of O'Brien Finucane Architects Ltd.

REV.	DATE	DESCRIPTIONS	DRAWN	CHKD
6	19/04/05	PLANNING PART VIII SUBMISSION	YN	YN
5	19/04/02	DRAFT PLANNING	YN	YN
4	19/03/22	DRAWING ADJUSTMENT FOR PLANNING	YN	YN

KEY PLAN:

PC/PKS/01/19

O'BFIN ARCHITECTS
1 Johnson Place
Dublin 2 D02 HW 58
Ireland
www.obfa.ie
office@obfa.ie
+ 353 1 685 4586

PROJECT STAGE:	FOR PLANNING	DATE	11/04/2019 12:16:59
CLIENT:	DSDAC	DRAWN	YN
PROJECT:	1909_DSDAC_ATHLETICS CENTRE	CHECKED	COB
DRAWING:	ELEVATIONS SHEET 1	SHEET	A1
		SCALE	As indicated
DRAWING NUMBER:	1909-OBFA-MA-ZZ-DR-A-PL-ALE-1008	REV	C

C:\Users\yeuyeung\Documents\1909-OBFA-MA-ZZ-M3-A-0003_yeu.ng@obfa.ie.rvt