


1 SOUTH WEST ELEVATION

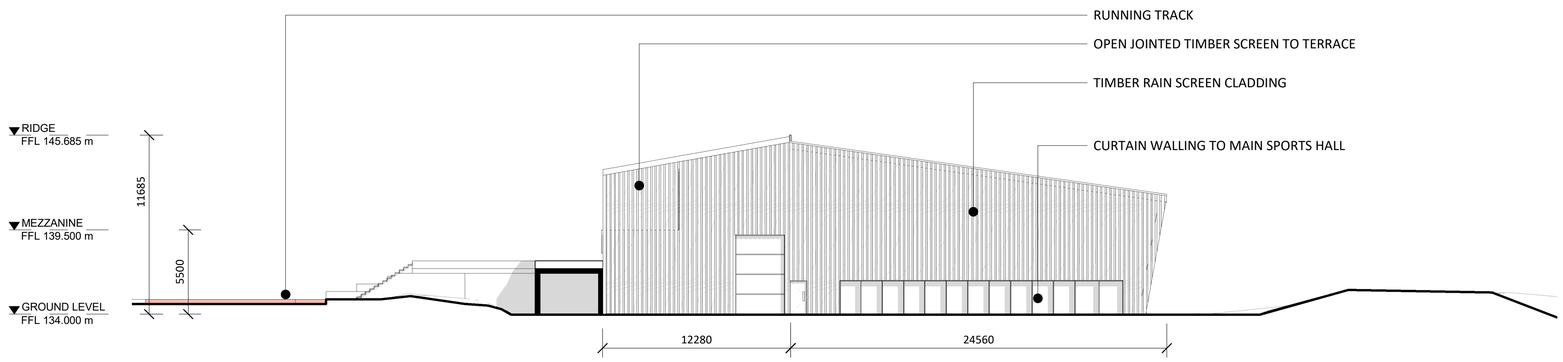


2 SOUTH EAST ELEVATION

0 5 10 Metres
Scale 1:200

| NOTES: | REV. | DATE | DESCRIPTIONS | DRAWN | CHKD |
|---|---|---|---|---|---|
| Check all dimensions on site and notify of all and any discrepancies | 6 | 19/04/05 | PLANNING PART VIII SUBMISSION | YN | YN |
| Do not scale off this drawing | 5 | 19/04/02 | DRAFT PLANNING | YN | YN |
| All drawings to be read in conjunction with Architects specification and all relevant contract documents | 4 | 19/03/22 | DRAWING ADJUSTMENT FOR PLANNING | YN | YN |
| This drawing should be printed in colour for clarity | | | | | |
| This drawing and its content is copyright to O'Brien Finucane Architects Ltd. | | | | | |
| This drawing shall not be copied, reproduced or otherwise used without the consent of O'Brien Finucane Architects Ltd. | | | | | |

KEY PLAN:

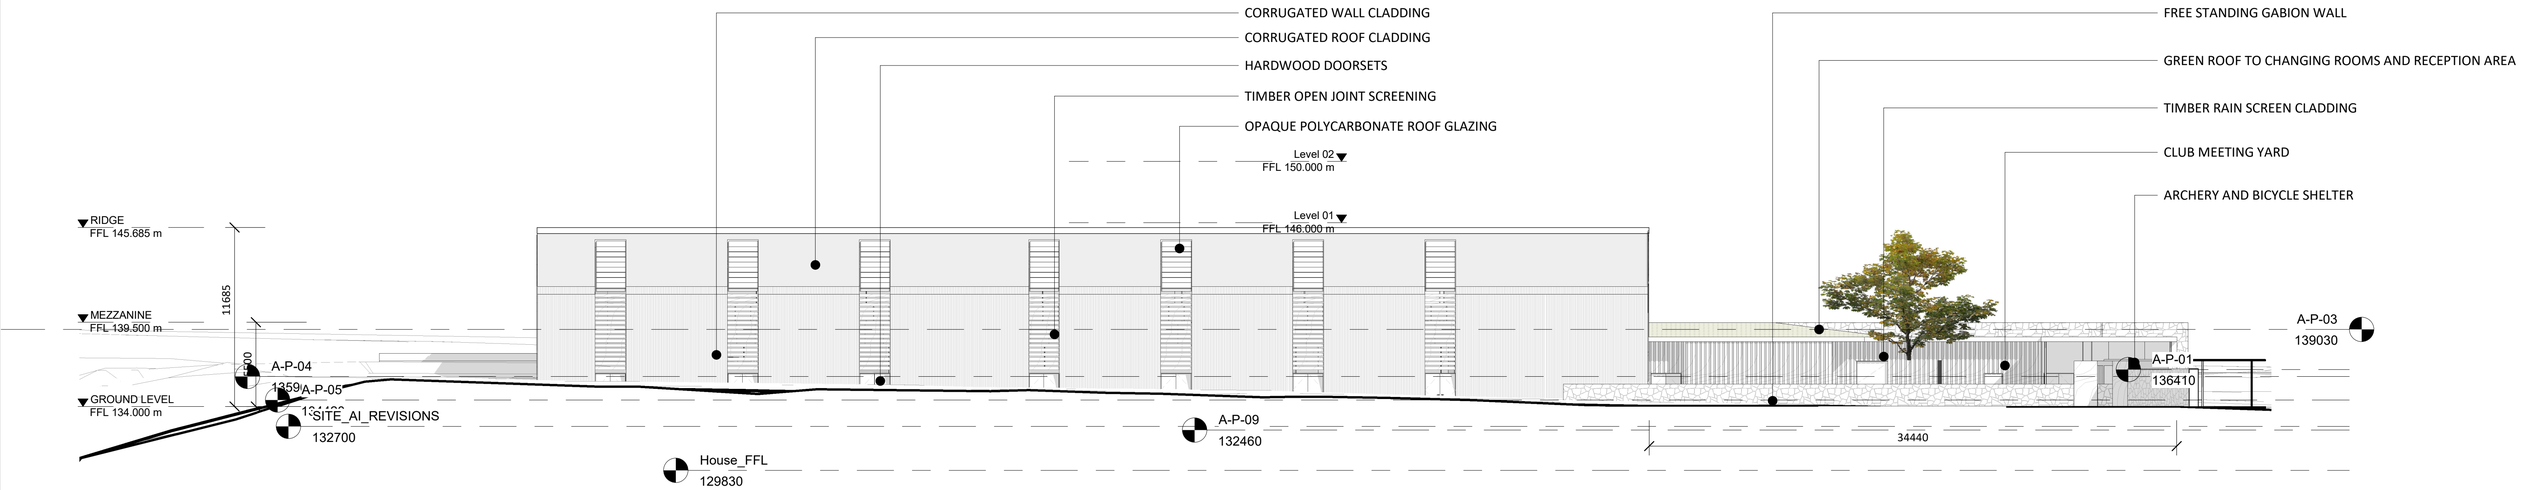C:\Users\yeuyeung\Documents\1909-OBFA-MA-ZZ-M3-A-0003_yeu.ng@obfa.ie.rvt

PC/PKS/01/19

O'BFA ARCHITECTS
1 Johnson Place
Dublin 2 D02 HW 58
Ireland
www.obfa.ie
office@obfa.ie
+ 353 1 685 4586

| | | | |
|---|---|---|---|
| PROJECT STAGE: | FOR PLANNING | DATE | 11/04/2019 12:17:14 |
| CLIENT: | DSDAC | DRAWN | YN |
| PROJECT: | 1909_DSDAC_ATHLETICS CENTRE | CHECKED | COB |
| DRAWING: | ELEVATIONS SHEET 2 | SHEET | A1 |
| | | SCALE | 1 : 200 |
| DRAWING NUMBER: | 1909-OBFA-MA-ZZ-DR-A-PL-ALE-1009 | REV | C |