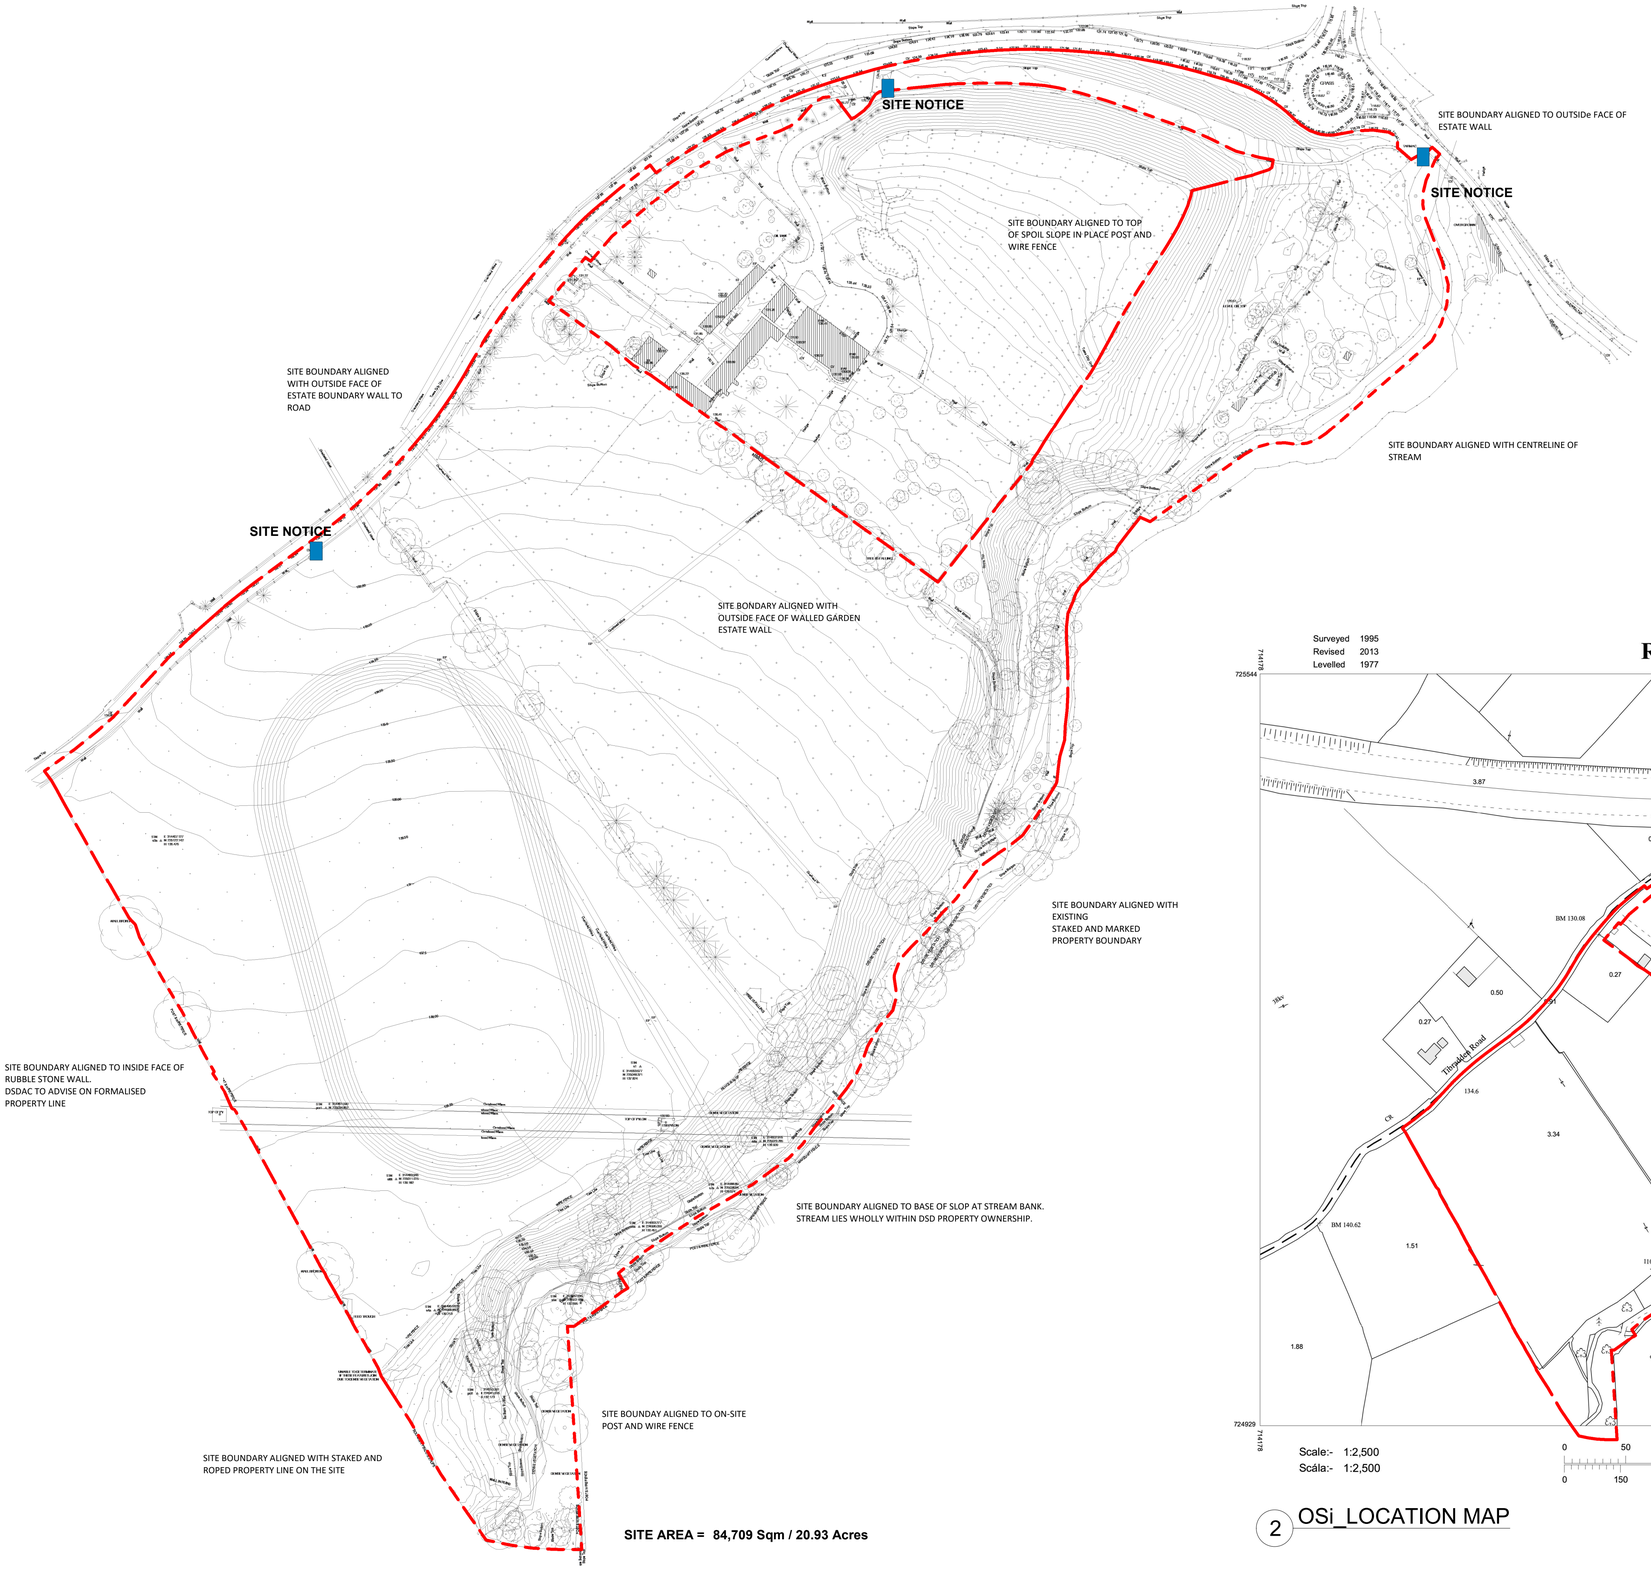

SITE AREA = 84,709 Sqm / 20.93 Acres

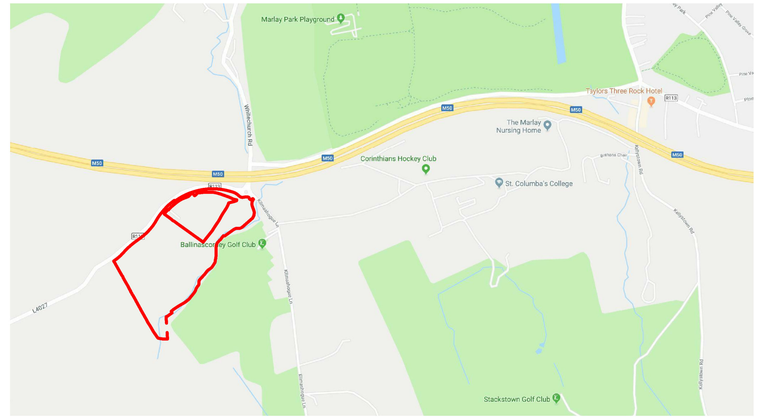

3 SITE PLACEMENT

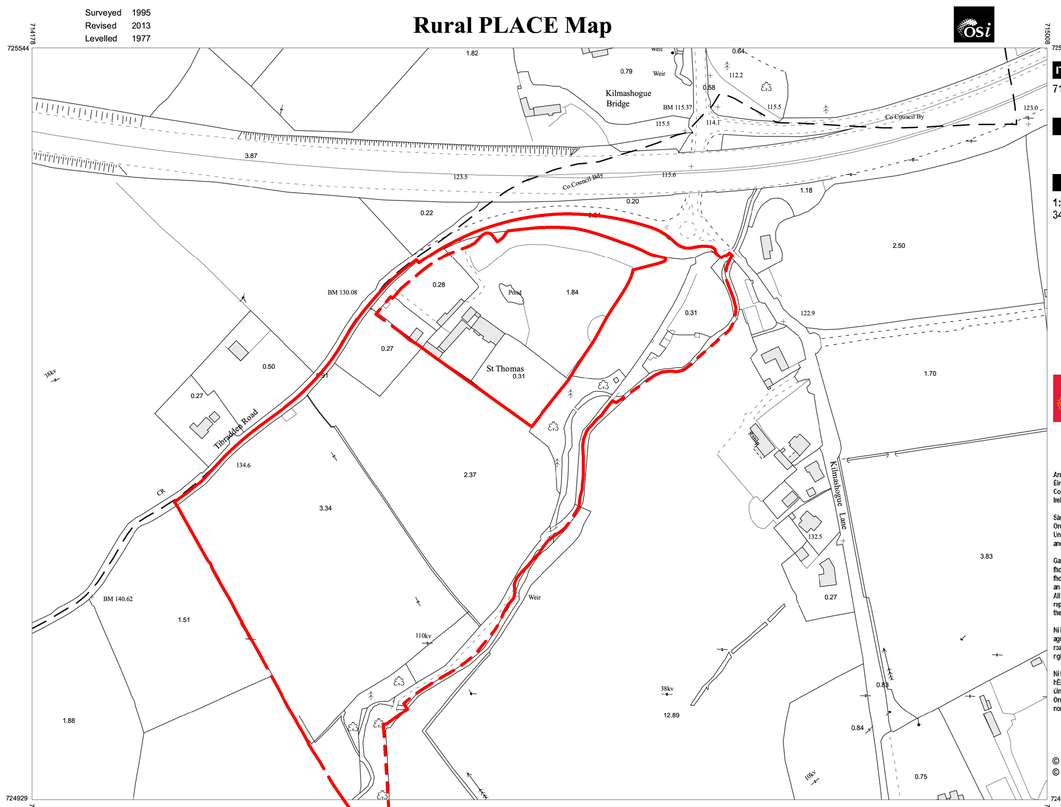

Scale:- 1:2,500
Scála:- 1:2,500

0 50 100 150 200 Metres
0 150 300 450 600 Feet

Plot Ref. No. 19648100_1_1
Plot Date 20-NOV-2013

2 OSi_LOCATION MAP

ITM CENTRE PT COORDS
714593,725236

DESCRIPTION

MAP SHEETS
1:2500
3454-B

Authorised Internet Map

Arna thiomsú agus arna fhoilsiú ag Suirbhéireacht Ordanáis Éireann, Páirc an Fhionnuisce, Baile Átha Cliath 8, Éire.
Compiled and published by Ordnance Survey Ireland, Phoenix Park, Dublin 8, Ireland.

Sáraíonn atáirgeadh neamhúdaraithe cóipcheart Shuirbhéireacht Ordanáis Éireann agus Rialtas na hÉireann.
Unauthorised reproduction infringes Ordnance Survey Ireland and Government of Ireland copyright.

Gach cead ar cosnamh. Ni ceadmhach aon chuid den fhoilseachán seo a chóipeáil, a atáirgeadh nó a tharchur in aon fhoirm ná ar aon bhealach gan cead i scríbhinn roimh ré ó úinéirí an chóipchirt.
All rights reserved. No part of this publication may be copied, reproduced or transmitted in any form or by any means without the prior written permission of the copyright owners.

Ni hionann bóthar, bealach nó cosán a bheith ar an léarscáil seo agus fianaise ar chead sli. The representation on this map of a road, track or footpath is not evidence of the existence of a right of way.

Ni thaispeánann léarscáil de chuid Ordanáis Shuirbhéireacht na hÉireann teorann phoiinti dleathúil de mhaoin riamh, ná úinéireacht de ghnéithe fhisiciúla.
Ordnance Survey maps never show legal property boundaries, nor do they show ownership of physical features.

© Suirbhéireacht Ordanáis Éireann, 2013
© Ordnance Survey Ireland, 2013

N

NOTES:	REV.	DATE	DESCRIPTIONS	DRAWN	CHKD
Check all dimensions on site and notify of all and any discrepancies	7	19/04/09	SITE NOTICES	YN	COB
Do not scale off this drawing	6	19/04/05	PLANNING PART VIII SUBMISSION	YN	YN
All drawings to be read in conjunction with Architects specification and all relevant contract documents	4	19/04/02	REVISED FOOTPATH & CARPARK	YN	COB
This drawing should be printed in colour for clarity	3	19/03/25	BOUNDARY CORRECTION	YN	COB
This drawing and its content is copyright to O'Brien Finucane Architects Ltd.					
This drawing shall not be copied, reproduced or otherwise used without the consent of O'Brien Finucane Architects Ltd.					

KEY PLAN:

\\clarendon\obfa_projects\obfa_2019\1909_DSDAC_ATHLETICS CENTRE_(JAN19)\D__BIM\D2_WIP\1909-OBFA-MA-ZZ-M3-A-0002.rvt

PC/PKS/01/19

O'BFA ARCHITECTS
1 Johnson Place
Dublin 2 D02 HW 58
Ireland
www.obfa.ie
office@obfa.ie
+ 353 1 685 4586

PROJECT STAGE:	FOR INFORMATION	DATE	11/04/2019 12:24:59
CLIENT:	DSDAC	DRAWN	YN
PROJECT:	1909_DSDAC_ATHLETICS CENTRE	CHECKED	COB
DRAWING:	SITE LOCATION AND LAYOUT	SHEET	A1
		SCALE	As indicated
DRAWING NUMBER:	1909-OBFA-ST-ZZ-DR-A-PL-SV-1001	REV	D