PC/PKS/01/19

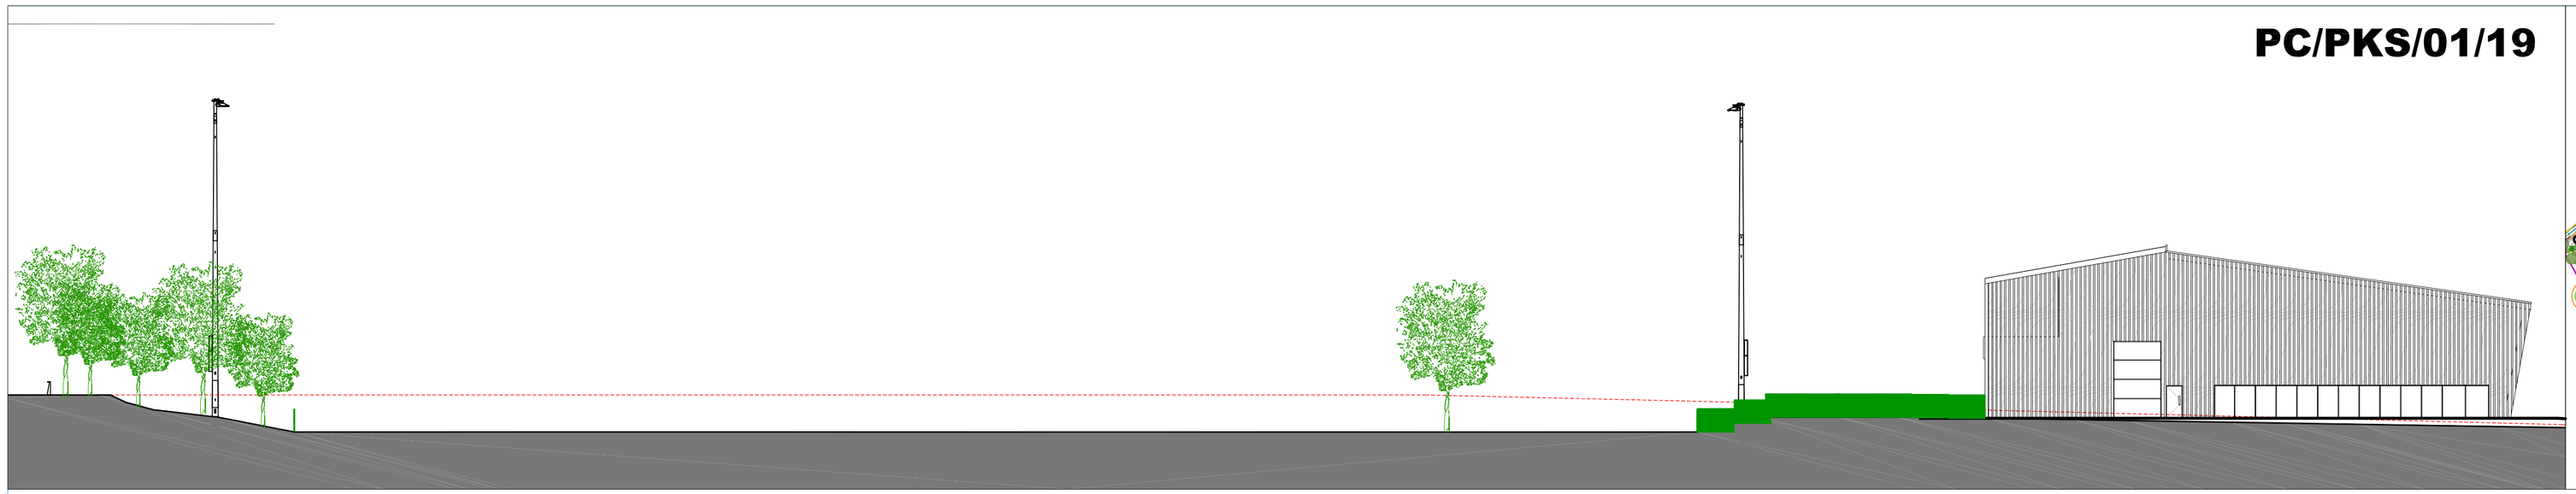

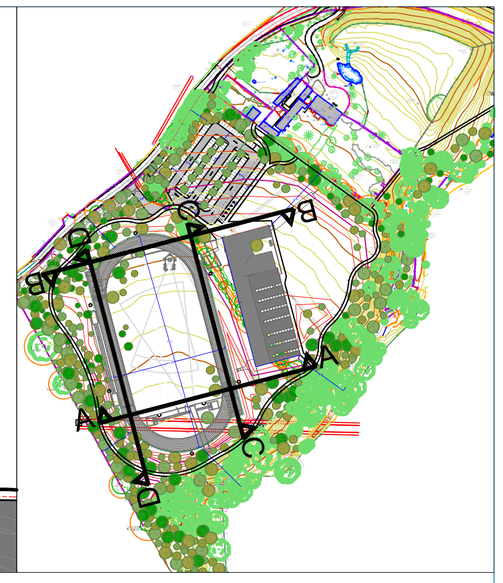

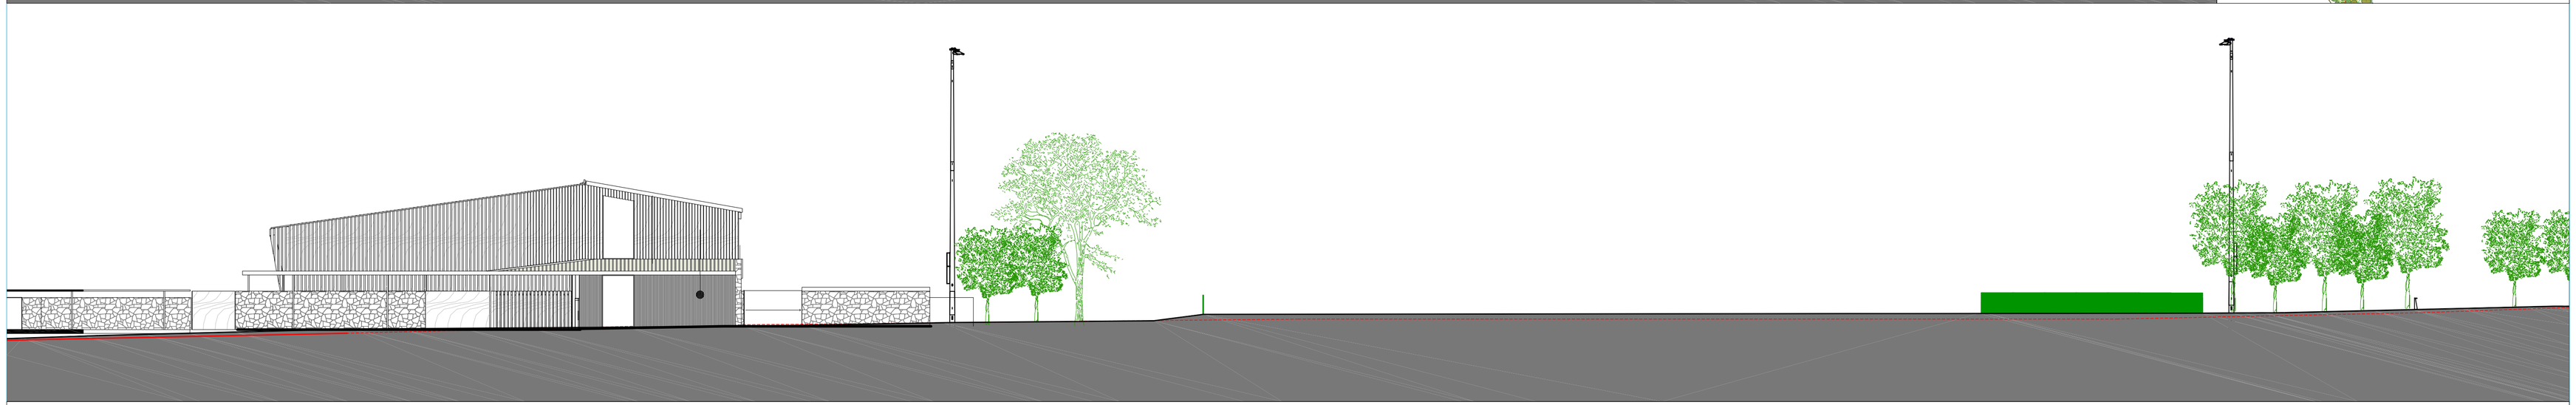

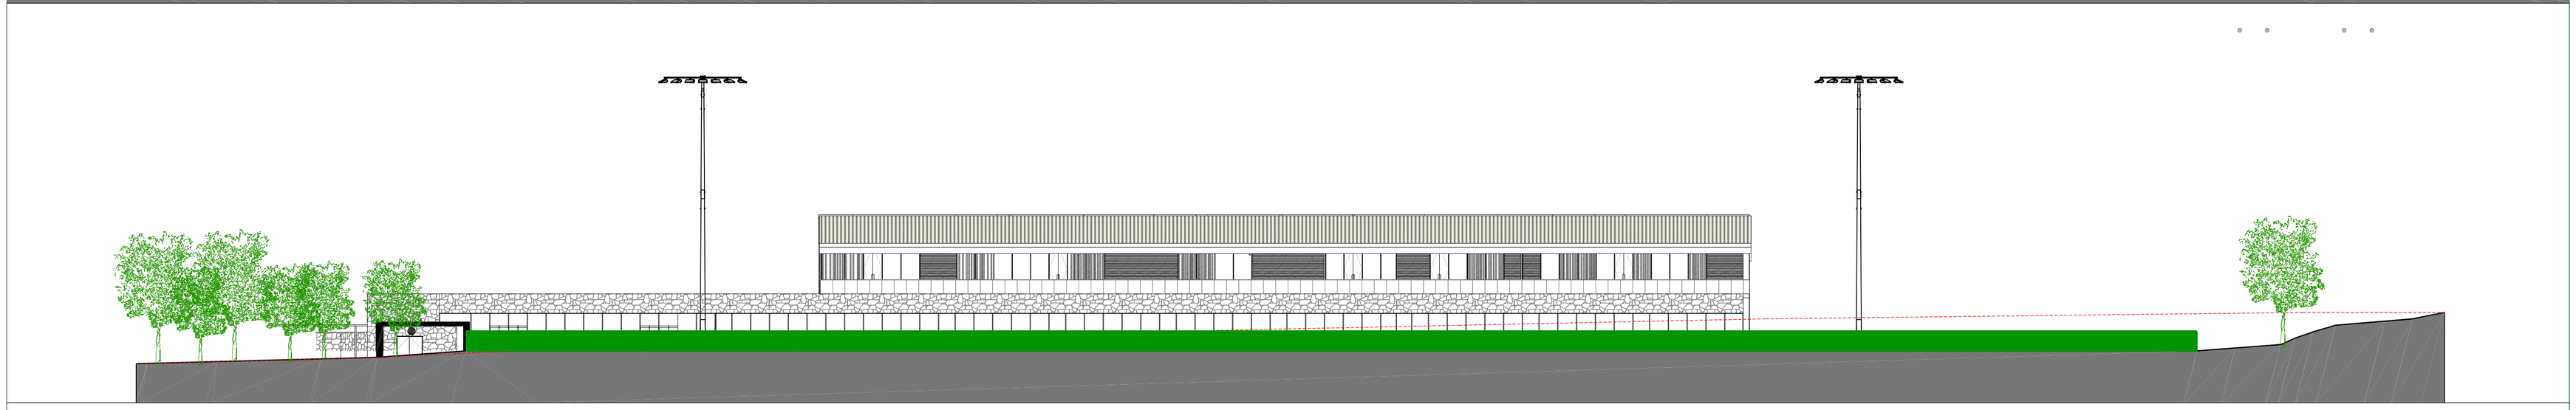

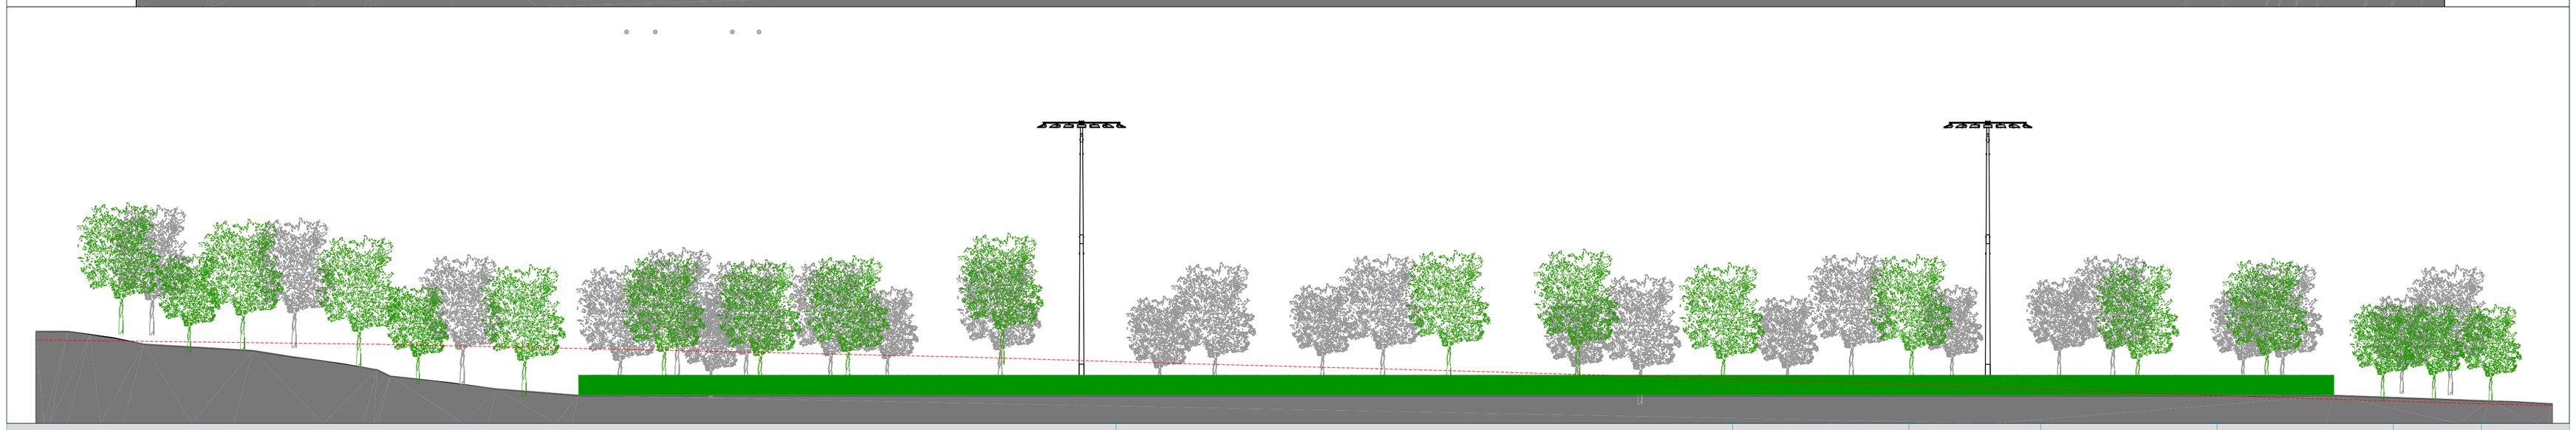

dlr
Comhairle Contae County Council PARKS

N

Do not scale from this drawing. Use figured dimensions only. Check all dimensions on site before commencing works. Report any discrepancies to the ER before proceeding. All levels to be clarified on site by the ER. These drawings and designs theron are copyright of Dun Laoghaire Rathdown County Council.

Drawing Title: RUNNING TRACK & ASSOCIATED FACILITIES - ST. THOMAS'S Cross Sections	Drawing Number:	Revision:	Scale:	Date:	Drawn:	Checked:
Senior Parks Superintendent : Ruairí O'Dulaing County Hall, Dun Laoghaire, Co. Dublin.	DRP 2434-05	0	1/250 @ A1	April 2019	EOB	ROD