MYRTLE SQUARE

1. Civic scaled feature bench set against boundary wall of St. Michaels Hospital
2. Shared surface space to extend Myrtle Square onto George's Street
3. Proposed location for Loading Bay/Taxi Rank (after 12PM)
4. Proposed location for future possible spill out dining space
5. Access for delivery trucks with controlled access
6. Feature canopy set amongst grove of trees to provide shelter and to facilitate events
7. Flexible public space for eveyday use and events (900sq. m)
8. Island planters with groves of trees and seating around entire perimeter.
9. Seating and greening to offer cinema goers a pleasant lingering opportunity
10. 3 tier play unit set amongst trees

CONVENT LANE

11. Location for bicycle stands subject to agreement with landowners
12. Location for calisthenics play zone
13. Appropriate tree planting along Convent Lane
14. The location and scale of the planter beds along the base of the Mews buildings are indicative. The final layout is to be clarified in conjunction with the property owners to retain desired access
15. Introduce bespoke bin storage along Convent Lane as required
16. Controlled access. Deliveries between 10pm and 10am

DASHED GREY LINE INDICATES EXTENT OF 900sqm EVENT SPACE

ST. MICHAEL'S HOSPITAL

GEORGE'S STREET LOWER

TAXI TAXI

ARGOS

DUNPHY'S BAR

IMC CINEMA

CONVENT ROAD

CONVENT LANE

BLOOMFIELD'S SHOPPING CENTRE

TESCO DELIVERY YARD

PLAN OF MYRTLE SQUARE
SCALE: 1:250 @ A1

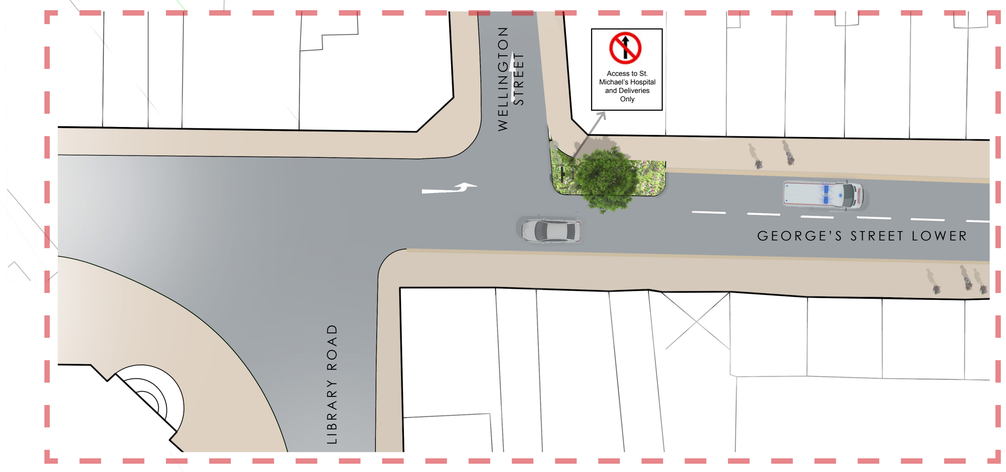

PLAN OF GEORGE'S STREET LOWER
SCALE: 1:250 @ A1

GENERAL NOTES:

- Existing disabled parking bays to be relocated to alternative suitable locations
- Loading Bay/Taxi rank (after 12pm) relocated onto George's Steet Lower
- Removal of through traffic
- Two-way from Convent Road to facilitate residents access amd home delivery service.

LEGEND

- HIT AND MISS PAVING/PLANTING & ATTENUATION
- BOLLARDS
- PLANTING BEDS
- ISLAND PLANTERS
- CALISTHENIC PLAY ZONE
- 3 TIER PLAY UNIT
- BIN STORAGE
- FEATURE CANOPY

dlr Comhairle Contae County Council

© - Ordnance Survey Ireland. All rights reserved.
Licence number 2013-2015/CCMA/
Dun Laoghaire-Rathdown County Council.

Parks & Landscape Services

Do not scale from this drawing. Use figured dimensions only. Check all dimensions on site before commencing works. Report any discrepancies to the ER before proceeding. All levels to be clarified on site by the ER. These drawings and designs theron are copyright of Dun Laoghaire Rathdown County Council.

© Dún Laoghaire Rathdown County Council

N

Drawing Title:
Myrtle Square & Convent Lane Greening-
General Arrangement Layout

Senior Parks Superintendent : Ruairí O'Dulaing

County Hall, Dun Laoghaire, Co. Dublin.

Drawing Number:	Revision:	Scale:	Date:	Drawn:	Checked:
DRP 2471-03	0	1:250 @A1	Aug 2020	PC	EOB