DETAIL SURVEY MAP CABINTEELY PARK SCALE 1:100

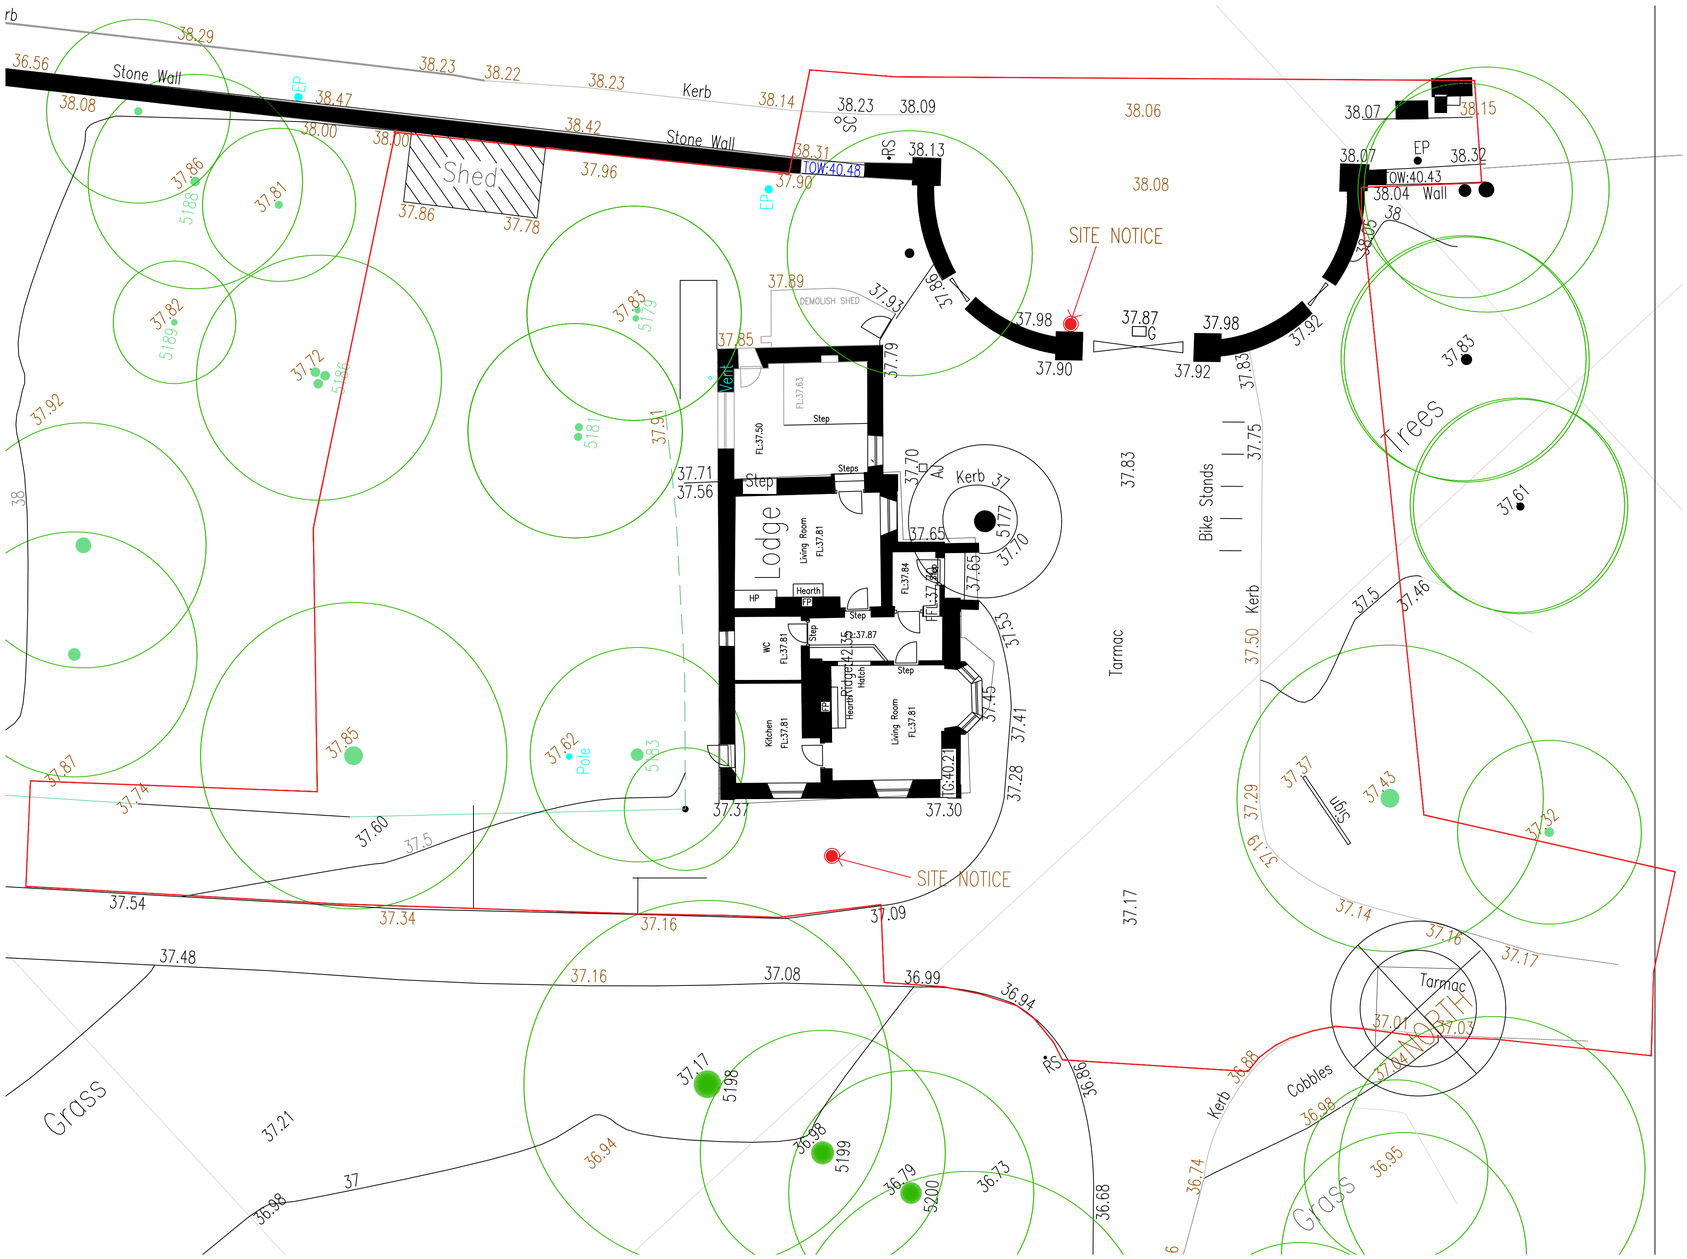

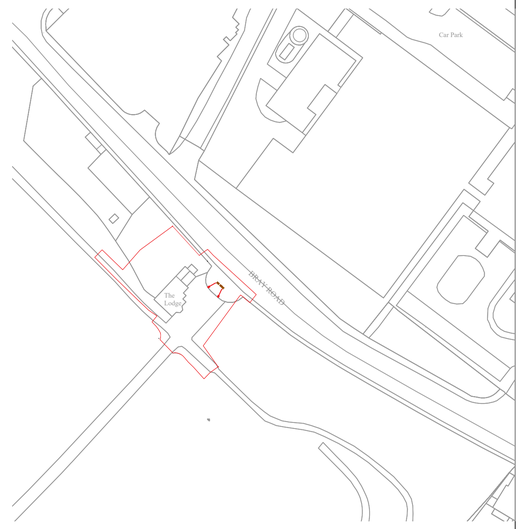

SITE LOCATION
SITE NOTICE

NORTH

EXTRACT FROM O.S.MAPS NOS:
1:1,000 | 3456-09
1:1,000 | 3456-10

EXTRACT FROM OS MAP CABINTEELY PARK

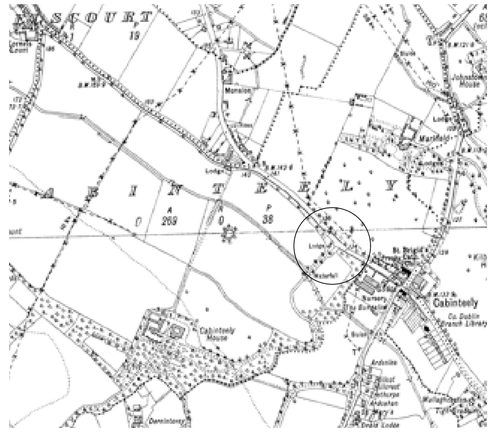

SCALE 1:2500

ELEVATIONS EXISTING LODGE SCALE 1:100

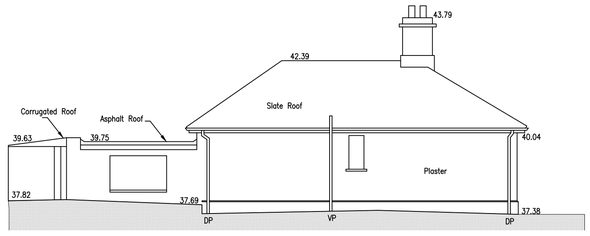

BACK ELEVATION

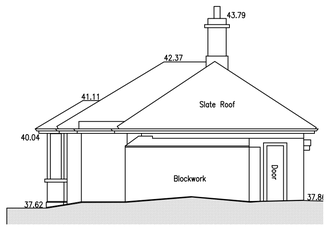

SIDE ELEVATION TO BRAY ROAD

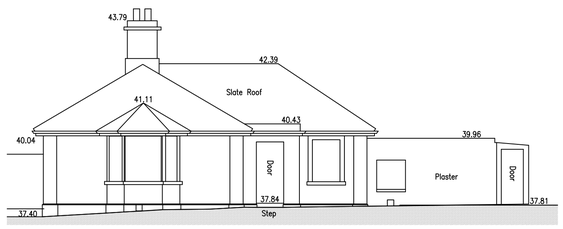

FRONT ELEVATION

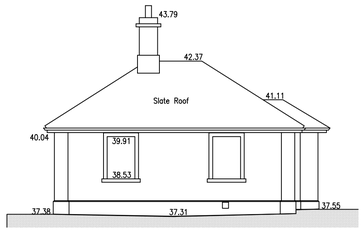

SIDE ELEVATION TO PARK

Rev.	Date	Drawn	Description

Project
Proposed Changing Rooms and
Restoration of Existing Lodge
Cabinteely Park
Dublin 18

Client; Parks Department
Dun Laoghaire Rathdown
County Hall Dun Laoghaire Co Dublin

Title: PART 8 APPLICATION
Extract from O.S. Map
Location Map Existing Site Plan
Survey Existing Lodge Plans and Elevations

CUBETECTURE
CUBETECTURE DESIGN LTD Architecture Design Interiors
D15R2Y9 M.0874195522

Scale - 1:2500 1:1000 1:100		Status - Part 8	
Date - 21.5.2024		CAD Ref -	
Job No - 9020		Drawing No - 01	Rev - 00
Drn. POC	Chd.		