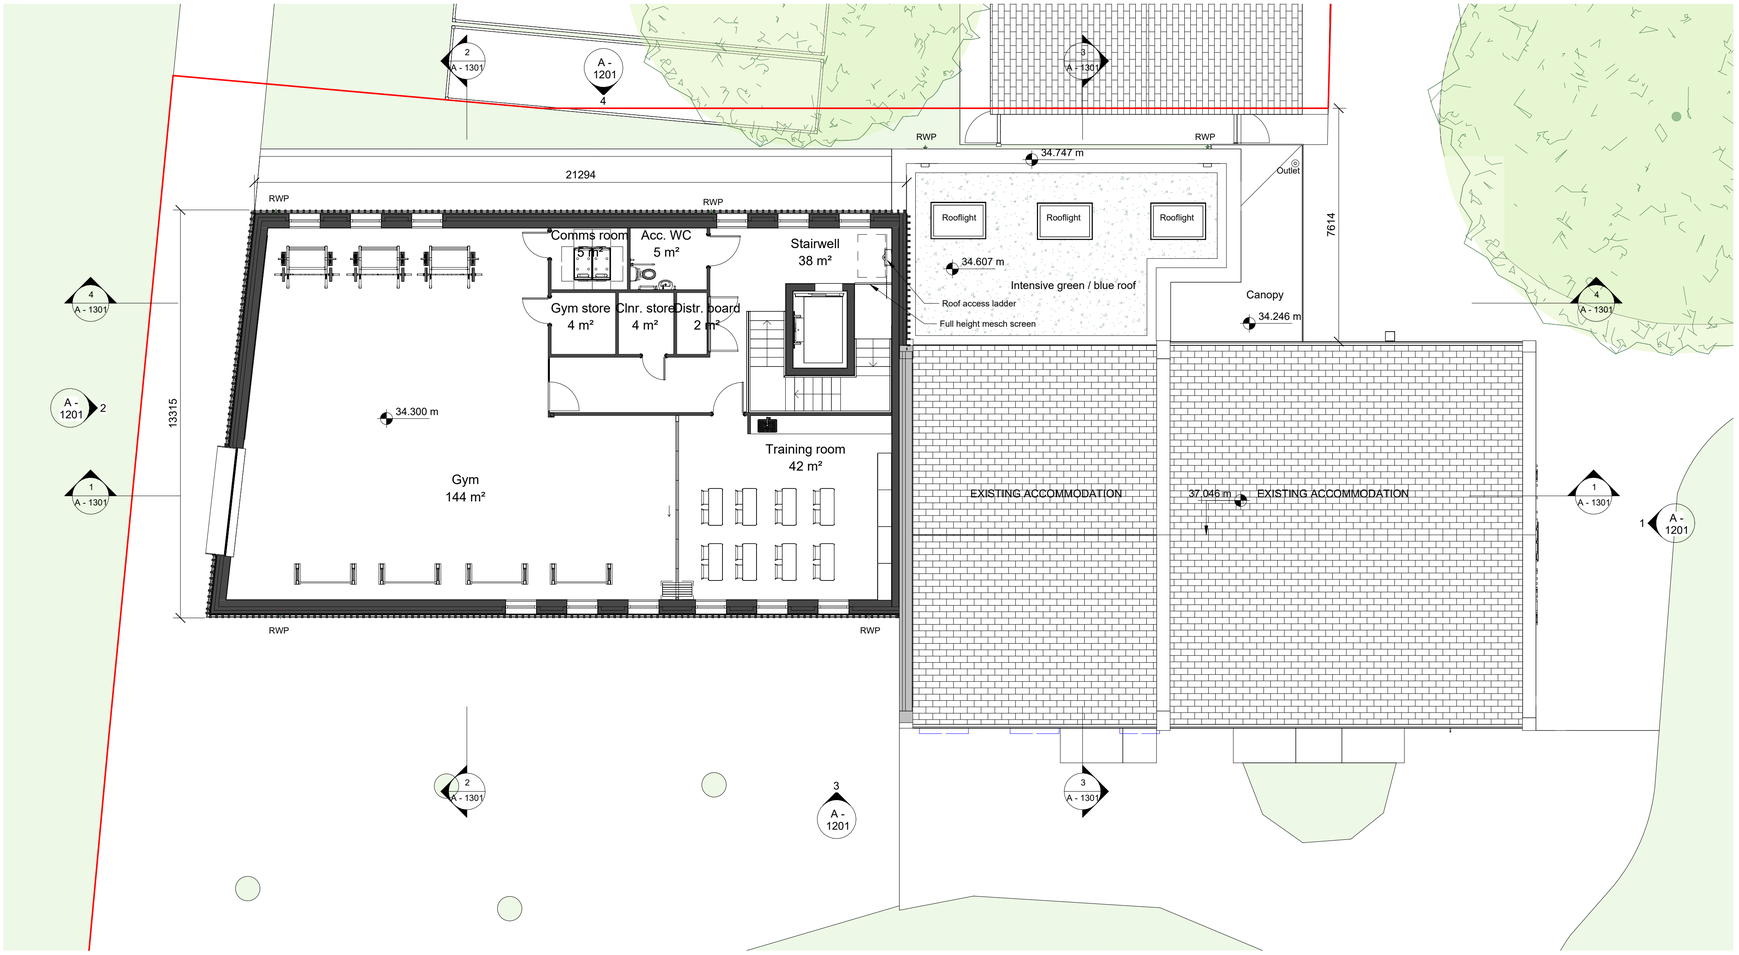

1 **Proposed 1st floor plan**
1 : 100

NOTES:

SCALE BAR:
0 1000 2000 5000
SCALE: 1:100

NORTH:

dlr
Comhairle Contae County Council

dlr Architects
County Hall, Marine Road, Dún Laoghaire,
Co. Dublin, A96 K6C9
(01) 2300391 www.dlrcoco.ie

© The National Mapping Division of Tailte Éireann, 2025
All rights reserved. Licence Agreement/ CYAL50441399
Dun Laoghaire-Rathdown County Council, 2025

REV	DATE	BY	DESCRIPTION
P	02.04.2026	ER-L	Revised roof structure

PROJECT:
Kilbogget Sports Pavilion
Kilbogget Park, Cabinteely
County Dublin

SCALE AT A1:	CHK:	APP:
1 : 100	DES:	DRW: ER-L

DATE:
02.12.2025

DRAWING TITLE:
Proposed 1st floor plan

DRAWING NUMBER: (Revit Sheet Number)

Project	Originator	Volume	Level	Type	Role	Number
1982	DLR	ZZ	ZZ	DR	A	1105

STATUS: Part 8
REV: P

PLOT DATE: 20/04/2026 14:09:58