© COPYRIGHT : THIS DRAWING OR DESIGN MAY NOT BE REPRODUCED WITHOUT PERMISSION
DO NOT SCALE: CONTRACTOR TO CHECK ALL DIMENSIONS AND REPORT ANY ERRORS OR OMISSIONS

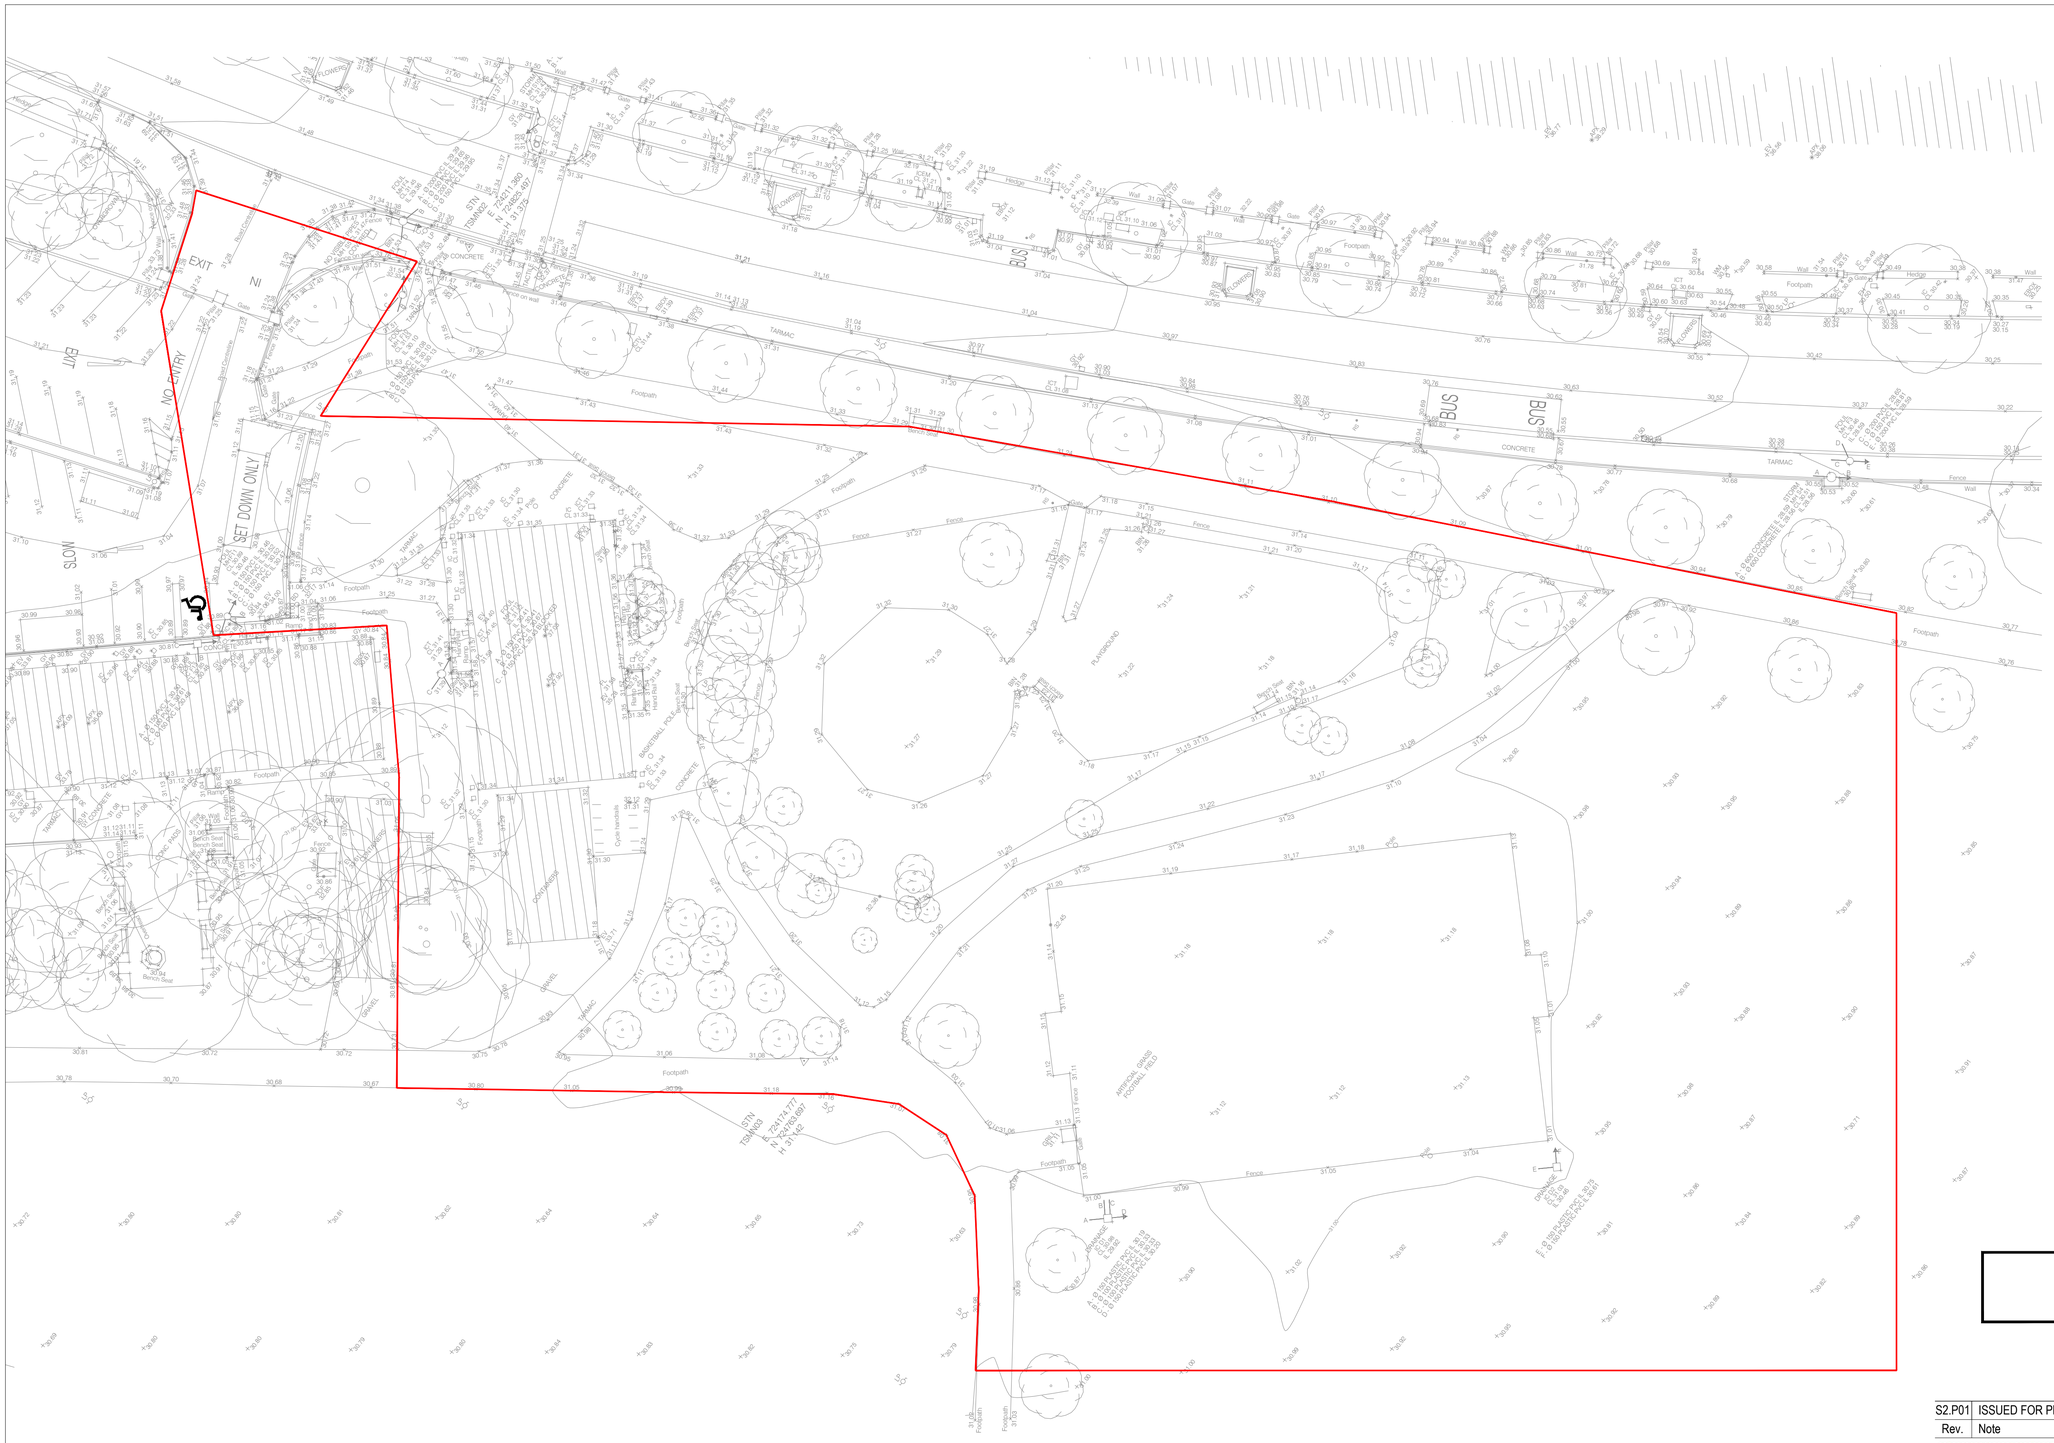

NOTES:

1. FOR STANDARD DOBA NOTES REFER TO DRAWING 2509-DOB-XX-SI-DR-S-0001 & S-0002
2. REFER TO ARCHITECTS DRAWINGS FOR ALL SITE & APPLICATION BOUNDARIES
3. THIS DRAWING IS TO BE READ IN CONJUNCTION WITH ALL OTHER RELEVANT ARCHITECT'S & ENGINEER'S DRAWINGS AND SPECIFICATIONS.
4. USE FIGURED DIMENSIONS ONLY. DO NOT SCALE
5. REFER TO SURVEY DRAWINGS FOR EXISTING SERVICES LAYOUTS AND MANHOLE INFORMATION
6. ALL EXISTING SURFACES TO BE REINSTATED FOLLOWING DIVERSION OF SERVICES/CONSTRUCTION OF NEW SERVICES
7. THE CONTRACTOR SHALL VERIFY ALL DIMENSIONS AND LEVELS WITH ARCHITECTURAL DRAWINGS PRIOR TO START OF CONSTRUCTION. ANY DISCREPANCIES TO BE NOTIFIED TO THE ENGINEER & ARCHITECT FOR RESOLUTION
8. CONTRACTOR TO ENSURE ALL WATER & WASTEWATER RELATED WORKS ARE IN ACCORDANCE WITH THE IRISH WATER WATER INFRASTRUCTURE & WASTEWATER INFRASTRUCTURE CODE OF PRACTICE & STANDARD DETAILS DOCUMENTS
9. TESTING OF ALL GRAVITY SEWERS AND MANHOLES TO BE IN ACCORDANCE WITH IRISH WATER CODE OF PRACTICE FOR WASTEWATER INFRASTRUCTURE SECTION 4.10 TESTING OF GRAVITY SEWERS & MANHOLES

N

0 2.5 5 7.5 10 12.5 m
SCALE 1:250

FOR PLANNING

Rev.	Note	Date	Drawn	Check
S2.P01	ISSUED FOR PLANNING	20.04.2026	DF	AL

DONNACHADH O'BRIEN & ASSOCIATES CONSULTING ENGINEERS
UNIT 5B/C ELM HOUSE MILLENNIUM PARK NAAS CO.KILDARE W91 P9 P8
P +353 45 984 042
INFO@DOBA.IE
WWW.DOBA.IE

Client: DÚN LAOGHAIRE-RATHDOWN COUNTY COUNCIL

Project: KILBOGGET SPORTS PAVILLION

Drawing Title: EXISTING TOPOGRAPHICAL SURVEY

Drawn By:	Checked By:	Approved By:	Date:	Scale:	Sheet Size:
DF	LMH	AL	NOV' 2025	1:250	A1

Project Number:	Drawing Number:		Status Code:	Rev Number:
DOBA2536	2536-DOB-	XX-XX-DR-C-0010	S2	P01