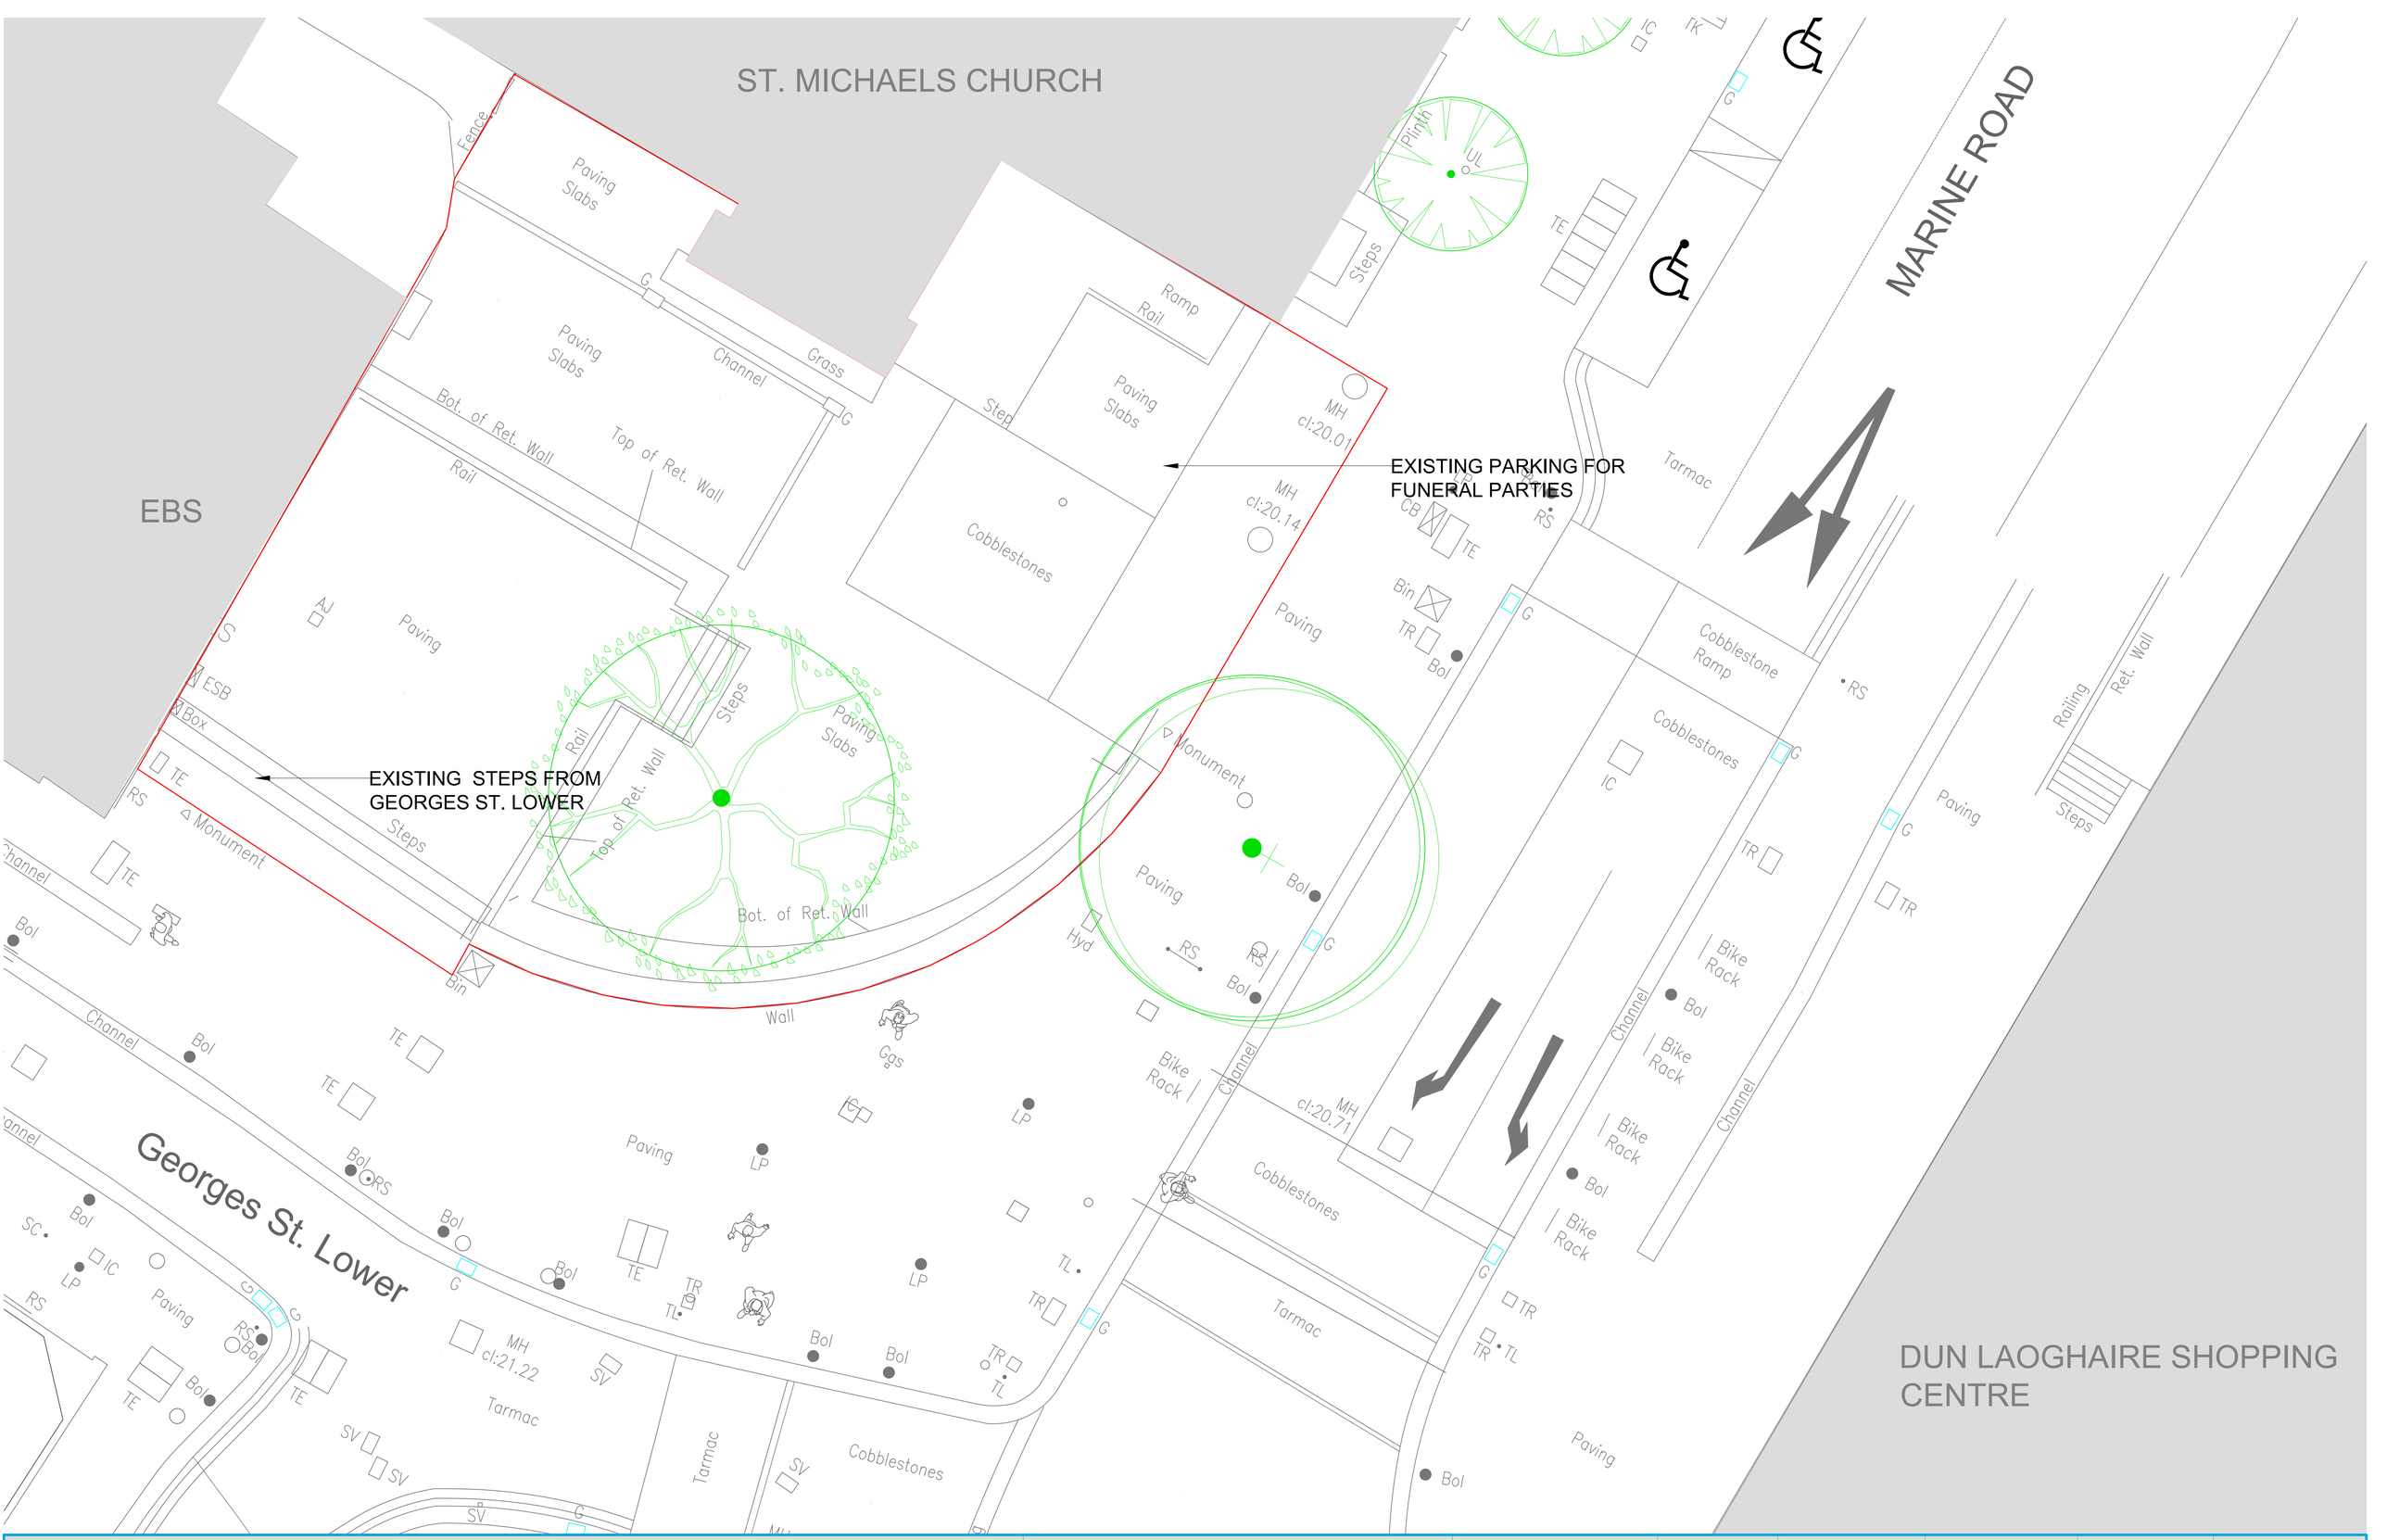

DUN LAOGHAIRE SHOPPING CENTRE

dlr Comhairle Contae County Council

© - Ordnance Survey Ireland. All rights reserved.
Licence number 2013-2015/CCMA/
Dun Laoghaire-Rathdown County Council.

Parks & Landscape Services

Do not scale from this drawing. Use figured dimensions only. Check all dimensions on site before commencing works. Report any discrepancies to the ER before proceeding. All levels to be clarified on site by the ER. These drawings and designs theron are copyright of Dun Laoghaire Rathdown County Council.

© Dún Laoghaire Rathdown County Council

N

Drawing Title:	Drawing Number:	Revision:	Scale:	Date:	Drawn:	Checked:
St Michaels Church Square - Existing Layout						
Senior Parks Superintendent : Ruairí O'Dulaing County Hall, Dun Laoghaire, Co. Dublin.	DRP-2478-02	Rev 0	1:75 @A1	Jan 2025	PC/DOD	DOD