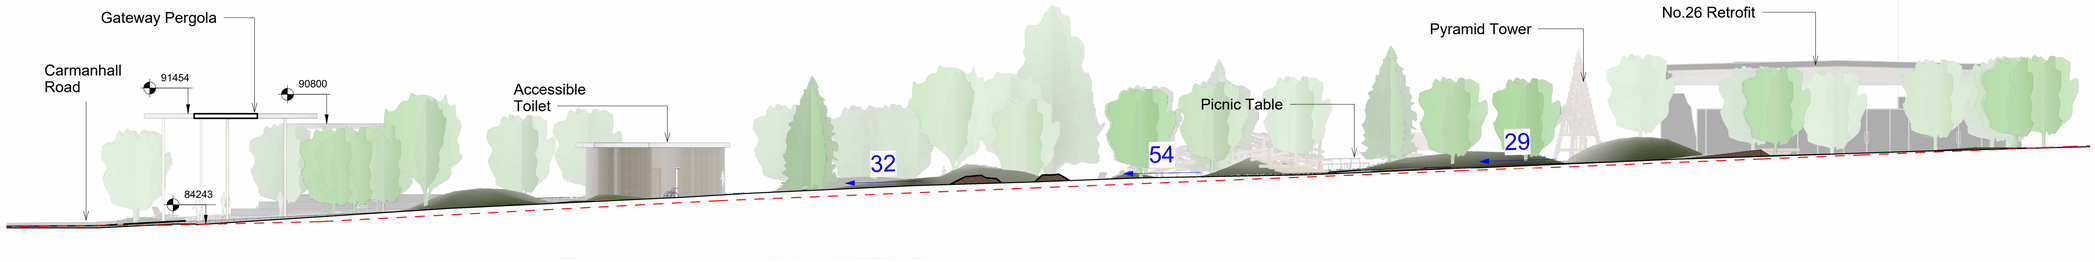

1 AA

1 : 200@A1

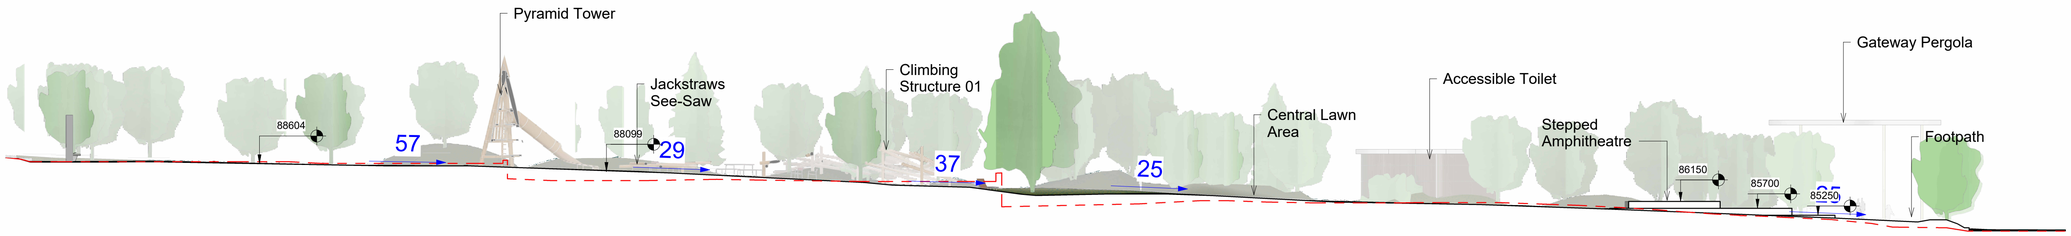

2 BB

1 : 200@A1

General Notes

A. THIS DRAWING SHALL BE READ IN CONJUNCTION WITH ALL RELEVANT CIVIL, STRUCTURAL, MECHANICAL AND ELECTRICAL DRAWINGS TOGETHER WITH THE SPECIFICATIONS AND SCHEDULES.
B. ALL DIMENSIONS ARE IN MILLIMETRES. ALL LEVELS IN METRES. USE FIGURED DIMENSIONS ONLY. DO NOT SCALE OFF DRAWINGS.
C. ALL DIMENSIONS ARE TO FACE OF BLOCK OR BRICK OR STUD TYPICALLY UNLESS NOTED OTHERWISE.
D. ALL WORKS TO BE CARRIED OUT IN ACCORDANCE WITH CURRENT BUILDING REGULATIONS INCLUDING SUBSEQUENT AMENDMENTS & INCLUDING FOR ALL OTHER I.S., B.S., & SR STANDARDS AS SET OUT THEREIN.
E. CONTRACTOR MUST VERIFY ALL DIMENSIONS ON SITE BEFORE SETTING OUT, COMMENCING WORK, OR PRODUCING ANY SHOP DRAWINGS.
F. ALL WORKS TO COMPLY WITH THE HEALTH & SAFETY ACT.
G. ALL FIRE STOPPING TO BE CARRIED OUT WITH AN APPROVED FIRE STOPPING CONTRACTOR IN ACCORDANCE WITH MANUFACTURERS DETAILS.

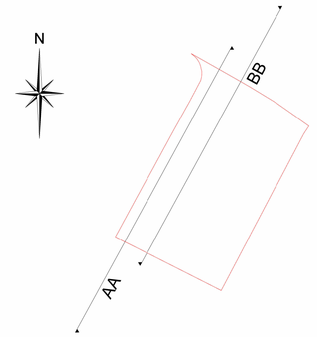

Existing Section Line

PART VIII PLANNING

Revision:	Date:	Description:	By:
c	06.02.2026	Revision C	UA
b	09.01.2026	Revision B	UA
a	12.12.2025	Revision A	UA

Project: Sandyford Civic Park
Job No.: 2503
Client: DLRCC
Drawing Title: Proposed Sectional Elevations A-A,B-B
Drawing No.: 2503-UAA-ZZ-XX-DR-A-PP-0202
Rev. No.: c
Date: 06/02/26
Scale: As indicated@A1
Drawn By: RM
Checked By: AG
Stage: PLANNING
Purpose of Issue: ISSUE

URBAN AGENCY
29-31 WILLIAM STREET SOUTH,
DUBLIN 2, D02 EF22
IRELAND
T: +353 1 672 5907
W: www.urban-agency.com
E: dublin@urban-agency.com

© COPYRIGHT URBAN AGENCY ARCHITECTS.
DO NOT SCALE. USE FIGURED DIMENSIONS ONLY.