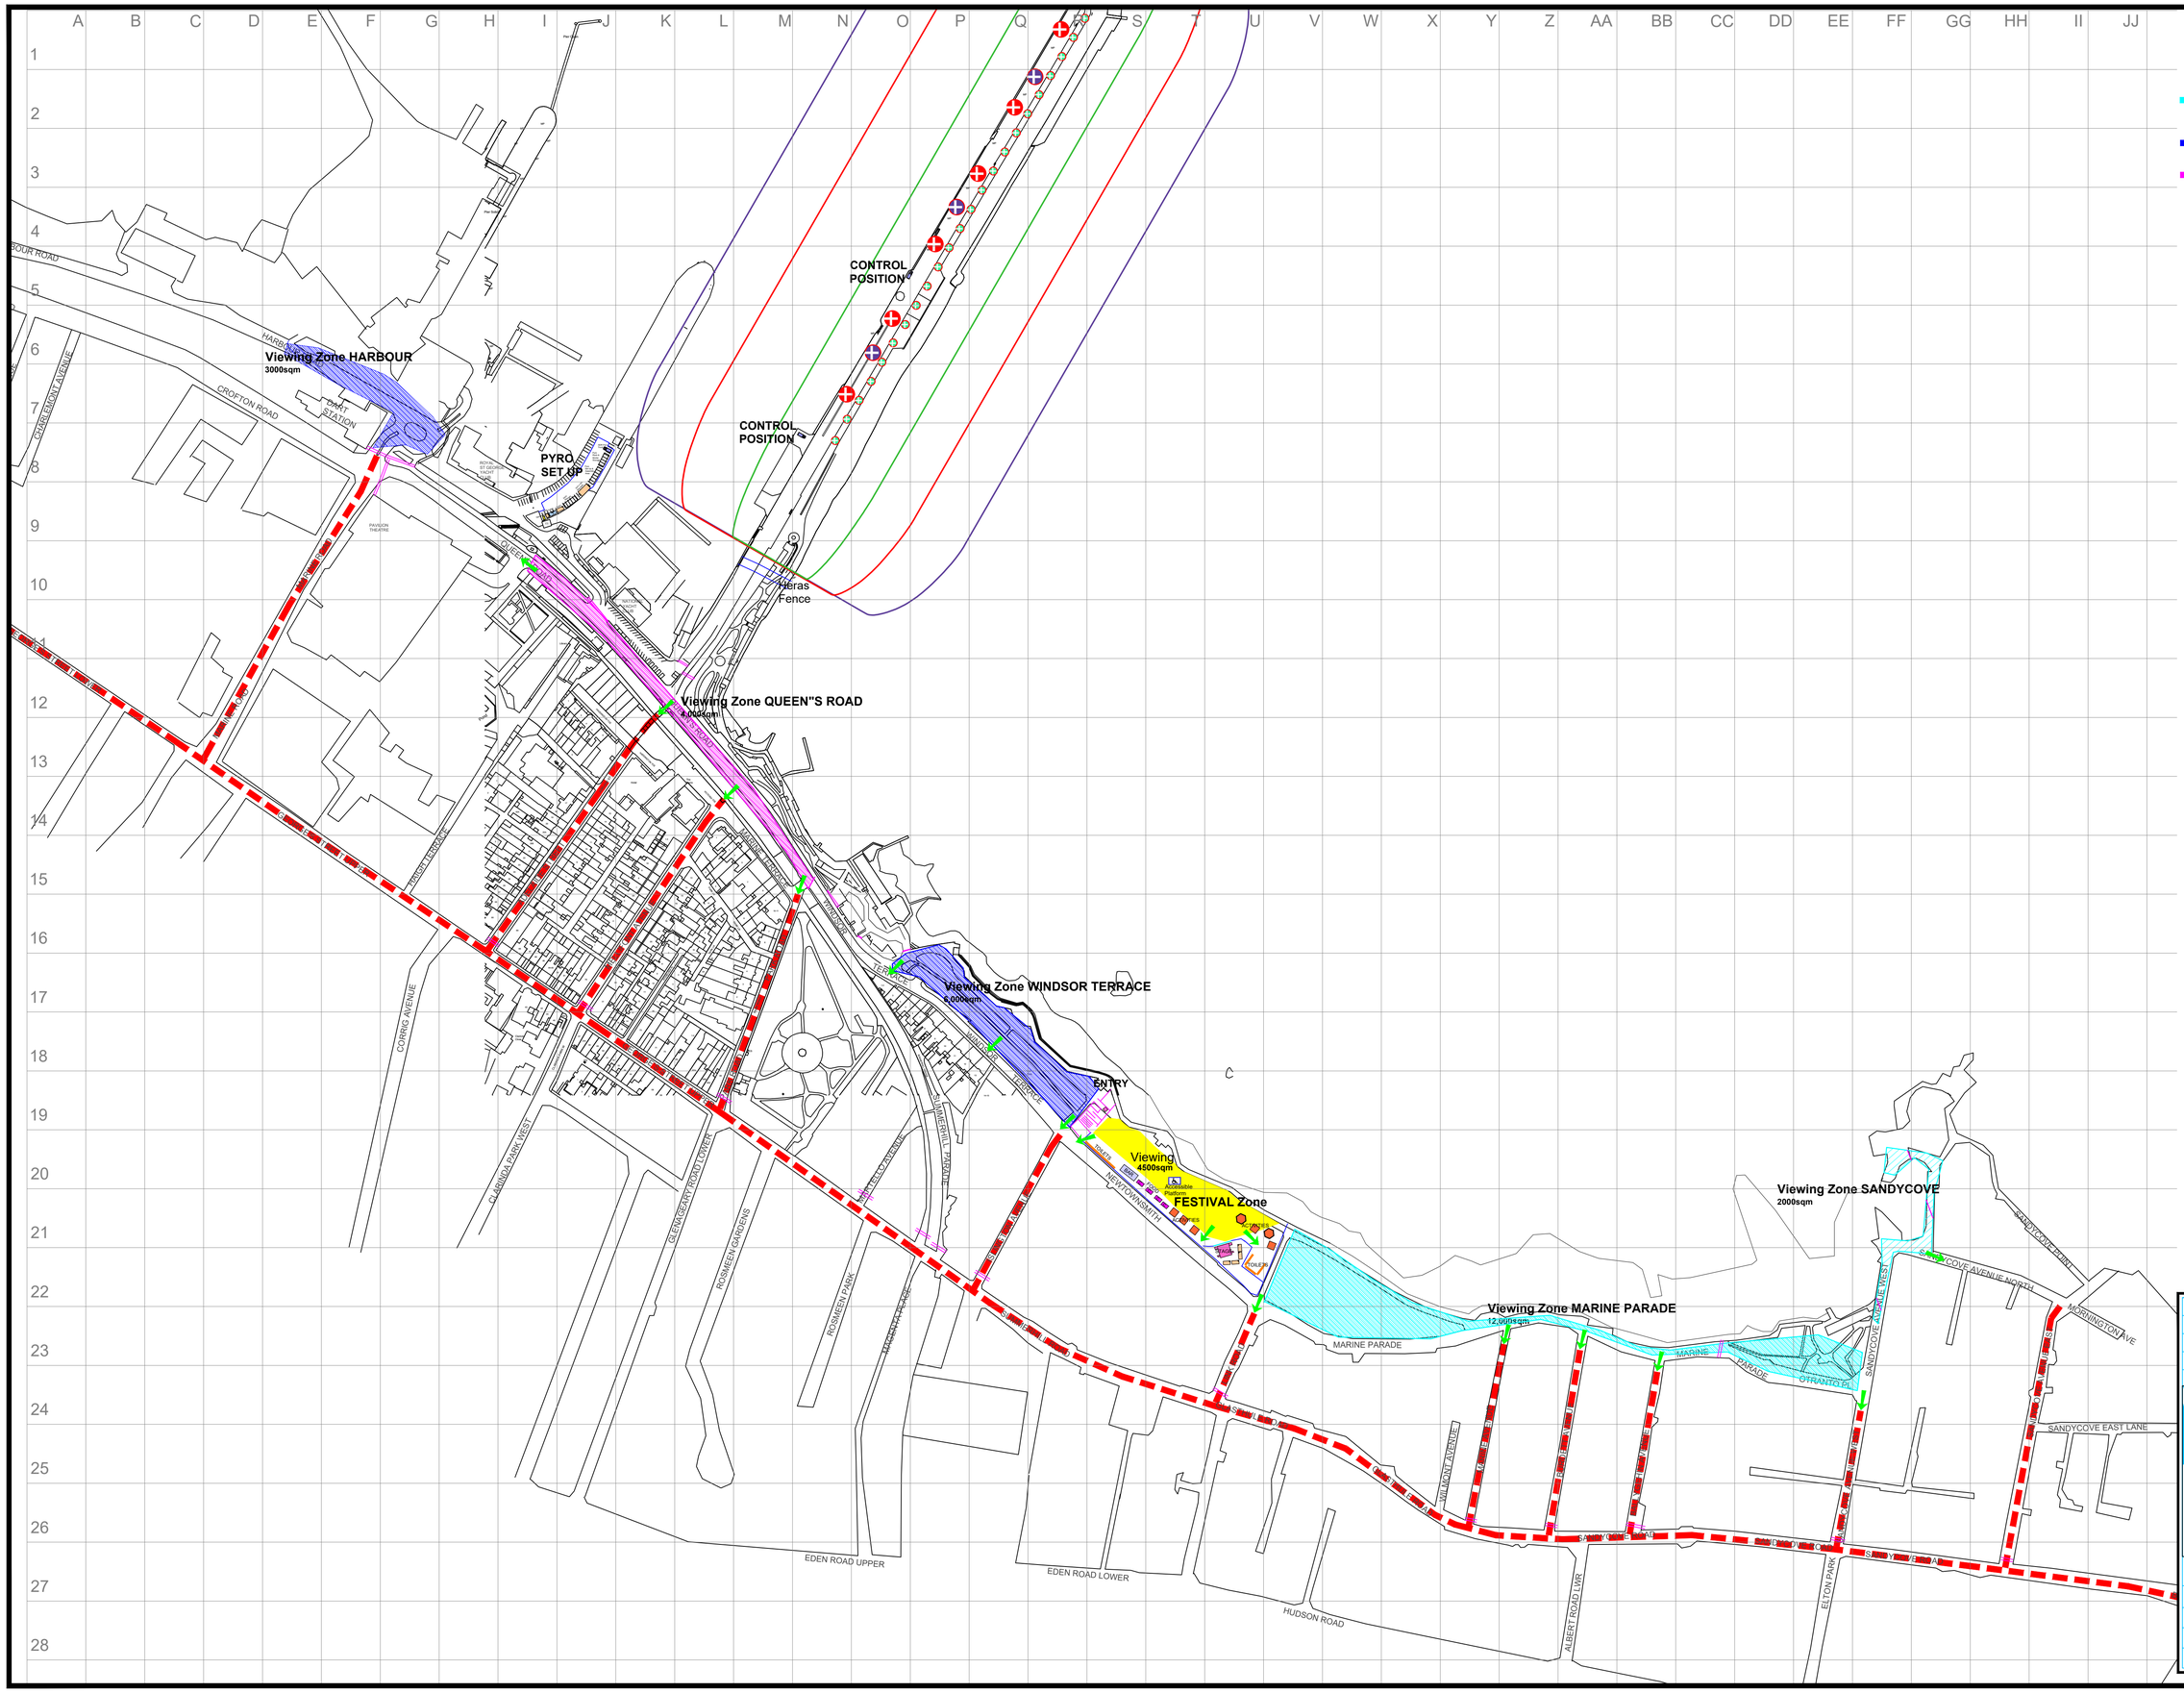


## LEGEND

- C — Concession
- MOJO Barrier (front of stage)
- Heras
- CCB Barrier
- Exit
- Emergency Services Access Route
- GEN — Generator
- Toilets
- Cabin

**DRAFT**

**GRIDLINES 50m x 50m**

**MSA EVENTS**

| Rev. | Description | Date |
|---|---|---|
| | | |


Michael Slattery Associates
Fire Safety Engineers
Dublin / Letterkenny
www.msa.ie
19 Windsor Place
Lower Pembroke Place
Dublin 2, Ireland
Tel: +353(1)6765713
Fax: +353(1)6785247
> Building Design & Construction
> Fire Engineering Design
> Event Safety & Management
> Building Fire Safety Management
> Disabled Access Consultancy
> Computer Modelling


| | |
|---|---|
| Project | NEW YEARS FESTIVAL DUN LAOGHAIRE 2024<br>MCD EVENTS 2024 |
| Title | SITE LAYOUT PLAN |
| Scale | 1:2500 @ A1 |
| Job No | 24270 |
| Date | 18.09.2024 |
| Dwg No | 24270-002-A |
| Checked By | |
| Rev | |