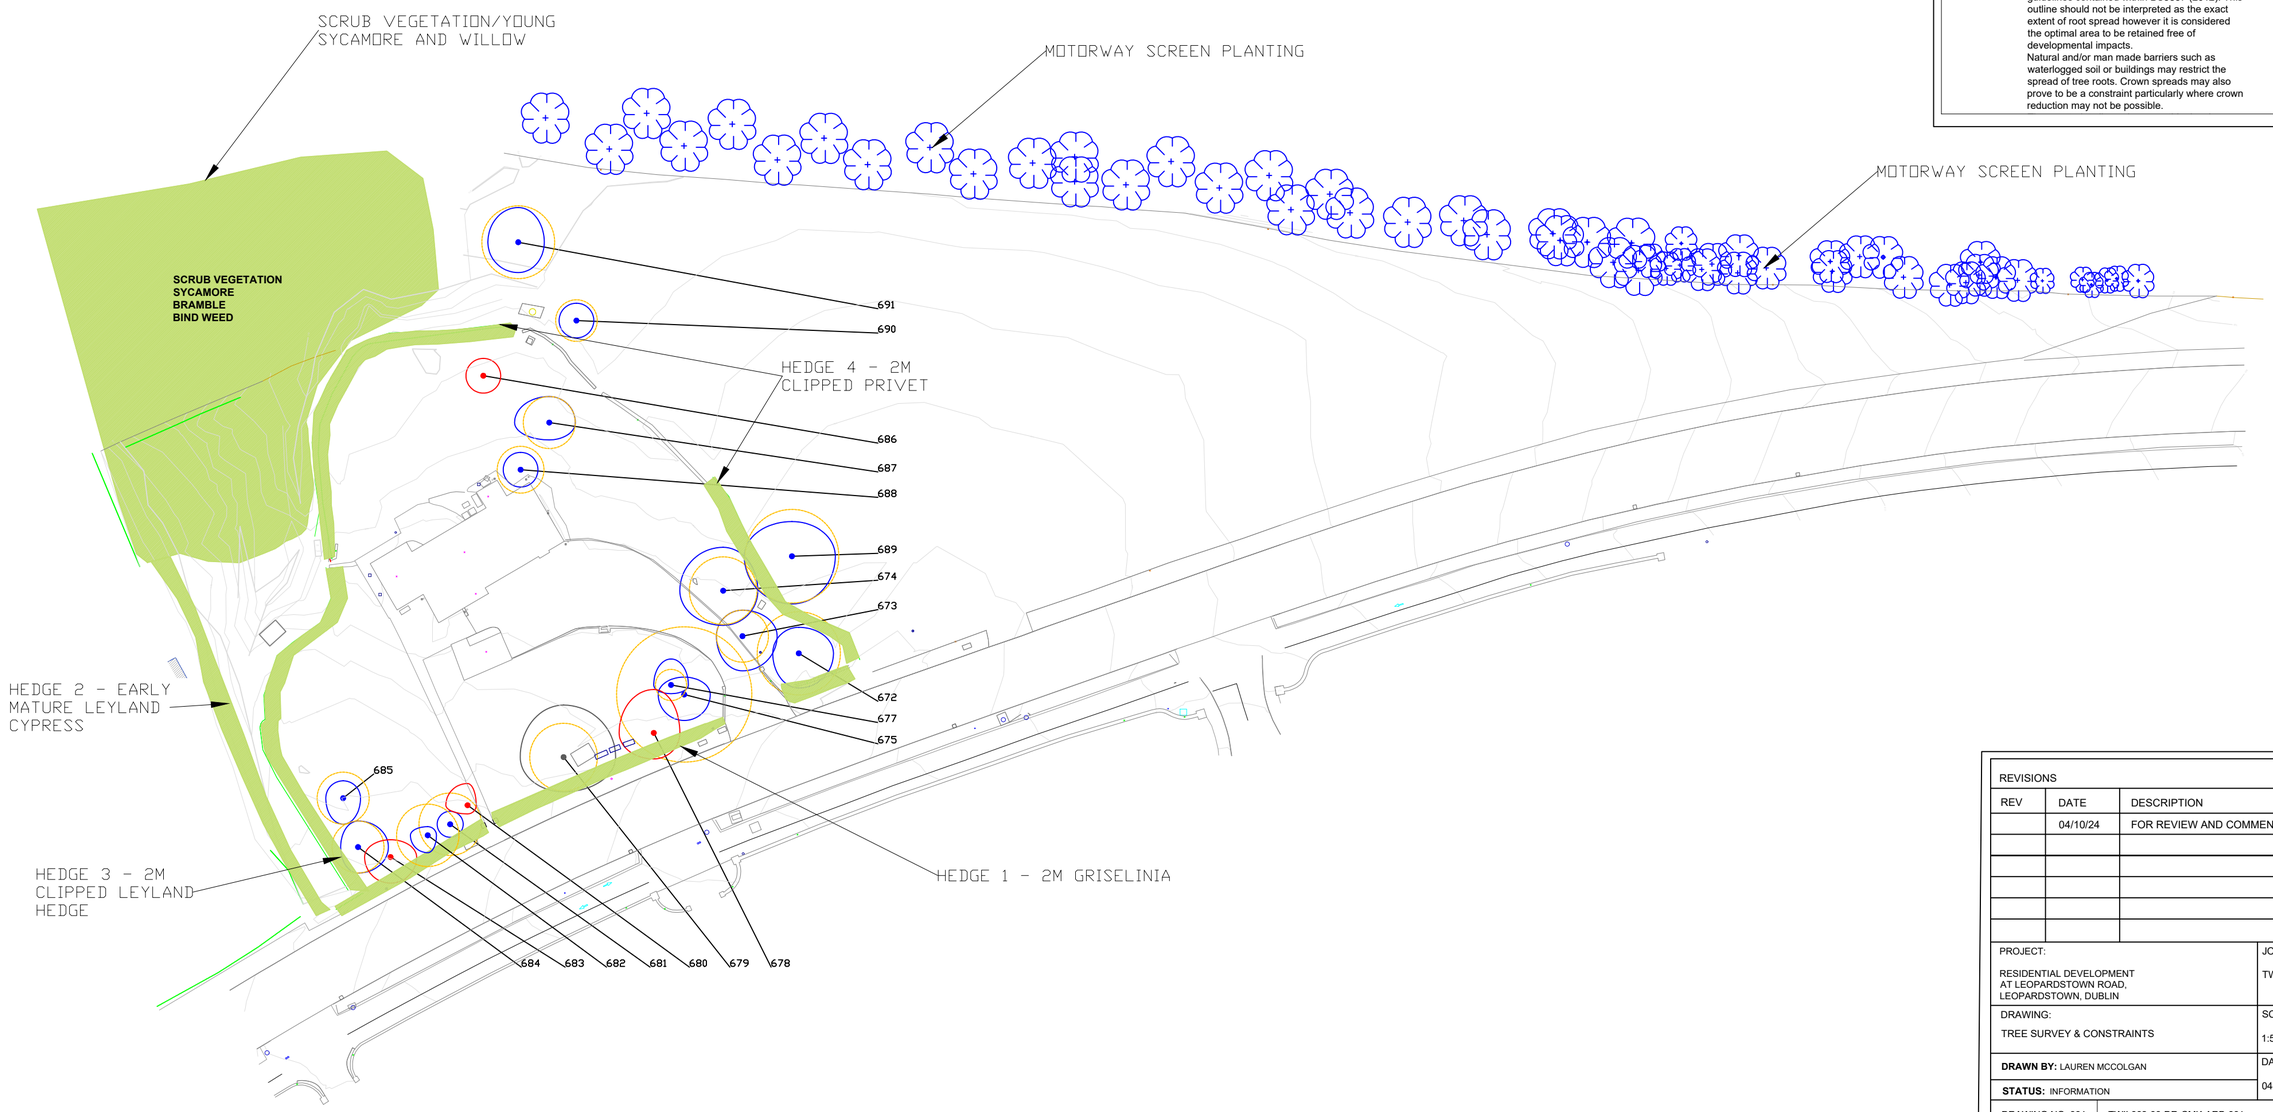

TREE CONDITION CATEGORIES

A TREES OF HIGH VALUE AND QUALITY

B TREES OF MODERATE VALUE AND QUALITY

C TREES OF LOW QUALITY AND VALUE

U TREES OF VERY LOW VALUE WHICH SHOULD BE REMOVED FOR REASONS OF SOUND ARBORICULTURAL MANAGEMENT

TREE CONSTRAINTS

BOUNDARY

Note

Drawing to be interpreted with reference to Tree Survey document
Tree constraints shown are calculated from guidelines contained within BS5837 (2012). This outline should not be interpreted as the exact extent of root spread however it is considered the optimal area to be retained free of developmental impacts.
Natural and/or man made barriers such as waterlogged soil or buildings may restrict the spread of tree roots. Crown spreads may also prove to be a constraint particularly where crown reduction may not be possible.

REVISIONS

REV	DATE	DESCRIPTION
	04/10/24	FOR REVIEW AND COMMENT

PROJECT: RESIDENTIAL DEVELOPMENT AT LEOPARDSTOWN ROAD, LEOPARDSTOWN, DUBLIN	JOB NO. TWIL003
DRAWING: TREE SURVEY & CONSTRAINTS	SCALE: 1:500 @ A2
DRAWN BY: LAUREN MCCOLGAN	DATE: 04-10-24
STATUS: INFORMATION	
DRAWING NO: 001	TWIL003-00-DR-CMK-ARB-001

NOTES
Do Not Scale. Use Figured Dimensions Only.
Not for Construction Purposes unless Specifically Marked.

© THIS DRAWING IS COPYRIGHT OF CMK HORTICULTURE + ARBORICULTURE LTD.

CMK
Hort & Arb Ltd.