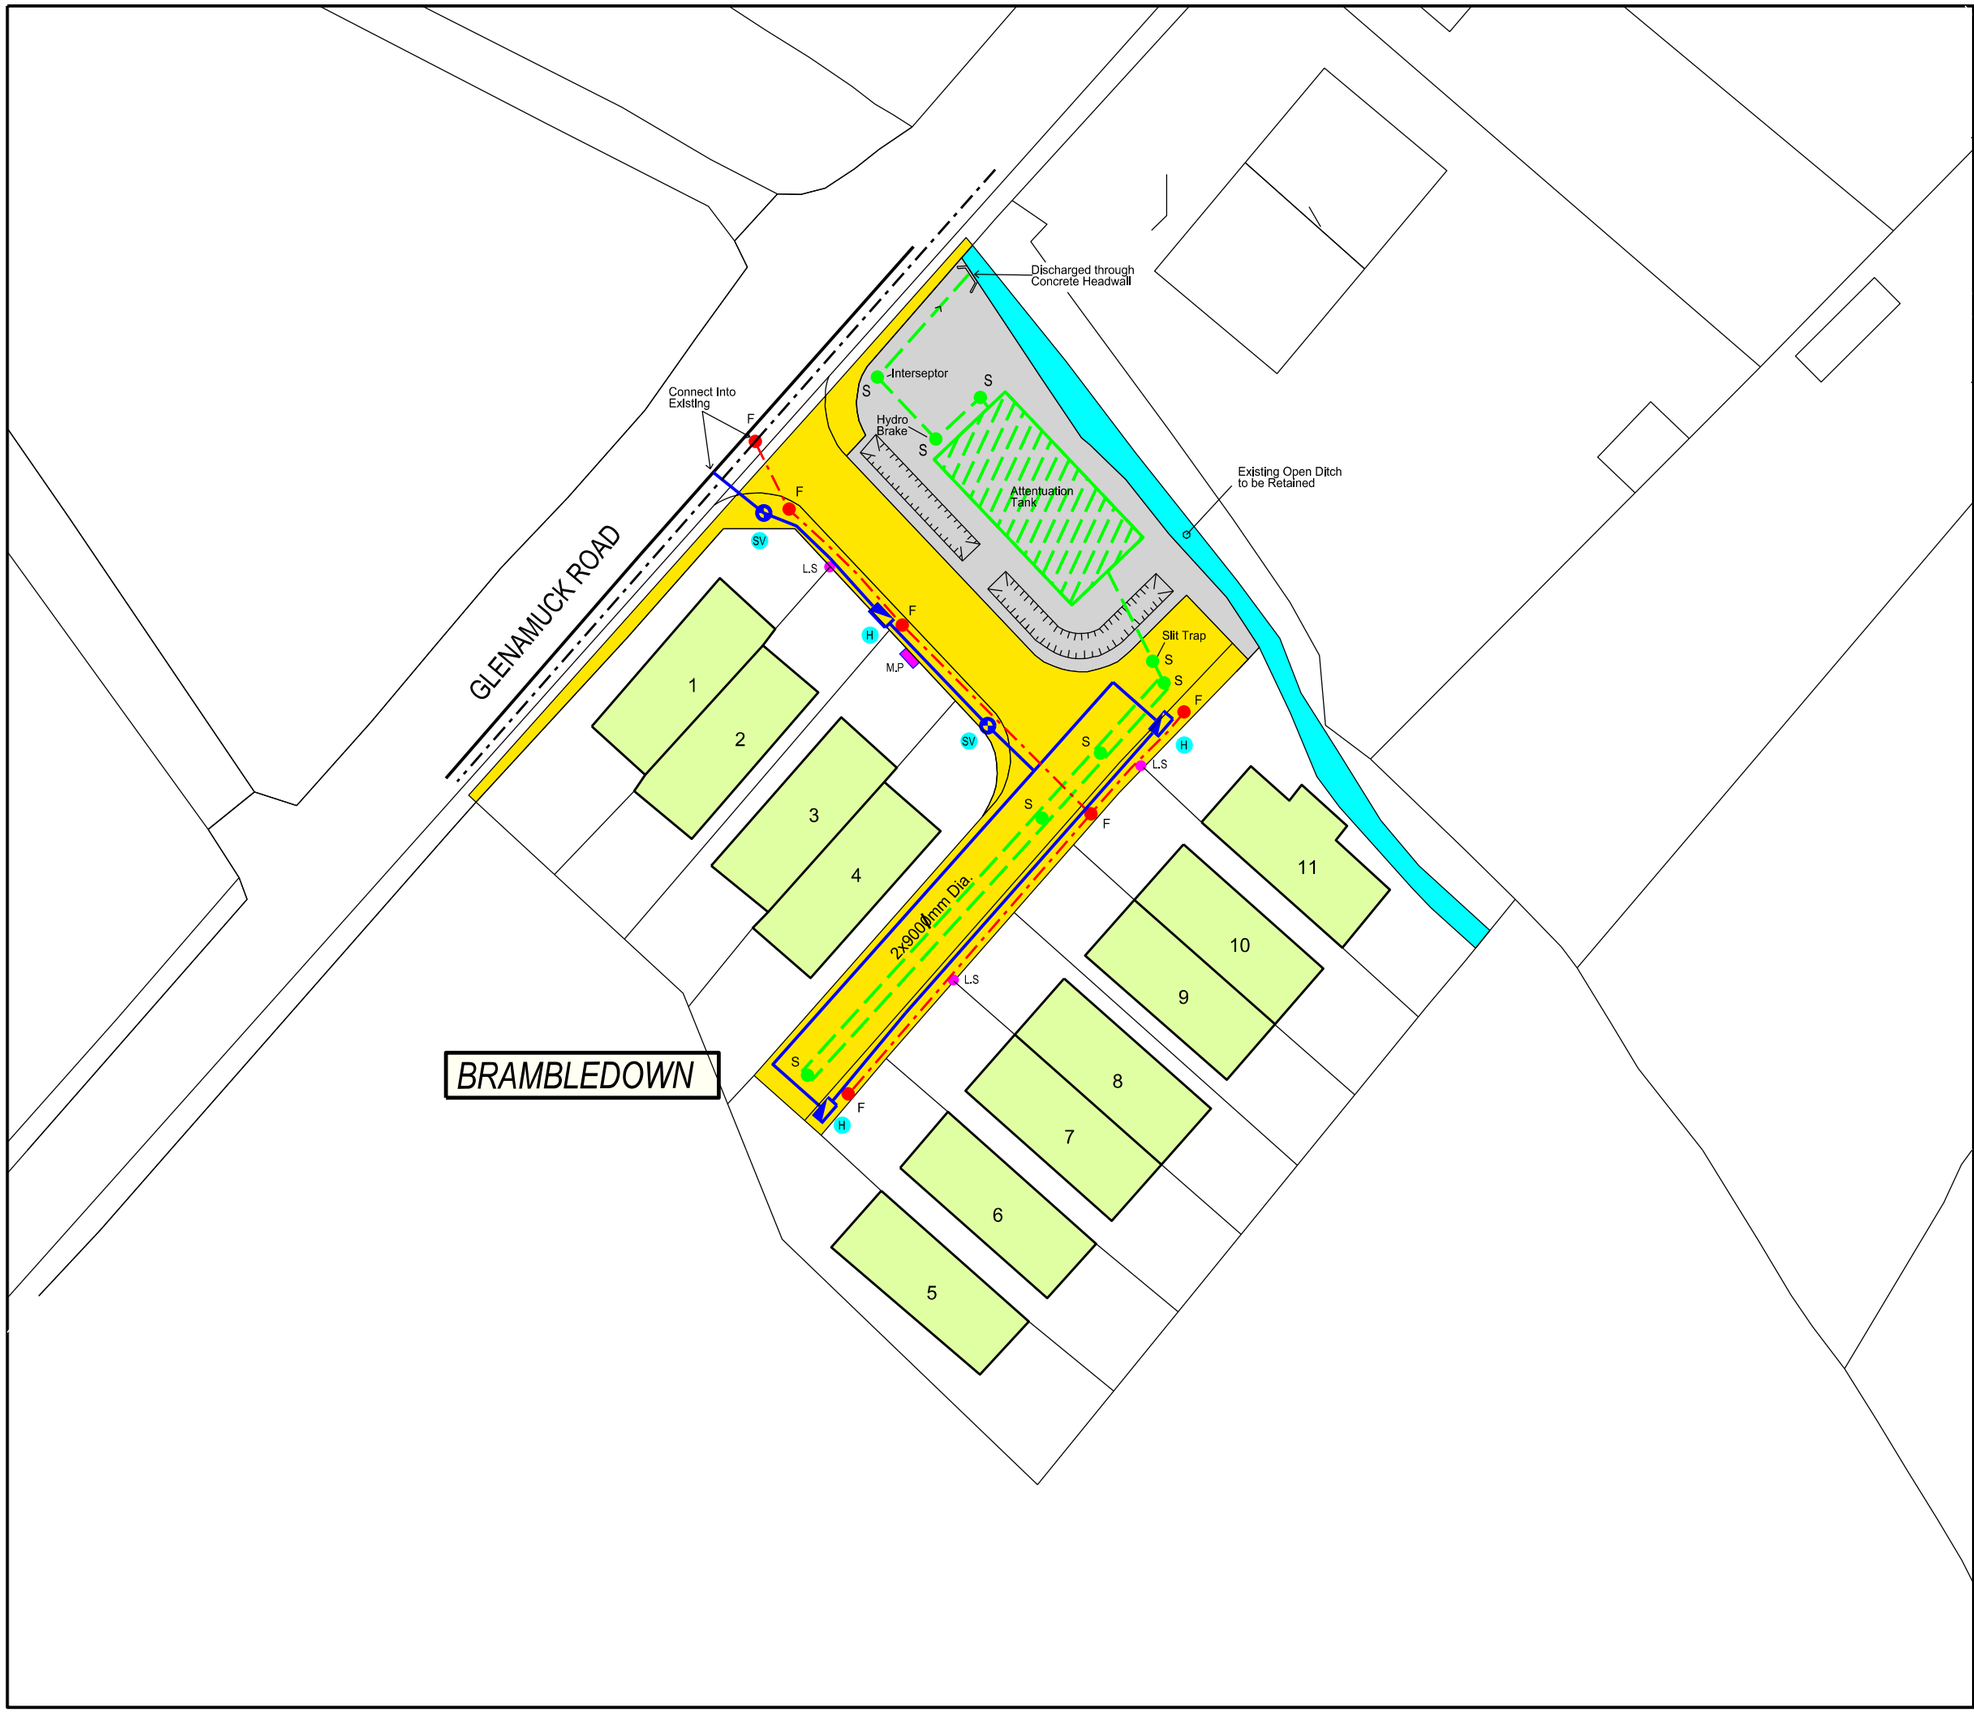

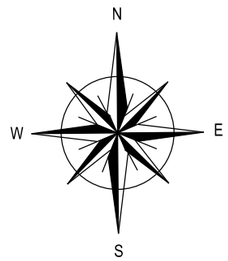

AREAS AND SERVICES TO BE TAKEN IN CHARGE.

Key:

- Roads & Footpaths
- Public Open Space
- Foul
- Surface water
- Water main
- Hydrants
- Sluice Valve
- Light Standard
- Mini Pillar

Planning and Organisational Innovation Department

DIRECTOR

M.Henchy

Date

dlr Comhairle Contae

BUILDING CONTROL

Prepared By: P.O.Reilly Date

Engineer : P.Faughnan Date

Senior Planner : G.Ryan Date

Dwg.No. BC-1799-TIC-01

Bramledown
Taken In Charge

Surveyed By	P.O.Reilly
Drawn By	P.O.Reilly
O.S. Ref N	3517-A & 3517-A
Scale	1/250

NOTE:
SCALE DIMENSIONS NOT TO BE USED
LENGTH OF ROADS ARE AS ON ATTACHED ROAD SCHEDULE