

Copyright : All creative artwork, landscape symbology, text, legends, specifications, descriptions and illustrations used in our drawings and reports are the intellectual property of **ait urbanism + landscape** Ltd. and are not to be reproduced by others.



This drawing is the copyright of **st urbanism + landscape**. Unless otherwise stated all dimensions are in millimetres. Where dimensions are not given, drawings must not be scaled and the matter must be referred to the Landscape Architect. If the drawing includes conflicting details/dimensions the matter must be referred to the Landscape Architect. All dimensions must be checked on site. The Landscape Architect must be informed, by the Contractor, of any discrepancies before work proceeds.

DATE	REV.	DESCRIPTION	DRAWN BY	CHECKED BY
1	1	1	1	1

NOTES:

	3rd Floor Newmarket House Newmarket Square, Dublin 8 Ireland t + 353 85 739552 www.ait-landscape.ie		ISSUE STATUS: PART 8 SUBMISSION DRAWING NO: 23D03-DR-00011		
	CLIENT: Dun Laoghaire Rathdown County Council		REVISION: -		
PROJECT: Cabintoe Greenway		DRAWN BY: MF		1st ISSUE: 23.06.2025	NORTH
DRAWING: Landscape Proposals - sheet 01		PROJECT NO: D0301	SCALE: 1:500	SHEET SIZE: A1	CHECKED BY: PMAD

Copyright : All creative artwork, landscape symbology, text, legends, specifications, descriptions and illustrations used in our drawings and reports are the intellectual property of **ait urbanism + landscape** ltd. and are not to be reproduced by others.



LEGEND

- Tree Planting**
- Specimen Tree
 - Semi-Mature Tree
 - Small Tree
 - Existing tree to be retained
 - Existing trees to be removed due to development or their condition
 - Root protection area
 - Existing Tree groups, Parklands and Hedgerows
- Planting Mixes**
- Pollinator Friendly Mix
 - Shade tolerant Pollinator Friendly Mix
 - Rain Garden; native wildflower and grass mix
 - Grass verge with bulbs
 - Low Sward Meadow
 - Lawn
 - Reinstatement of existing grassland
 - Existing grass planting
 - Proposed hedge
 - Native hedgerow
 - Woodland planting mix
 - Natural regeneration areas
 - Riparian vegetation buffer
- NOTES:**
- Refer to the accompanying Landscape Report for details of planting; species and specification.
 - Proposed tree locations are indicative and may be subject to modification to take account of below ground infrastructure.
- Hard Landscape**
- Asphalt
 - Granite setts
 - Compacted Gravel
 - Concrete
 - Cycle/Pedestrian shared path - Concrete
 - Cycle path - Porous asphalt concrete
 - Buff tactile paving - Uncontrolled
 - Red tactile paving
 - Corridor tactile paving
 - Cycle ramp
 - Park Bench with backrest and armrests
 - 'Sheffield Standard' Cycle Stands or equivalent
 - Litter Bin
 - Bike Repair Station
 - Water Station
 - Incidental Nature Play
 - Public Lighting

This drawing is the copyright of **ait urbanism + landscape**. Unless otherwise stated all dimensions are in millimetres. Where dimensions are not given, drawings must not be scaled and the matter must be referred to the Landscape Architect. If the drawing includes conflicting details/dimensions the matter must be referred to the Landscape Architect. All dimensions must be checked on site. The Landscape Architect must be informed, by the Contractor, of any discrepancies before work proceeds.

DATE	REV	DESCRIPTION	DRAWN BY	CHECKED BY

NOTES:

ait
urbanism + landscape

3rd Floor Newmarket House
Newmarket Square,
Dublin 8
Ireland
t +353 (0) 1759252
www.ait-ltd.co

ISSUE STATUS:
PART 8 SUBMISSION

DRAWING NO:
23DR03-DR-0002

REVISION:
-

CLIENT: Dun Laoghaire Rathdown
County Council

PROJECT: Cabinteely Greenway

DRAWING: Landscape Proposals - sheet 02

1st ISSUE:
23.06.2025

SCALE:
1:500

SHEET SIZE:
A1

CHECKED BY:
DMacD

NORTH

Copyright : All creative artwork, landscape symbology, text, legends, specifications, descriptions and illustrations used in our drawings and reports are the intellectual property of **ait urbanism + landscape** Ltd. and are not to be reproduced by others.



LEGEND

- Tree Planting**
- Specimen Tree
 - Semi-Mature Tree
 - Small Tree
 - Existing tree to be retained
 - Existing trees to be removed due to development or their condition
 - Root protection area
 - Existing Tree groups, Parklands and Hedgerows
- Planting Mixes**
- Pollinator Friendly Mix
 - Shade tolerant Pollinator Friendly Mix
 - Rain Garden: native wildflower and grass mix
 - Grass verge with bulbs
 - Low Sward Meadow
 - Lawn
 - Reinstatement of existing grassland
 - Existing grass planting
 - Proposed hedge
 - Native hedgerow
 - Woodland planting mix
 - Natural regeneration areas
 - Ground vegetation to be allowed to regenerate naturally
 - Riparian vegetation buffer
- NOTES:**
- Refer to the accompanying Landscape Report for details of planting species and specification.
 - Proposed tree locations are indicative and may be subject to modification to take account of below ground infrastructure.
- Hard Landscape**
- Asphalt
 - Granite setts
 - Compacted Gravel
 - Concrete
 - Cycle/Pedestrian shared path - Concrete
 - Cycle path - Porous asphalt concrete
 - Buff tactile paving - Uncontrolled
 - Red tactile paving
 - Corduroy tactile paving
 - Cycle ramp
 - Park Bench with backrest and armrests
 - 'Sheffield Standard' Cycle Stands or equivalent
 - Litter Bin
 - Bike Repair Station
 - Water Station
 - Incidental Nature Play
 - Public Lighting

This drawing is the copyright of ait urbanism + landscape. Unless otherwise stated all dimensions are in millimetres. Where dimensions are not given, drawings must not be scaled and the matter must be referred to the Landscape Architect. If the drawing includes conflicting details/dimensions the matter must be referred to the Landscape Architect. All dimensions must be checked on site. The Landscape Architect must be informed, by the Contractor, of any discrepancies before work proceeds.

DATE	REV	DESCRIPTION	DRAWN BY	CHECKED BY

NOTES:

ait
urbanism + landscape

3rd Floor Newmarket House
Newmarket Square,
Dublin 8
Ireland
t +353 (0) 1756022
www.ait-landscape.co

CLIENT: Dun Laoghaire Rathdown County Council

PROJECT: Cabinteely Greenway

DRAWING: Landscape Proposals - sheet 03

ISSUE STATUS:
PART 8 SUBMISSION

DRAWING NO: 23DR03-DR-0003

REVISION:

1st ISSUE:	23.06.2025
------------	------------

PROJECT NO: 23DR03

SCALE: 1:500

SHEET SIZE: A1

CHECKED BY: DMaC

NORTH

CABINTE



Tree Planting

- ### Planting Mixes

- NOTES:

Hard Landscap

[illegible]

NOTES:

3rd Floor Newmarket House, **ISSUE STATUS:**

PART 8 SUBMISSION

PART 8 SUBMISSION	
DRAWING NO:	REV:

23DR03-DR-0004	-
----------------	---

DRAWN BY:	1st ISSUE:	

STANDARD:	DATE:
MF	23.06.2025

PROJECT NO:	SCALE:	SHEET NO:
23DR03	1:500	A1

ON REVISION: -	
DATE: 025	NORTH
SHEET SIZE: A1	CHECKED BY: DMacD

Copyright : All creative artwork, landscape symbology, text, legends, specifications, descriptions and illustrations used in our drawings and reports are the intellectual property of **ait urbanism + landscape** Ltd. and are not to be reproduced by others.

LEGEND

Tree Planting

- Specimen Tree
- Semi-Mature Tree
- Small Tree
- Existing tree to be retained
- Existing trees to be removed due to development or their condition
- Root protection area
- Existing Tree groups, Parklands and Hedgerows

Planting Mixes

- Pollinator Friendly Mix
- Shade tolerant Pollinator Friendly Mix
- Rain Garden; native wildflower and grass mix
- Grass verge with bulbs
- Low Sward Meadow
- Lawn
- Reinstatement of existing grassland
- Existing grass planting
- Proposed hedge
- Native hedgerow
- Woodland planting mix
- Natural regeneration areas
Ground vegetation to be allowed to regenerate naturally
- Riparian vegetation buffer

NOTES:

- Refer to the accompanying Landscape Report for details of planting: species and specification.
- Proposed tree locations are indicative and may be subject to modification to take account of below ground infrastructure.

Hard Landscape

- Asphalt
To Engineers specification and detail.
- Granite setts
Sawn, flamed, granite 'Gris Alva'
- Compacted Gravel
- Concrete
To Engineers specification and detail.
- Cycle/Pedestrian shared path - Concrete
To Engineers specification and detail.
- Cycle path - Porous asphalt concrete
To Engineers specification and detail.
- Buff tactile paving - Uncontrolled
To Engineers specification and detail.
- Red tactile paving
To Engineers specification and detail.
- Corduroy tactile paving
To Engineers specification and detail.
- Cycle ramp
To Engineers specification and detail.
- Park Bench with backrest and armrests
- 'Sheffield Standard' Cycle Stands or equivalent
- Litter Bin
- Bike Repair Station
- Water Station
- Incidental Nature Play
Tree trunks, stumps, beams
- Public Lighting
For more details please refer to lighting engineer drawings


This drawing is the copyright of **ait urbanism + landscape**. Unless otherwise stated all dimensions are in millimetres. Where dimensions are not given, drawings must not be scaled and the matter must be referred to the Landscape Architect. If the drawing includes conflicting details/dimensions the matter must be referred to the Landscape Architect. All dimensions must be checked on site. The Landscape Architect must be informed, by the Contractor, of any discrepancies before work proceeds.

DATE	REV	DESCRIPTION	DRAWN BY	CHECKED BY

NOTES:

ait urbanism + landscape		3rd Floor Newmarket House Newmarket Square, Dublin 8 Ireland t +353 86 1798522 www.ait-place.ie	ISSUE STATUS: PART 8 SUBMISSION	
CLIENT: Dun Laoghaire Rathdown County Council		DRAWING NO: 23DR03-DR-0005		REVISION: -
PROJECT: Cabinteely Greenway		DRAWN BY: MF		1st ISSUE: 23.06.2025
DRAWING: Landscape Proposals - sheet 05		PROJECT NO: 23DR03	SCALE: 1:500	SHEET SIZE: A1
		NORTH		CHECKED BY: DMcD

Copyright : All creative artwork, landscape symbology, text, legends, specifications, descriptions and illustrations used in our drawings and reports are the intellectual property of **ait urbanism + landscape** Ltd. and are not to be reproduced by others.

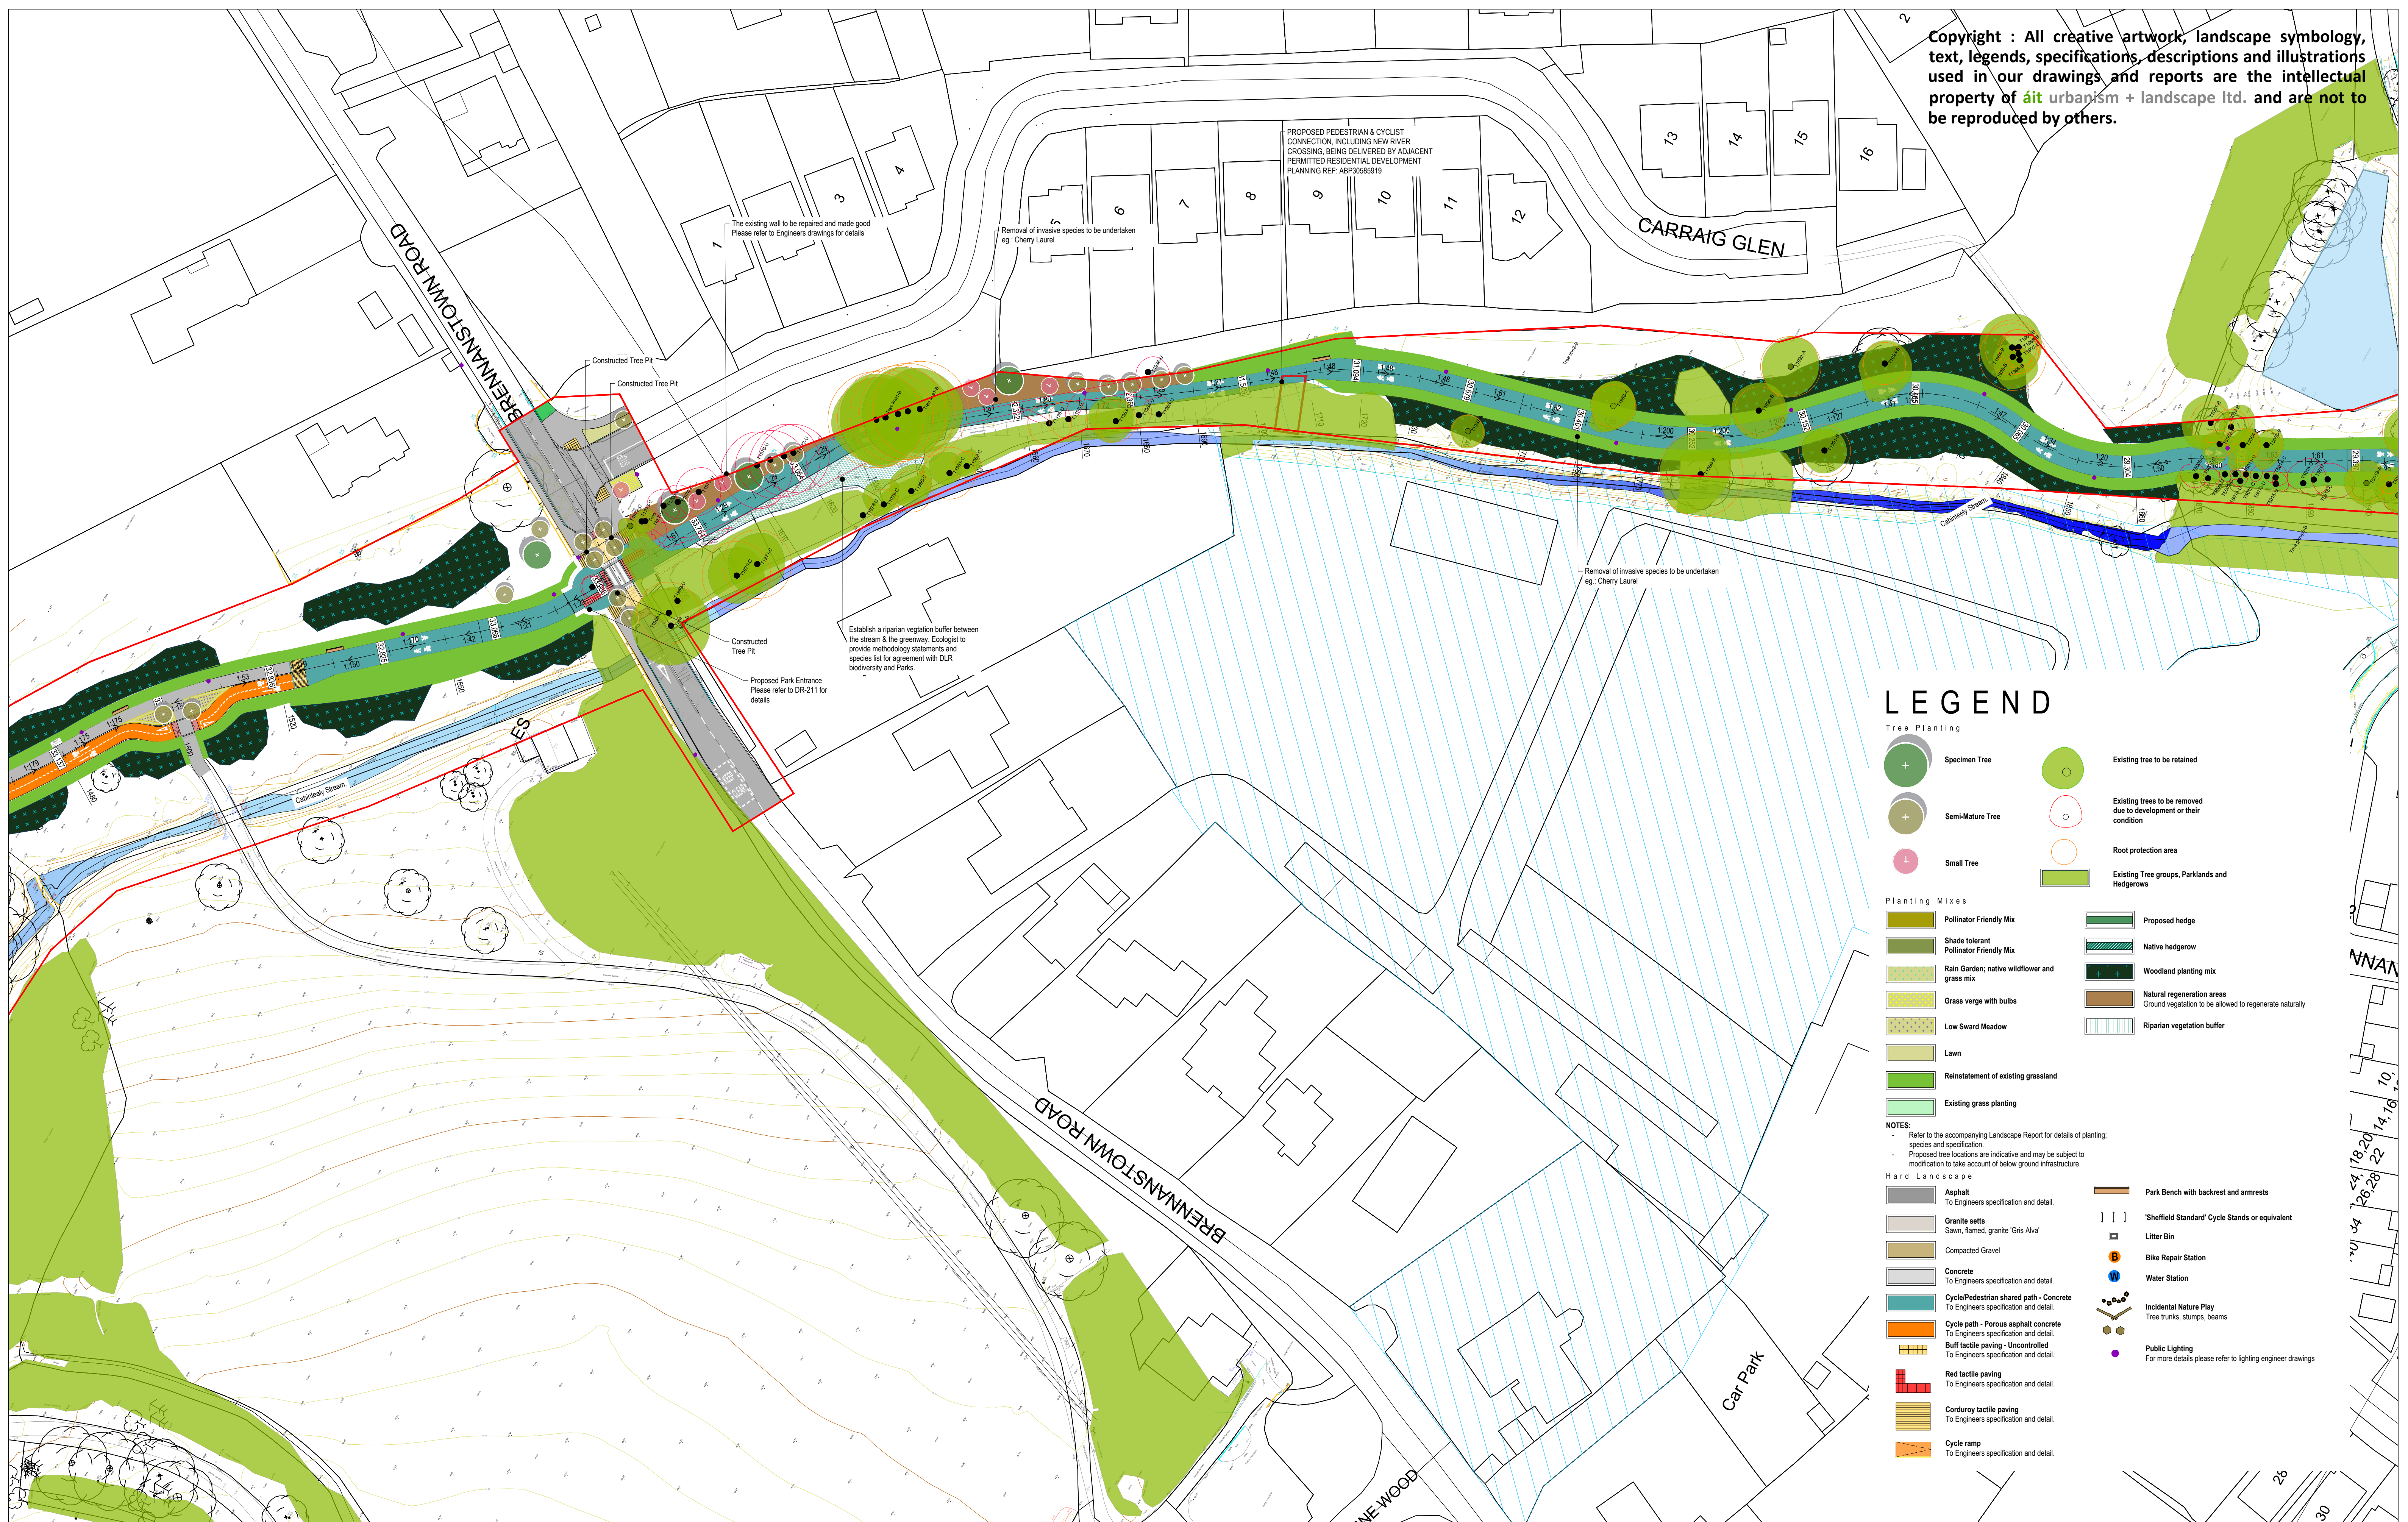

LEGEND

- Tree Planting**
- Specimen Tree
 - Semi-Mature Tree
 - Small Tree
 - Existing tree to be retained
 - Existing trees to be removed due to development or their condition
 - Root protection area
 - Existing Tree groups, Parklands and Hedgerows
- Planting Mixes**
- Pollinator Friendly Mix
 - Shade tolerant Pollinator Friendly Mix
 - Rain Garden; native wildflower and grass mix
 - Grass verge with bulbs
 - Low Sward Meadow
 - Lawn
 - Reinstatement of existing grassland
 - Existing grass planting
 - Proposed hedge
 - Native hedgerow
 - Woodland planting mix
 - Natural regeneration areas
 - Riparian vegetation buffer
- NOTES:**
- Refer to the accompanying Landscape Report for details of planting; species and specification.
 - Proposed tree locations are indicative and may be subject to modification to take account of below ground infrastructure.
- Hard Landscape**
- Asphalt
 - Granite setts
 - Compacted Gravel
 - Concrete
 - Cycle/Pedestrian shared path - Concrete
 - Cycle path - Porous asphalt concrete
 - Buff tactile paving - Uncontrolled
 - Red tactile paving
 - Corundum tactile paving
 - Cycle ramp
 - Park Bench with backrest and armrests
 - 'Sheffield Standard' Cycle Stands or equivalent
 - Litter Bin
 - Bike Repair Station
 - Water Station
 - Incidental Nature Play
 - Public Lighting

This drawing is the copyright of ait urbanism + landscape. Unless otherwise stated all dimensions are in millimetres. Where dimensions are not given, drawings must not be scaled and the matter must be referred to the Landscape Architect. If the drawing includes conflicting details/dimensions the matter must be referred to the Landscape Architect. All dimensions must be checked on site. The Landscape Architect must be informed, by the Contractor, of any discrepancies before work proceeds.

DATE	REV	DESCRIPTION	DRAWN BY	CHECKED BY

NOTES:

ait
urbanism + landscape

3rd Floor Newmarket House
Newmarket Square,
Dublin 8
Ireland
t +353 (0) 1799502
www.ait-urbanism.ie

ISSUE STATUS:
PART 8 SUBMISSION

DRAWING NO:
23DR03-DR-0006

REVISION:
-

CLIENT: Dun Laoghaire Rathdown
County Council

PROJECT: Cabinteely Greenway

DRAWING: Landscape Proposals - sheet 06

DRAWN BY: MF

1st ISSUE: 23.06.2025

PROJECT NO: 23DR03

SCALE: 1:500

SHEET SIZE: A1

CHECKED BY: DMcD

NORTH



Copyright : All creative artwork, landscape symbology, text, legends, specifications, descriptions and illustrations used in our drawings and reports are the intellectual property of ait urbanism + landscape Ltd. and are not to be reproduced by others.

LEGEND

- Tree Planting**

 - Specimen Tree
 - Semi-Mature Tree
 - Small Tree
 - Existing tree to be retained
 - Existing trees to be removed due to development or their condition
 - Root protection area
 - Existing Tree groups, Parklands and Hedgerows
- Planting Mixes**

 - Pollinator Friendly Mix
 - Shade tolerant Pollinator Friendly Mix
 - Rain Garden; native wildflower and grass mix
 - Grass verge with bulbs
 - Low Sward Meadow
 - Lawn
 - Reinstatement of existing grassland
 - Existing grass planting
 - Proposed hedge
 - Native hedgerow
 - Woodland planting mix
 - Natural regeneration areas
 - Riparian vegetation buffer
- NOTES:**

 - Refer to the accompanying Landscape Report for details of planting, species and specification.
 - Proposed tree locations are indicative and may be subject to modification to take account of below ground infrastructure.
- Hard Landscape**

 - Asphalt
 - Granite setts
 - Compacted Gravel
 - Concrete
 - Cycle/Pedestrian shared path - Concrete
 - Cycle path - Porous asphalt concrete
 - Buff tactile paving - Uncontrolled
 - Red tactile paving
 - Corridor tactile paving
 - Cycle ramp
 - Park Bench with backrest and armrests
 - 'Sheffield Standard' Cycle Stands or equivalent
 - Litter Bin
 - Bike Repair Station
 - Water Station
 - Incidental Nature Play
 - Public Lighting

This drawing is the copyright of ait urbanism + landscape. Unless otherwise stated all dimensions are in millimetres. Where dimensions are not given, drawings must not be scaled and the matter must be referred to the Landscape Architect. If the drawing includes conflicting details/dimensions the matter must be referred to the Landscape Architect. All dimensions must be checked on site. The Landscape Architect must be informed, by the Contractor, of any discrepancies before work proceeds.

DATE	REV	DESCRIPTION	DRAWN BY	CHECKED BY

NOTES:

ait
urbanism + landscape

3rd Floor Newmarket House
Newmarket Square,
Dublin 8
Ireland
t +353 (0) 1739522
www.ait-urbanism.co

ISSUE STATUS:
PART 8 SUBMISSION

DRAWING NO:
23DR03-DR-0007

REVISION:
-

CLIENT: Dun Laoghaire Rathdown County Council

PROJECT: Cabinteely Greenway

DRAWING: Landscape Proposals - sheet 07

DRAWN BY: MF

SCALE: 1:500

SHEET SIZE: A1


CHECKED BY: DMcD

PROJECT NO: 23DR03

1st ISSUE: 23.06.2025


NORTH

Gate detail - Bray Road, scale 1:25

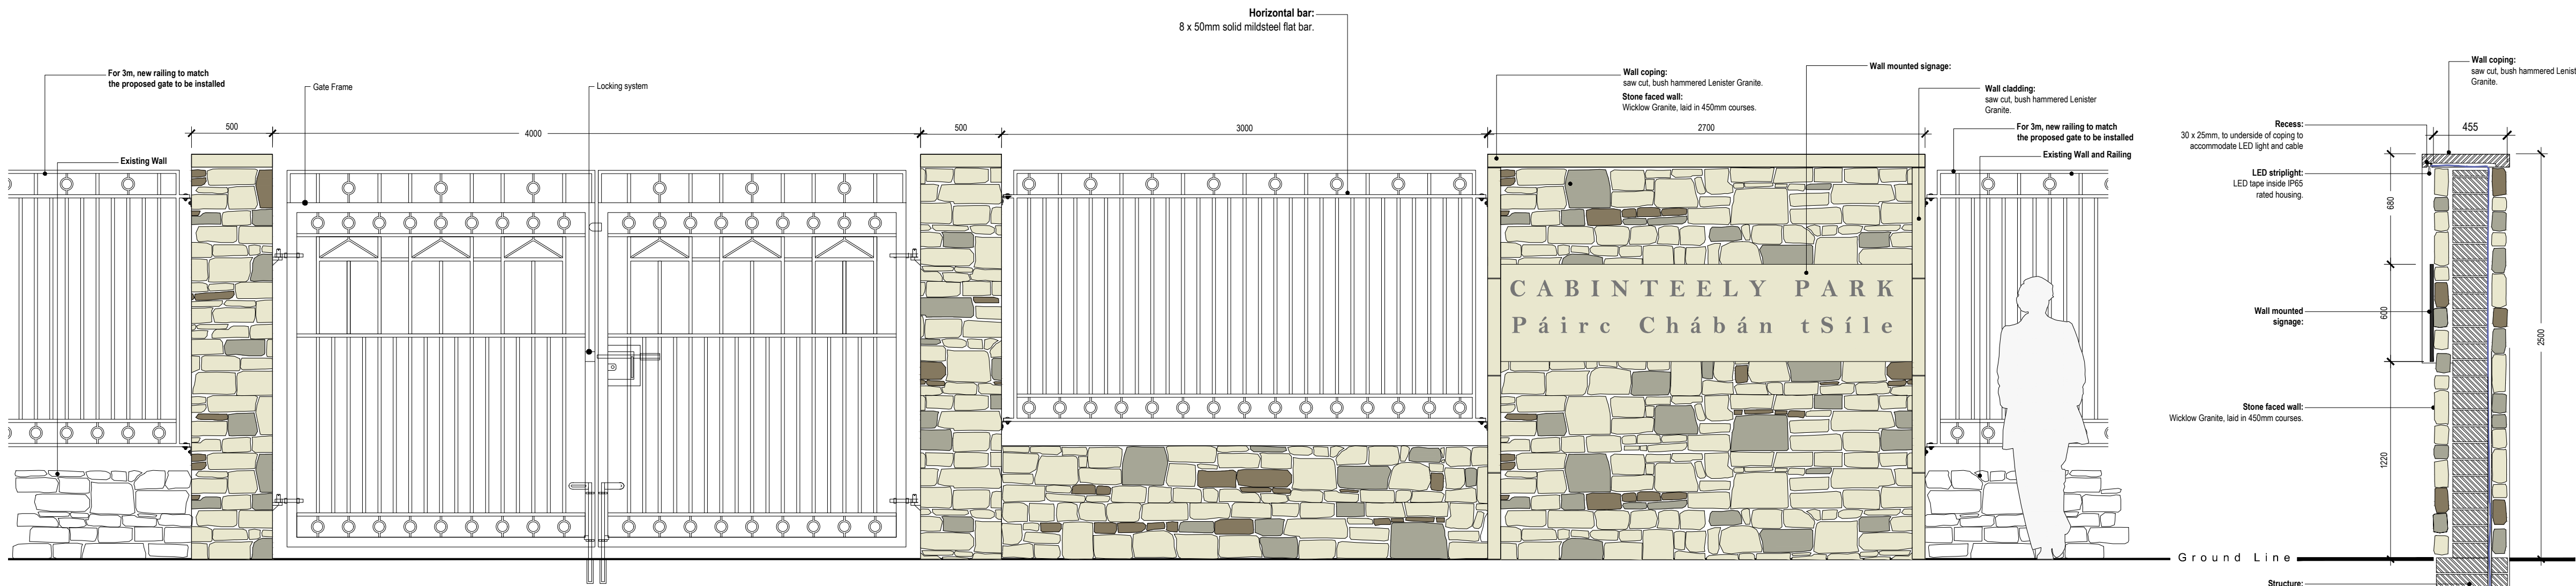


ELEVATION

Gate plan, scale 1:100

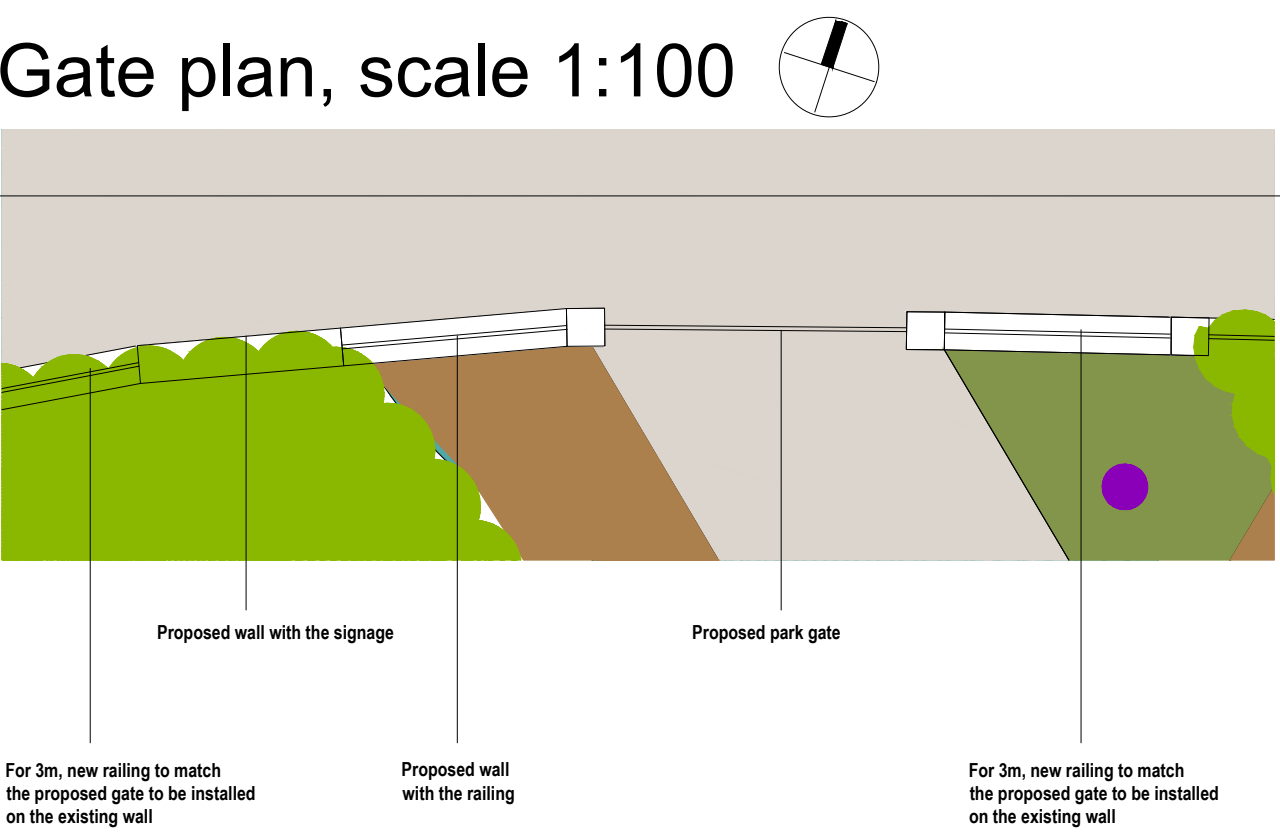


SECTION

Gate detail - Glen Drive, scale 1:25

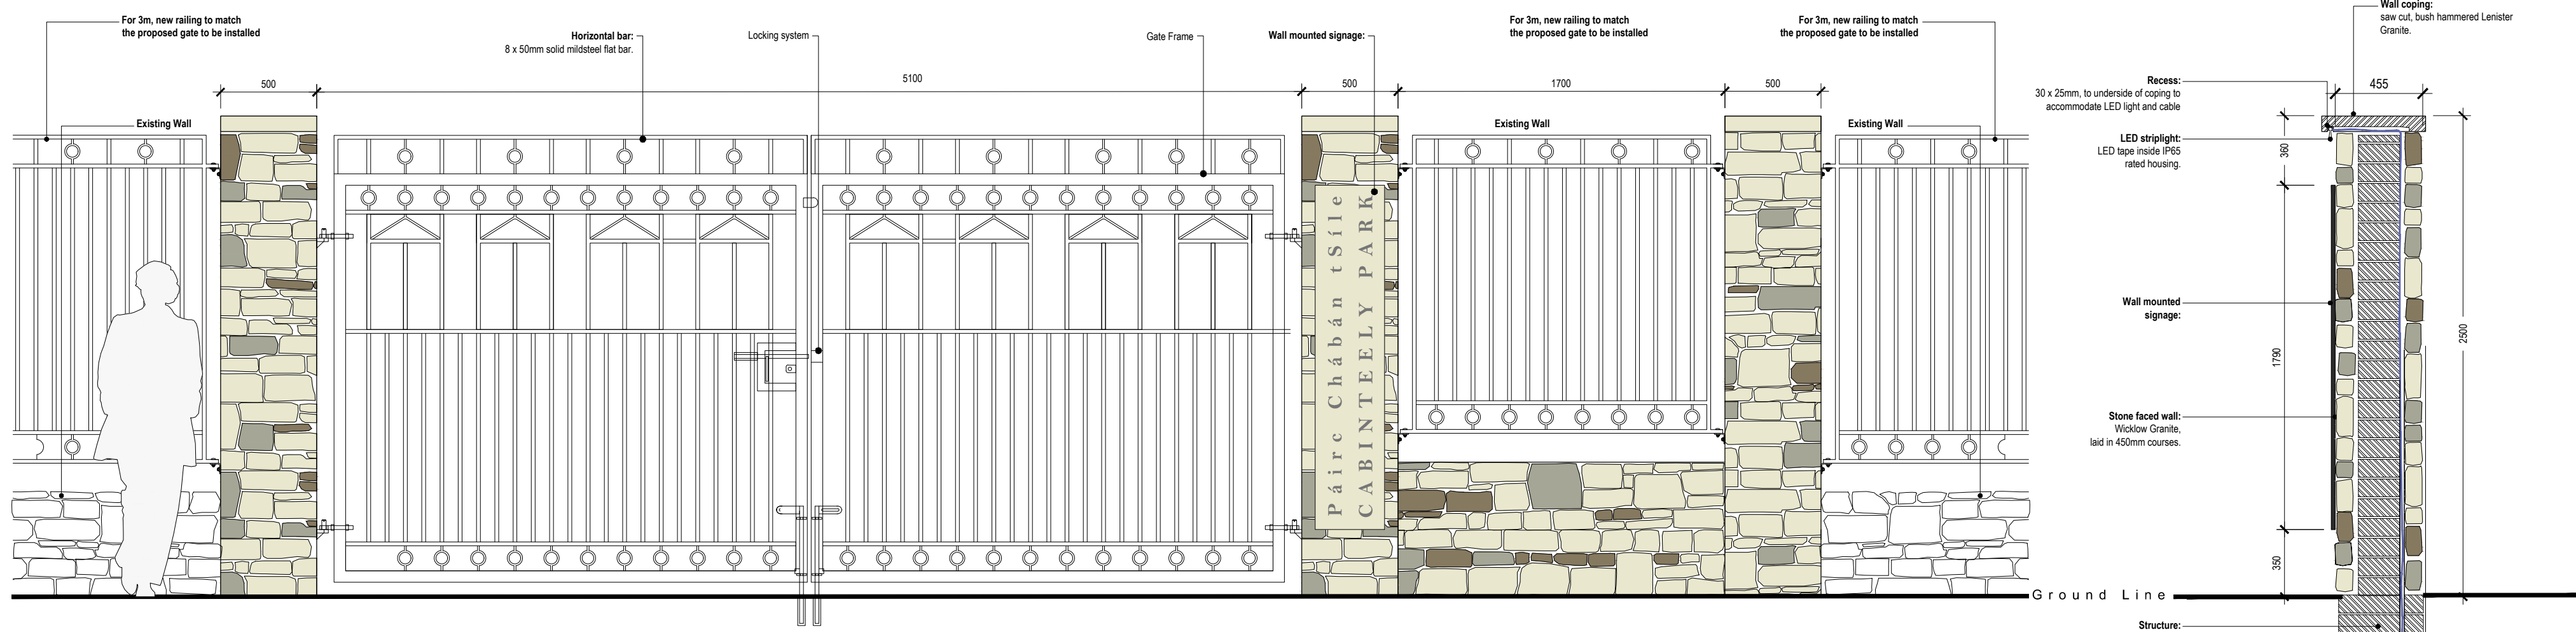

ELEVATION

Gate plan, scale 1:100

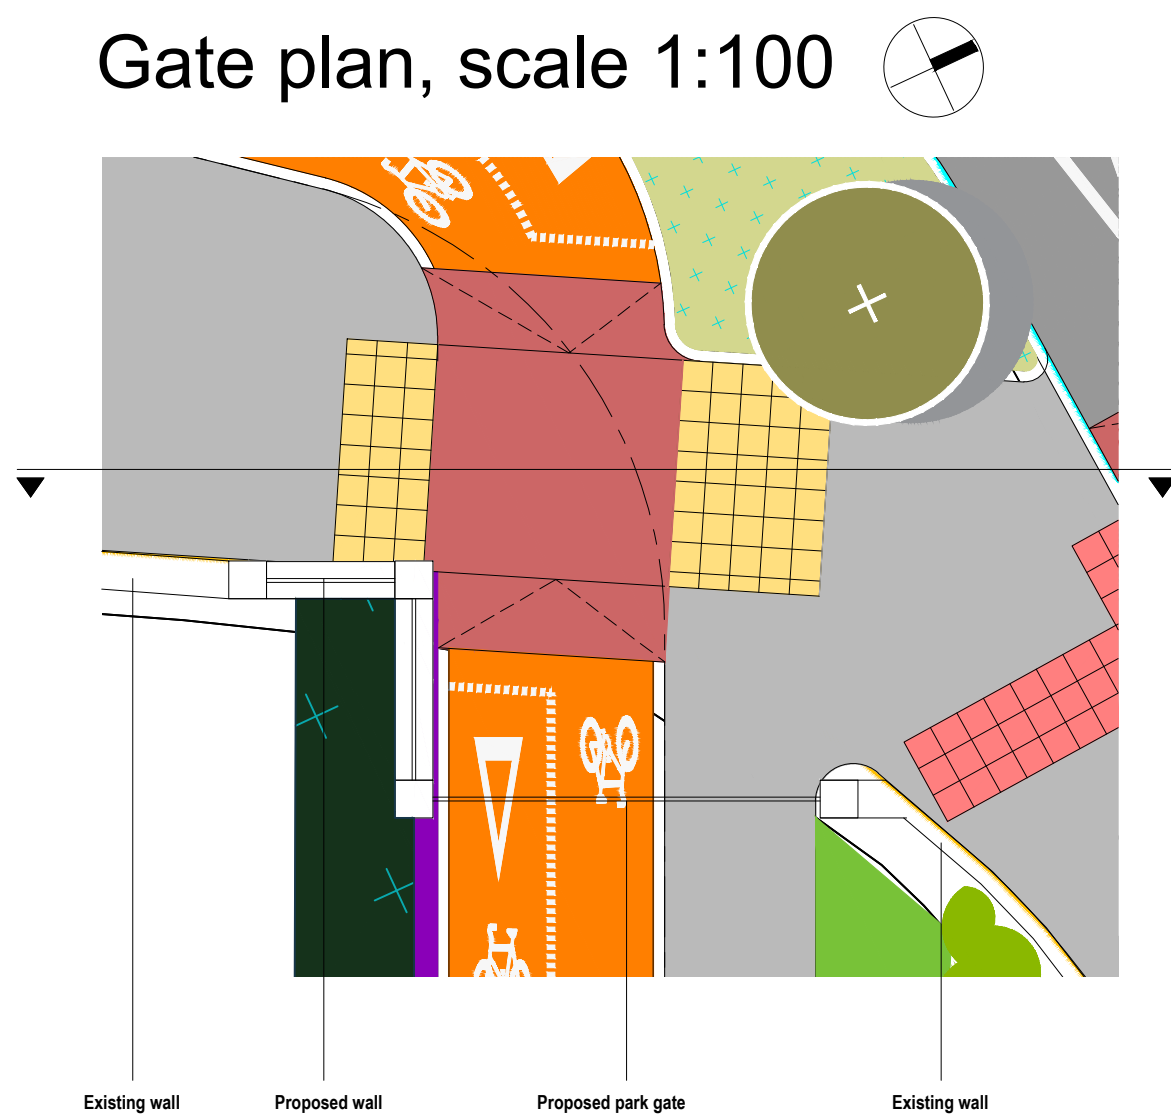

SECTION

*INDICATIVE DESIGN TO BE PROGRESSED AT THE DETAILED DESIGN STAGE


This drawing is the copyright of **ait** urbanism + landscape. Unless otherwise stated all dimensions are in millimetres. Where dimensions are not given, drawings must not be scaled and the matter must be referred to the Landscape Architect. If the drawing includes conflicting details/dimensions the matter must be referred to the Landscape Architect. All dimensions must be checked on site. The Landscape Architect must be informed, by the Contractor, of any discrepancies before work proceeds.

DATE	REV	DESCRIPTION	DRAWN BY	CHECKED BY
-	-	-	-	-


NOTES:

	3rd Floor Newmarket House Newmarket Square, Dublin 8 Ireland t + 353 (0) 1 709602 www.aitplace.ie		ISSUE STATUS: PART 8 SUBMISSION		NORTH	
	DRAWING NO: 23DR03-DR-0210		REVISION: -			
	CLIENT: Dun Laoghaire Rathdown County Council		DRAWN BY: MF			
	PROJECT: Cabinteely Greenway		1st ISSUE: 23.06.2025			
DRAWING:	Park Gates Details		PROJECT NO: 23DR03	SCALE: AS SHOWN	SHEET SIZE: A1	CHECKED BY: DMacG


Gate detail - Brennanstown Road, scale 1:25

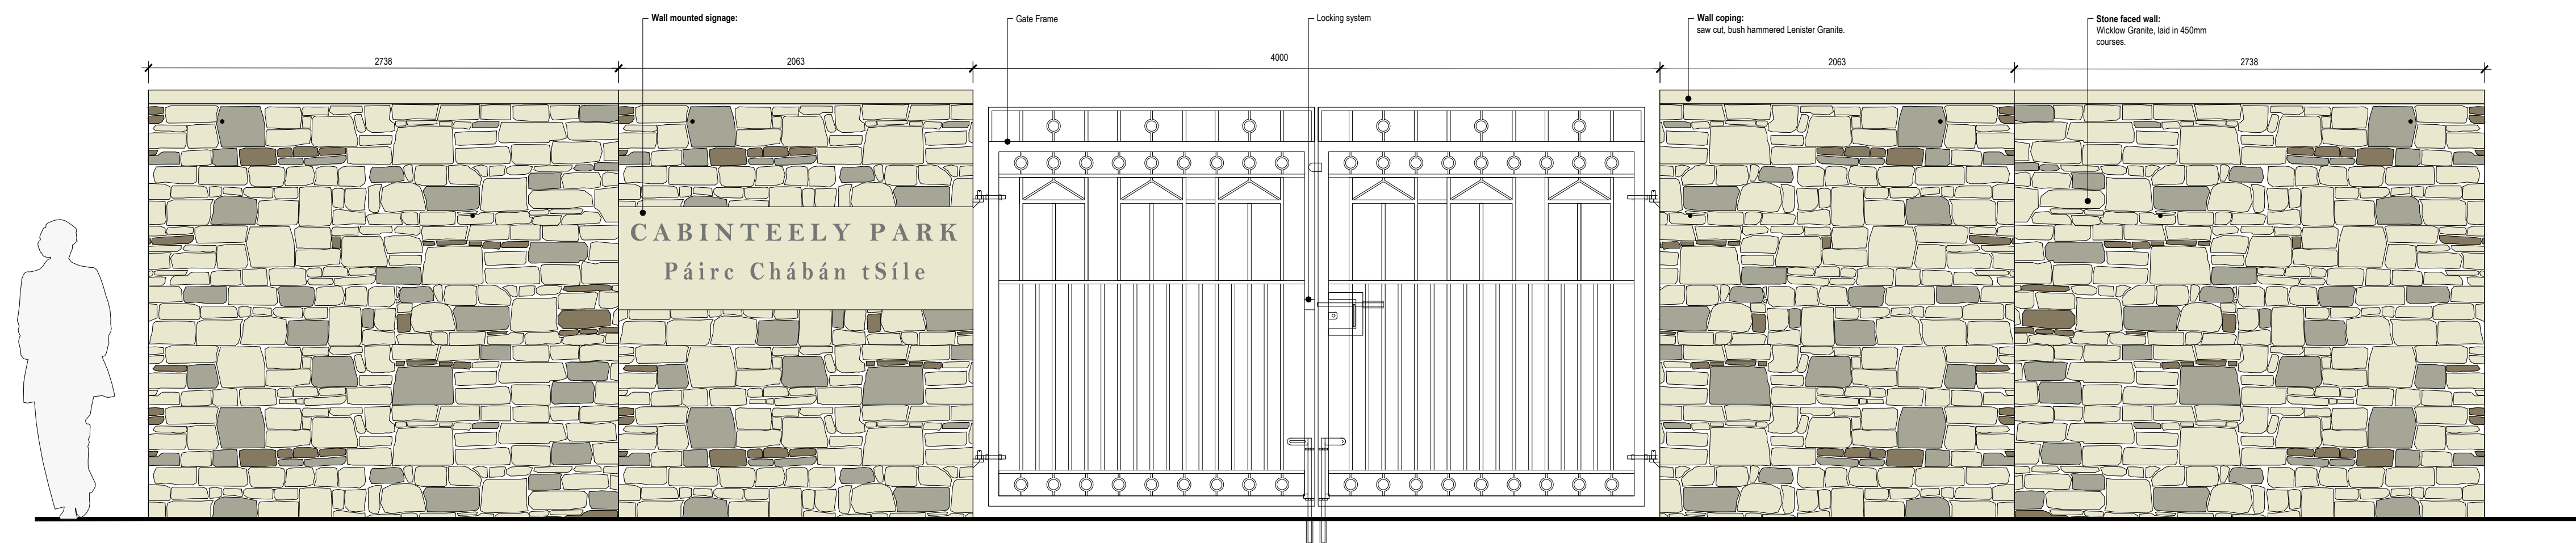

ELEVATION

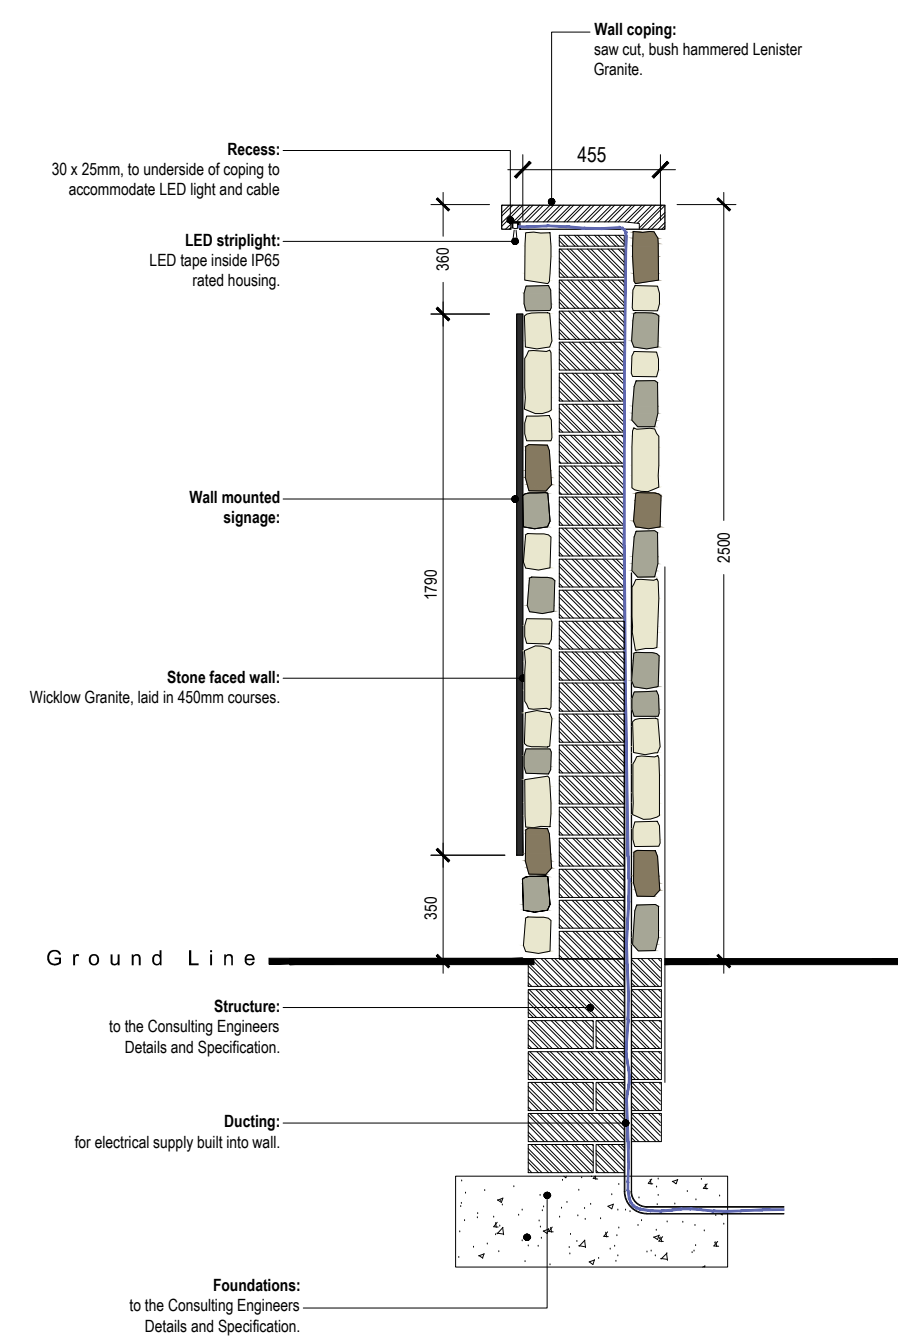

SECTION

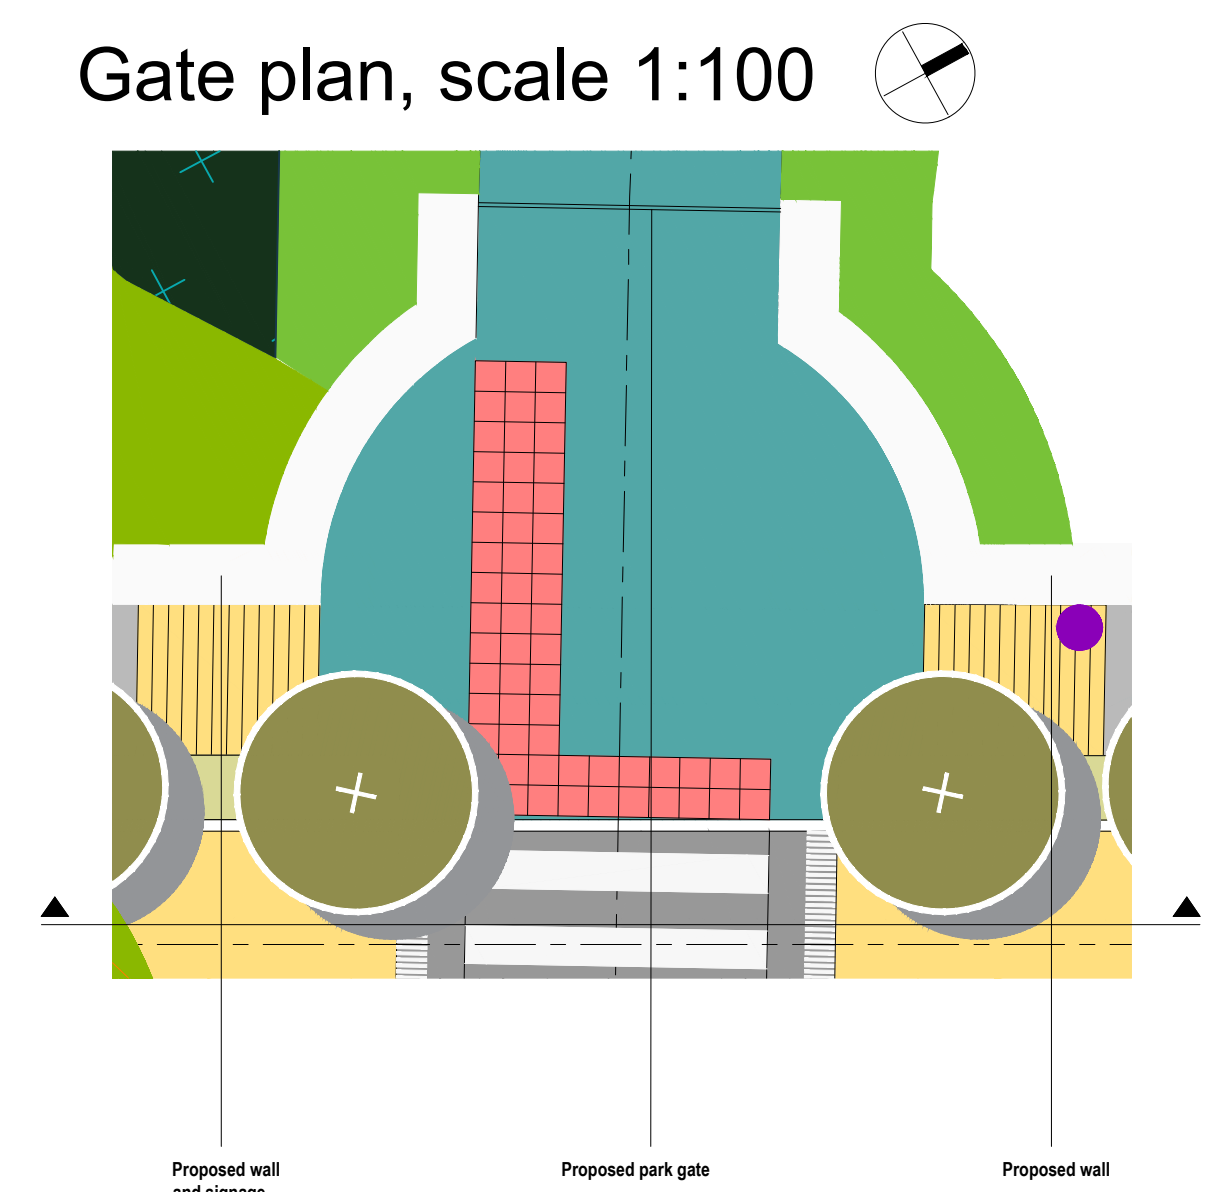

Gate plan, scale 1:100

Proposed wall
and signage

Proposed park gate

Proposed wall

*INDICATIVE DESIGN TO BE PROGRESSED AT THE DETAILED DESIGN STAGE

This drawing is the copyright of **all dimensions in millimetres**. Unless otherwise stated all dimensions are in millimetres. Where dimensions are not given, drawings must not be scaled and the matter must be referred to the Landscape Architect. If the drawing includes conflicting details/dimensions the matter must be referred to the Landscape Architect. All dimensions must be checked on site. The Landscape Architect must be informed, by the Contractor, of any discrepancies before work proceeds.

DATE	REC	DESCRIPTION	DRAWN BY	CHECKED BY
-	-	-	-	-

NOTES:

	3rd Floor, Newmarket House, Dublin 8 Ireland E : +353 86 1785222 www.ait-plaza.ie		ISSUE STATUS: PART 8 SUBMISSION		NORTH
	DRAWING NO:		REVISION:		
	23DR03-DR-0211		-		
CLIENT:	Dun Laoghaire Rathdown County Council				
PROJECT:	Cabinteely Greenway				
DRAWING:	Park Gates Details				
	DRAWN BY: MF	1st ISSUE: 23.06.2025	SHEET SIZE: A3	CHECKED BY: PM/CAT	