


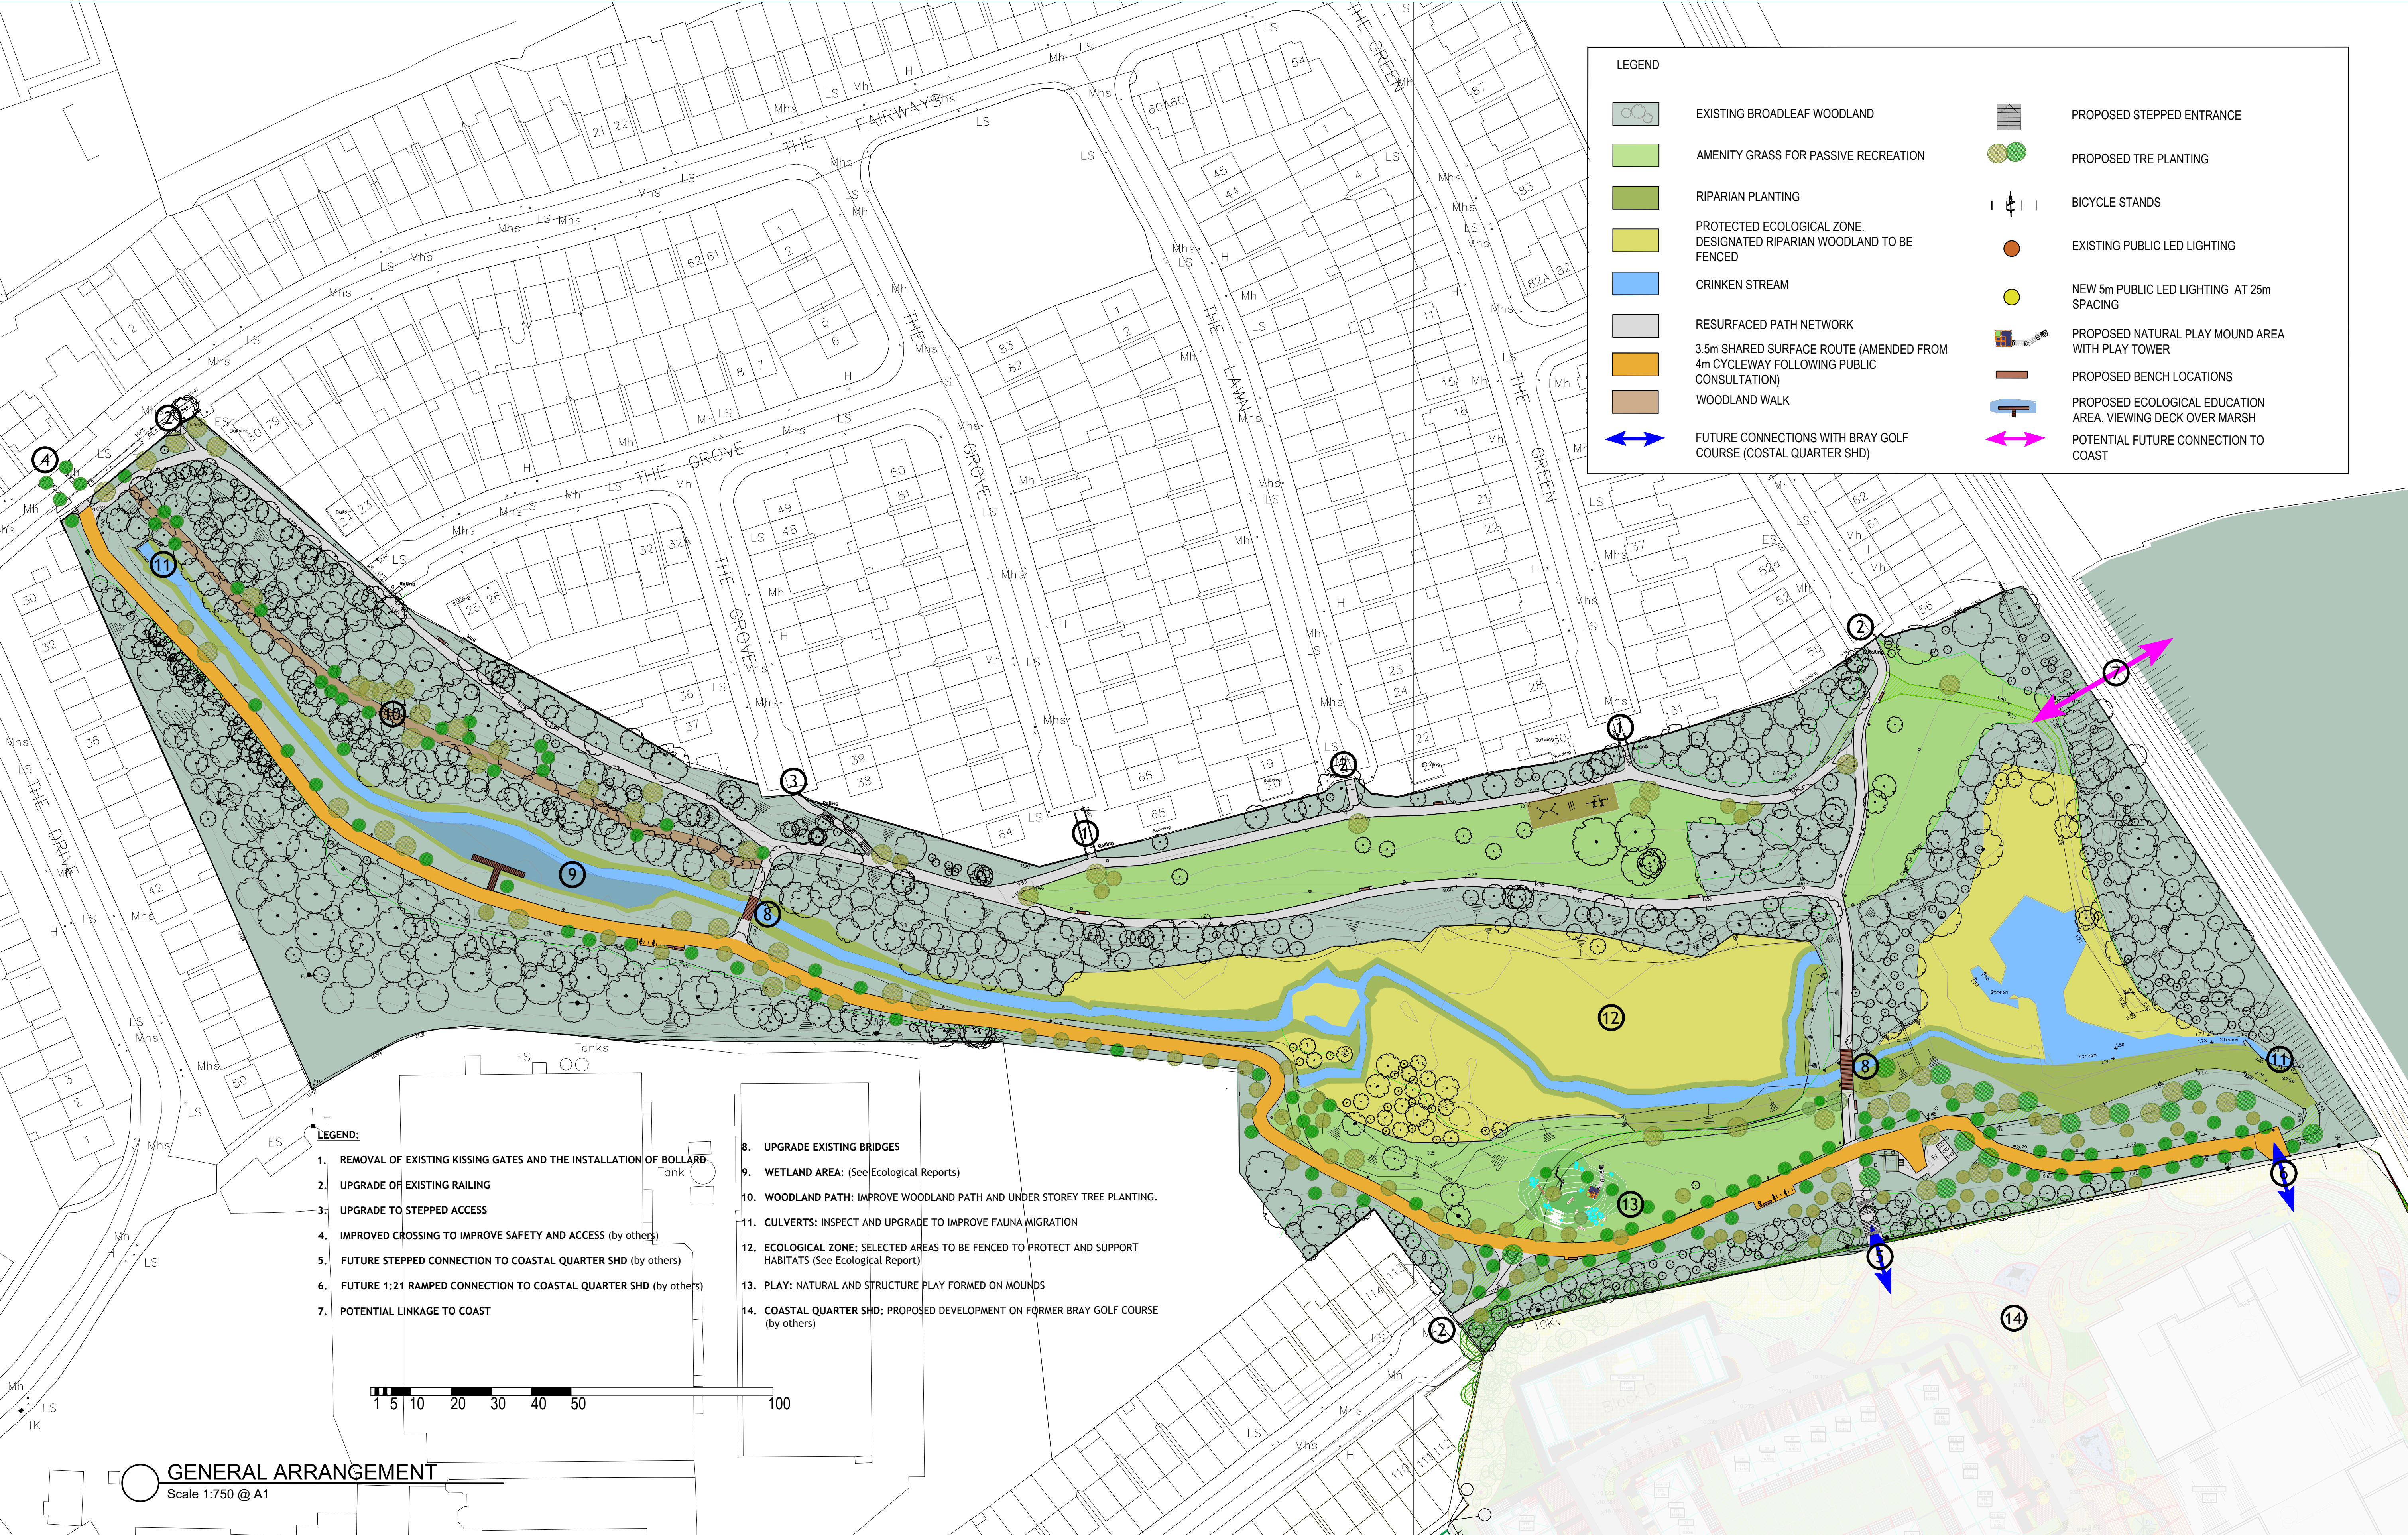

LEGEND

EXISTING BROADLEAF WOODLAND

AMENITY GRASS FOR PASSIVE RECREATION

RIPARIAN PLANTING

PROTECTED ECOLOGICAL ZONE. DESIGNATED RIPARIAN WOODLAND TO BE FENCED

CRINKEN STREAM

RESURFACED PATH NETWORK

3.5m SHARED SURFACE ROUTE (AMENDED FROM 4m CYCLEWAY FOLLOWING PUBLIC CONSULTATION)

WOODLAND WALK

FUTURE CONNECTIONS WITH BRAY GOLF COURSE (COSTAL QUARTER SHD)

PROPOSED STEPPED ENTRANCE

PROPOSED TRE PLANTING

BICYCLE STANDS

EXISTING PUBLIC LED LIGHTING

NEW 5m PUBLIC LED LIGHTING AT 25m SPACING

PROPOSED NATURAL PLAY MOUND AREA WITH PLAY TOWER

PROPOSED BENCH LOCATIONS

PROPOSED ECOLOGICAL EDUCATION AREA. VIEWING DECK OVER MARSH

POTENTIAL FUTURE CONNECTION TO COAST

- LEGEND:
1. REMOVAL OF EXISTING KISSING GATES AND THE INSTALLATION OF BOLLARD

2. UPGRADE OF EXISTING RAILING

3. UPGRADE TO STEPPED ACCESS

4. IMPROVED CROSSING TO IMPROVE SAFETY AND ACCESS (by others)

5. FUTURE STEPPED CONNECTION TO COASTAL QUARTER SHD (by others)

6. FUTURE 1:21 RAMPED CONNECTION TO COASTAL QUARTER SHD (by others)

7. POTENTIAL LINKAGE TO COAST

8. UPGRADE EXISTING BRIDGES

9. WETLAND AREA: (See Ecological Reports)


10. WOODLAND PATH: IMPROVE WOODLAND PATH AND UNDER STOREY TREE PLANTING.

11. CULVERTS: INSPECT AND UPGRADE TO IMPROVE FAUNA MIGRATION

12. ECOLOGICAL ZONE: SELECTED AREAS TO BE FENCED TO PROTECT AND SUPPORT HABITATS (See Ecological Report)

13. PLAY: NATURAL AND STRUCTURE PLAY FORMED ON MOUNDS

14. COASTAL QUARTER SHD: PROPOSED DEVELOPMENT ON FORMER BRAY GOLF COURSE (by others)

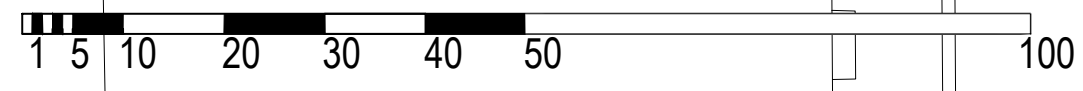

GENERAL ARRANGEMENT
Scale 1:750 @ A1

Drawing Title: CORKE ABBEY VALLEY PARK General Arrangement	Drawing Number:	Revision:	Scale:	Date:	Drawn:	Checked:
Senior Parks Superintendent : Ruairí O'Dulaing County Hall, Dun Laoghaire, Co. Dublin.	DRP 2530-02	REV B	1:750 @A1	June 2022	PC	EOB