This drawing is produced using the Irish Tranverse Mercator (ITM) Geographic Coordinate System

A1

LEGEND:

- EXISTING KERBLINE
- PROPOSED KERBLINE
- PROPOSED 50mm KERB BETWEEN CYCLETRACK AND FOOTPATH
- PROPOSED TACTILE PAVING
- PROPOSED KASSEL KERBLINE
- PROPOSED CARRIAGEWAY BUILD-UP / RESURFACING
- PROPOSED ARCHITECTURAL CARRIAGEWAY SURFACE
- PROPOSED ARCHITECTURAL CARRIAGEWAY SURFACE STRIP
- PROPOSED SHARED SURFACE
- PROPOSED RAISED CYCLETRACK
- PROPOSED MANDATORY CYCLELANE
- PROPOSED LANDSCAPED / GRASSED AREA
- PROPOSED RAMP / RAISED CROSSING AREA
- PROPOSED BUS STOP / LANE
- PROPOSED FOOTPATH
- PROPOSED PAVED ENTRANCE
- PROPOSED WALL
- EXISTING WALL
- PROPOSED TREE PLANTING
- EXISTING TREE
- PROPOSED PLANTER
- PROPOSED BENCH

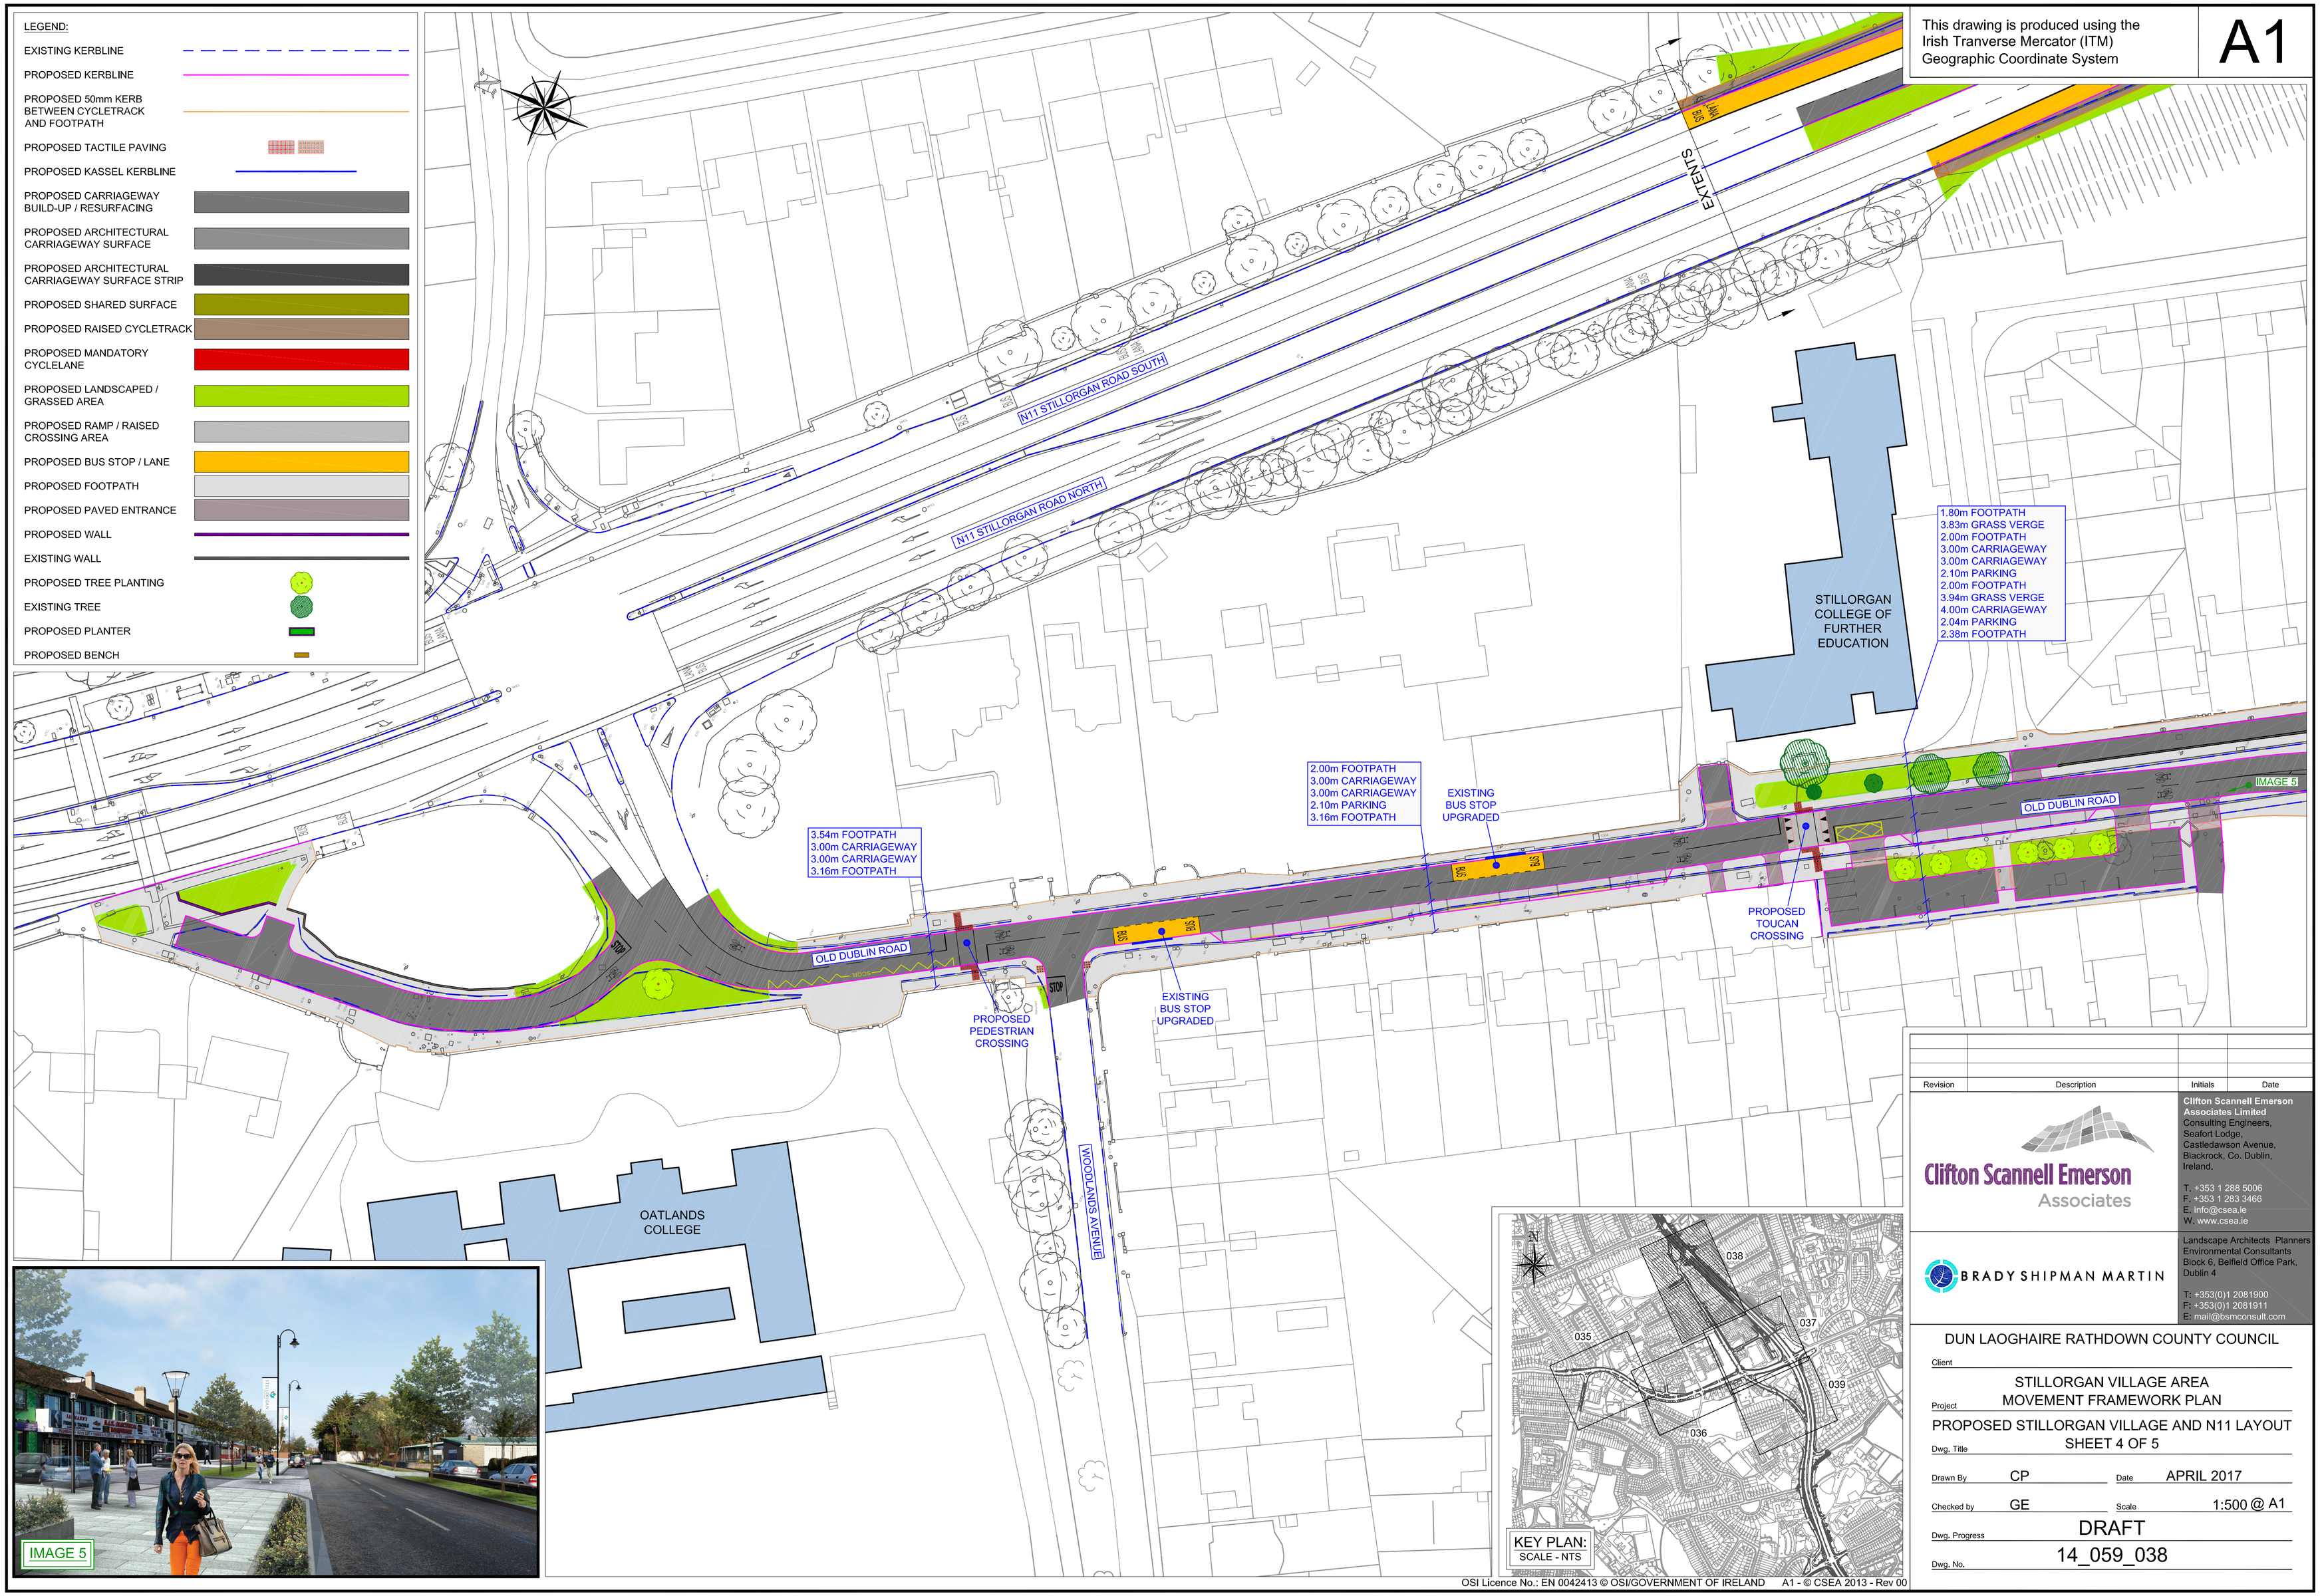

Revision	Description	Initials	Date

Clifton Scannell Emerson Associates

Clifton Scannell Emerson Associates Limited
Consulting Engineers,
Seafort Lodge,
Castledawson Avenue,
Blackrock, Co. Dublin,
Ireland.

T: +353 1 288 5006
F: +353 1 283 3466
E: info@csea.ie
W: www.csea.ie

BRADY SHIPMAN MARTIN

Landscape Architects Planners
Environmental Consultants
Block 6, Belfield Office Park,
Dublin 4

T: +353(0)1 2081900
F: +353(0)1 2081911
E: mail@bsmconsult.com

Client: DUN LAOGHAIRE RATHDOWN COUNTY COUNCIL

Project: STILLORGAN VILLAGE AREA MOVEMENT FRAMEWORK PLAN

Dwg. Title: PROPOSED STILLORGAN VILLAGE AND N11 LAYOUT SHEET 4 OF 5

Drawn By: CP | Date: APRIL 2017

Checked by: GE | Scale: 1:500 @ A1

Dwg. Progress: DRAFT

Dwg. No.: 14_059_038

OSI Licence No.: EN 0042413 © OSI/GOVERNMENT OF IRELAND A1 - © CSEA 2013 - Rev 00